





Proposed - Elevation A
1 : 100

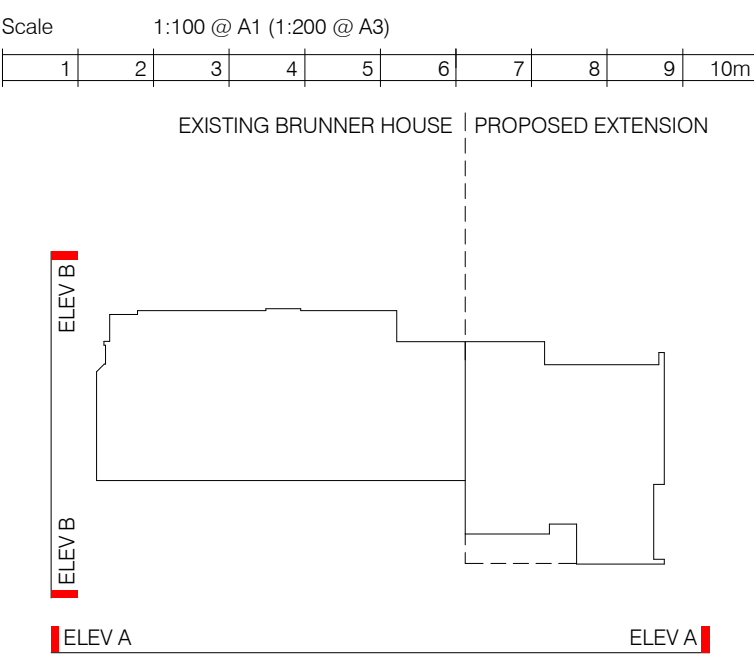

ELEVATION KEY PLAN

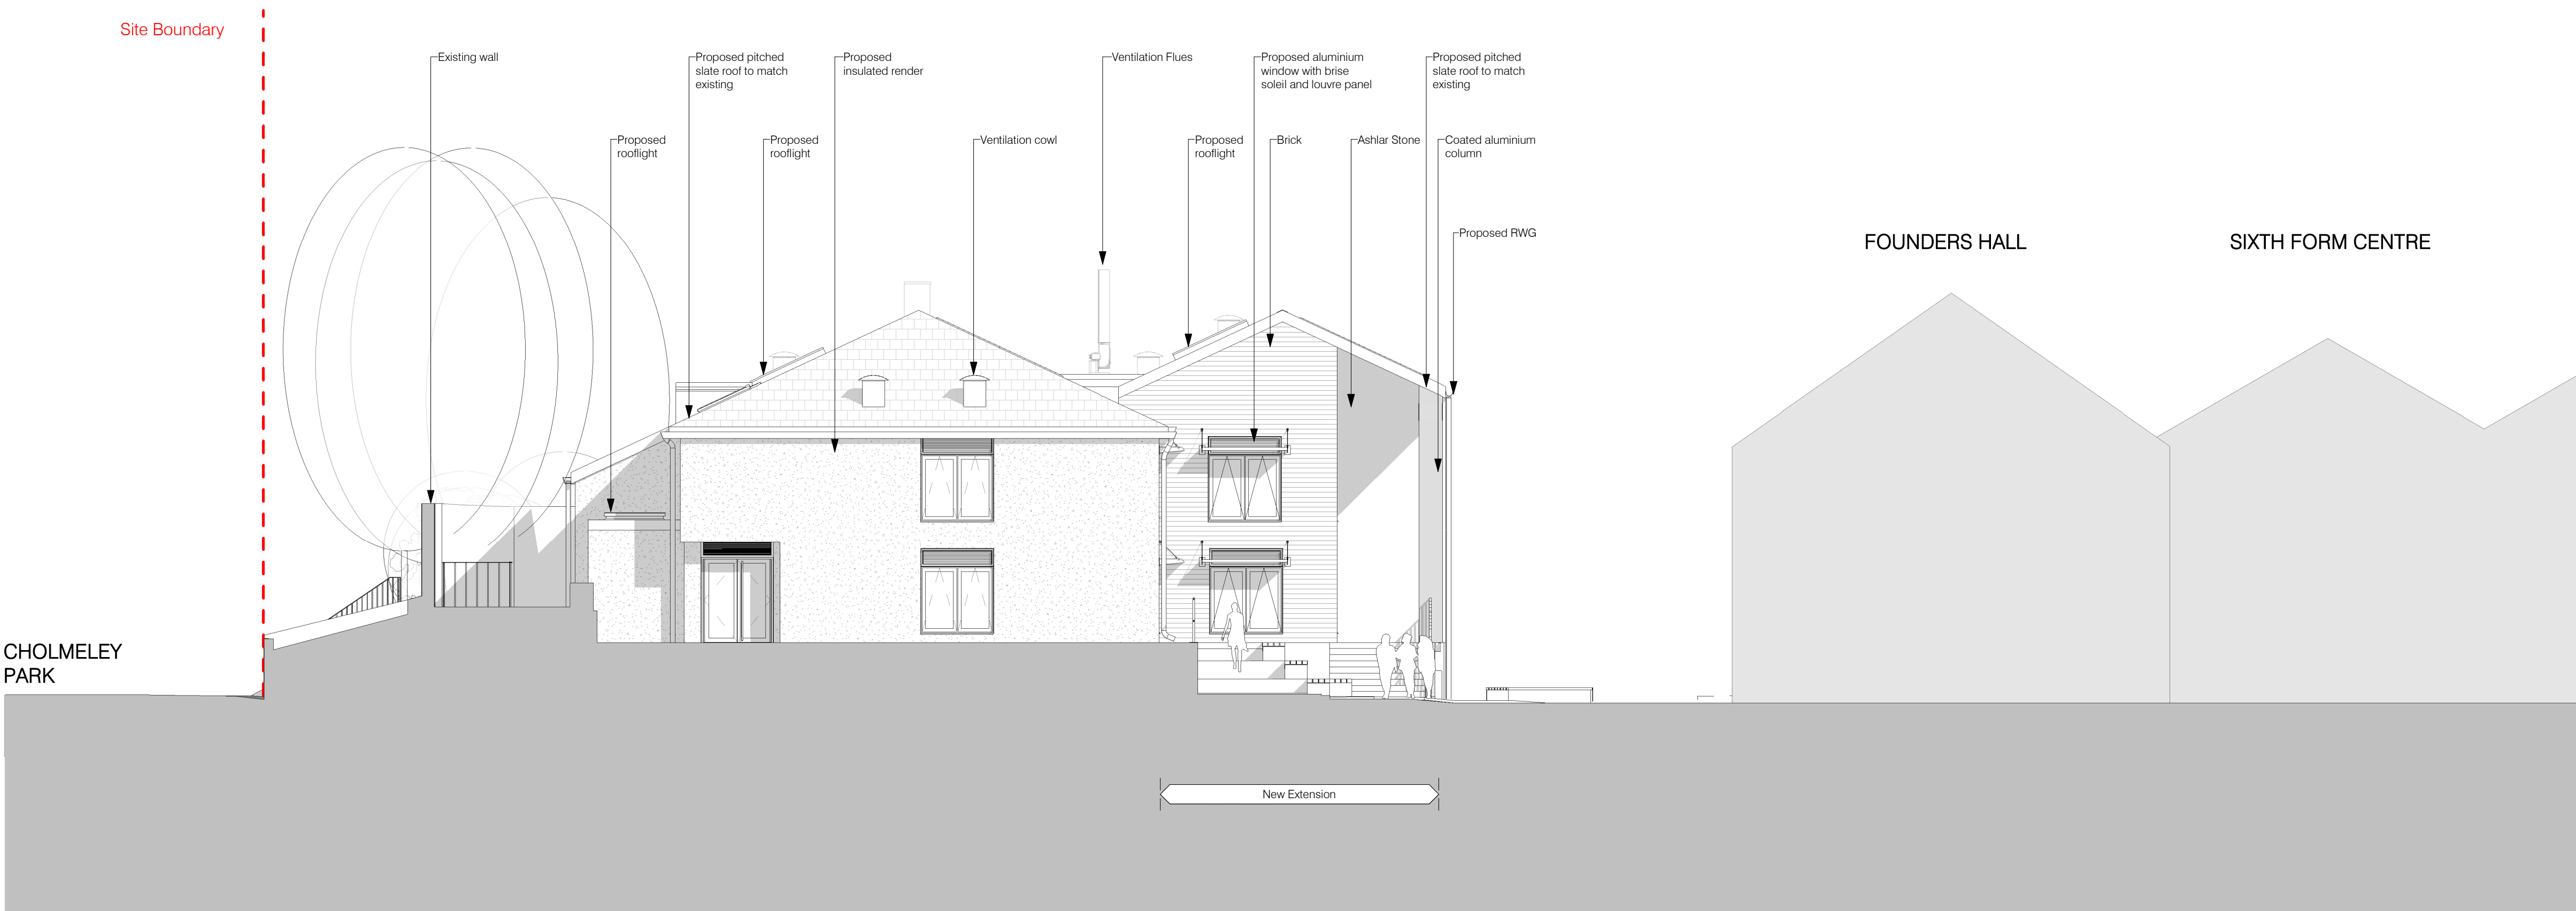

Proposed - Elevation B
1 : 100

P06	Revised to Planning Comments	Date 24/05/2024
Rev.	Description	
Client & Project		
Channing School		
Brunner House Redevelopment		
Document Title		
Brunner House		
Proposed Elevations - A and B		
Project Stage	Purpose	Scale
RIBA 3	PLANNING ISSUE	1:100 @A1
Document Reference.	Revision	Status
CHA-NVB-BHR-XX-DR-A-2310	P06	S2