

KEY

1. Rain garden
For Planting plan refer to CHA-NVB-BHR-XX-DR-L-2701
2. Concrete benches with timber slat seats
3. Bee post
4. Proposed Pre-cast concrete setts 160x160
5. Proposed Pre-cast concrete setts 400x400mm
pavers for pedestrian and occasional maintenance
access
6. Tiered concrete benches with timber slat seating
7. Proposed pre-cast concrete corduroy
pavers
8. Proposed pre-cast setts 400x400mm pavers
with contrasting colours to ramp landings
9. Relaid existing pavers
10. Tiered powder-coated steel planters
11. Planter
For Planting plan refer to CHA-NVB-BHR-XX-DR-L-2701
12. Concrete Steps Units
13. Table tennis table
- Handrails to architect's specification
- Balustrades to architect's specification
- Existing tree
- Proposed tree
For Planting plan refer to CHA-NVB-BHR-XX-DR-L-2701
- +112.40


Proposed levels
- +112.40

Existing levels
- Works boundary
- H

Hibernaculum
- L

Log pile

Tennis Court

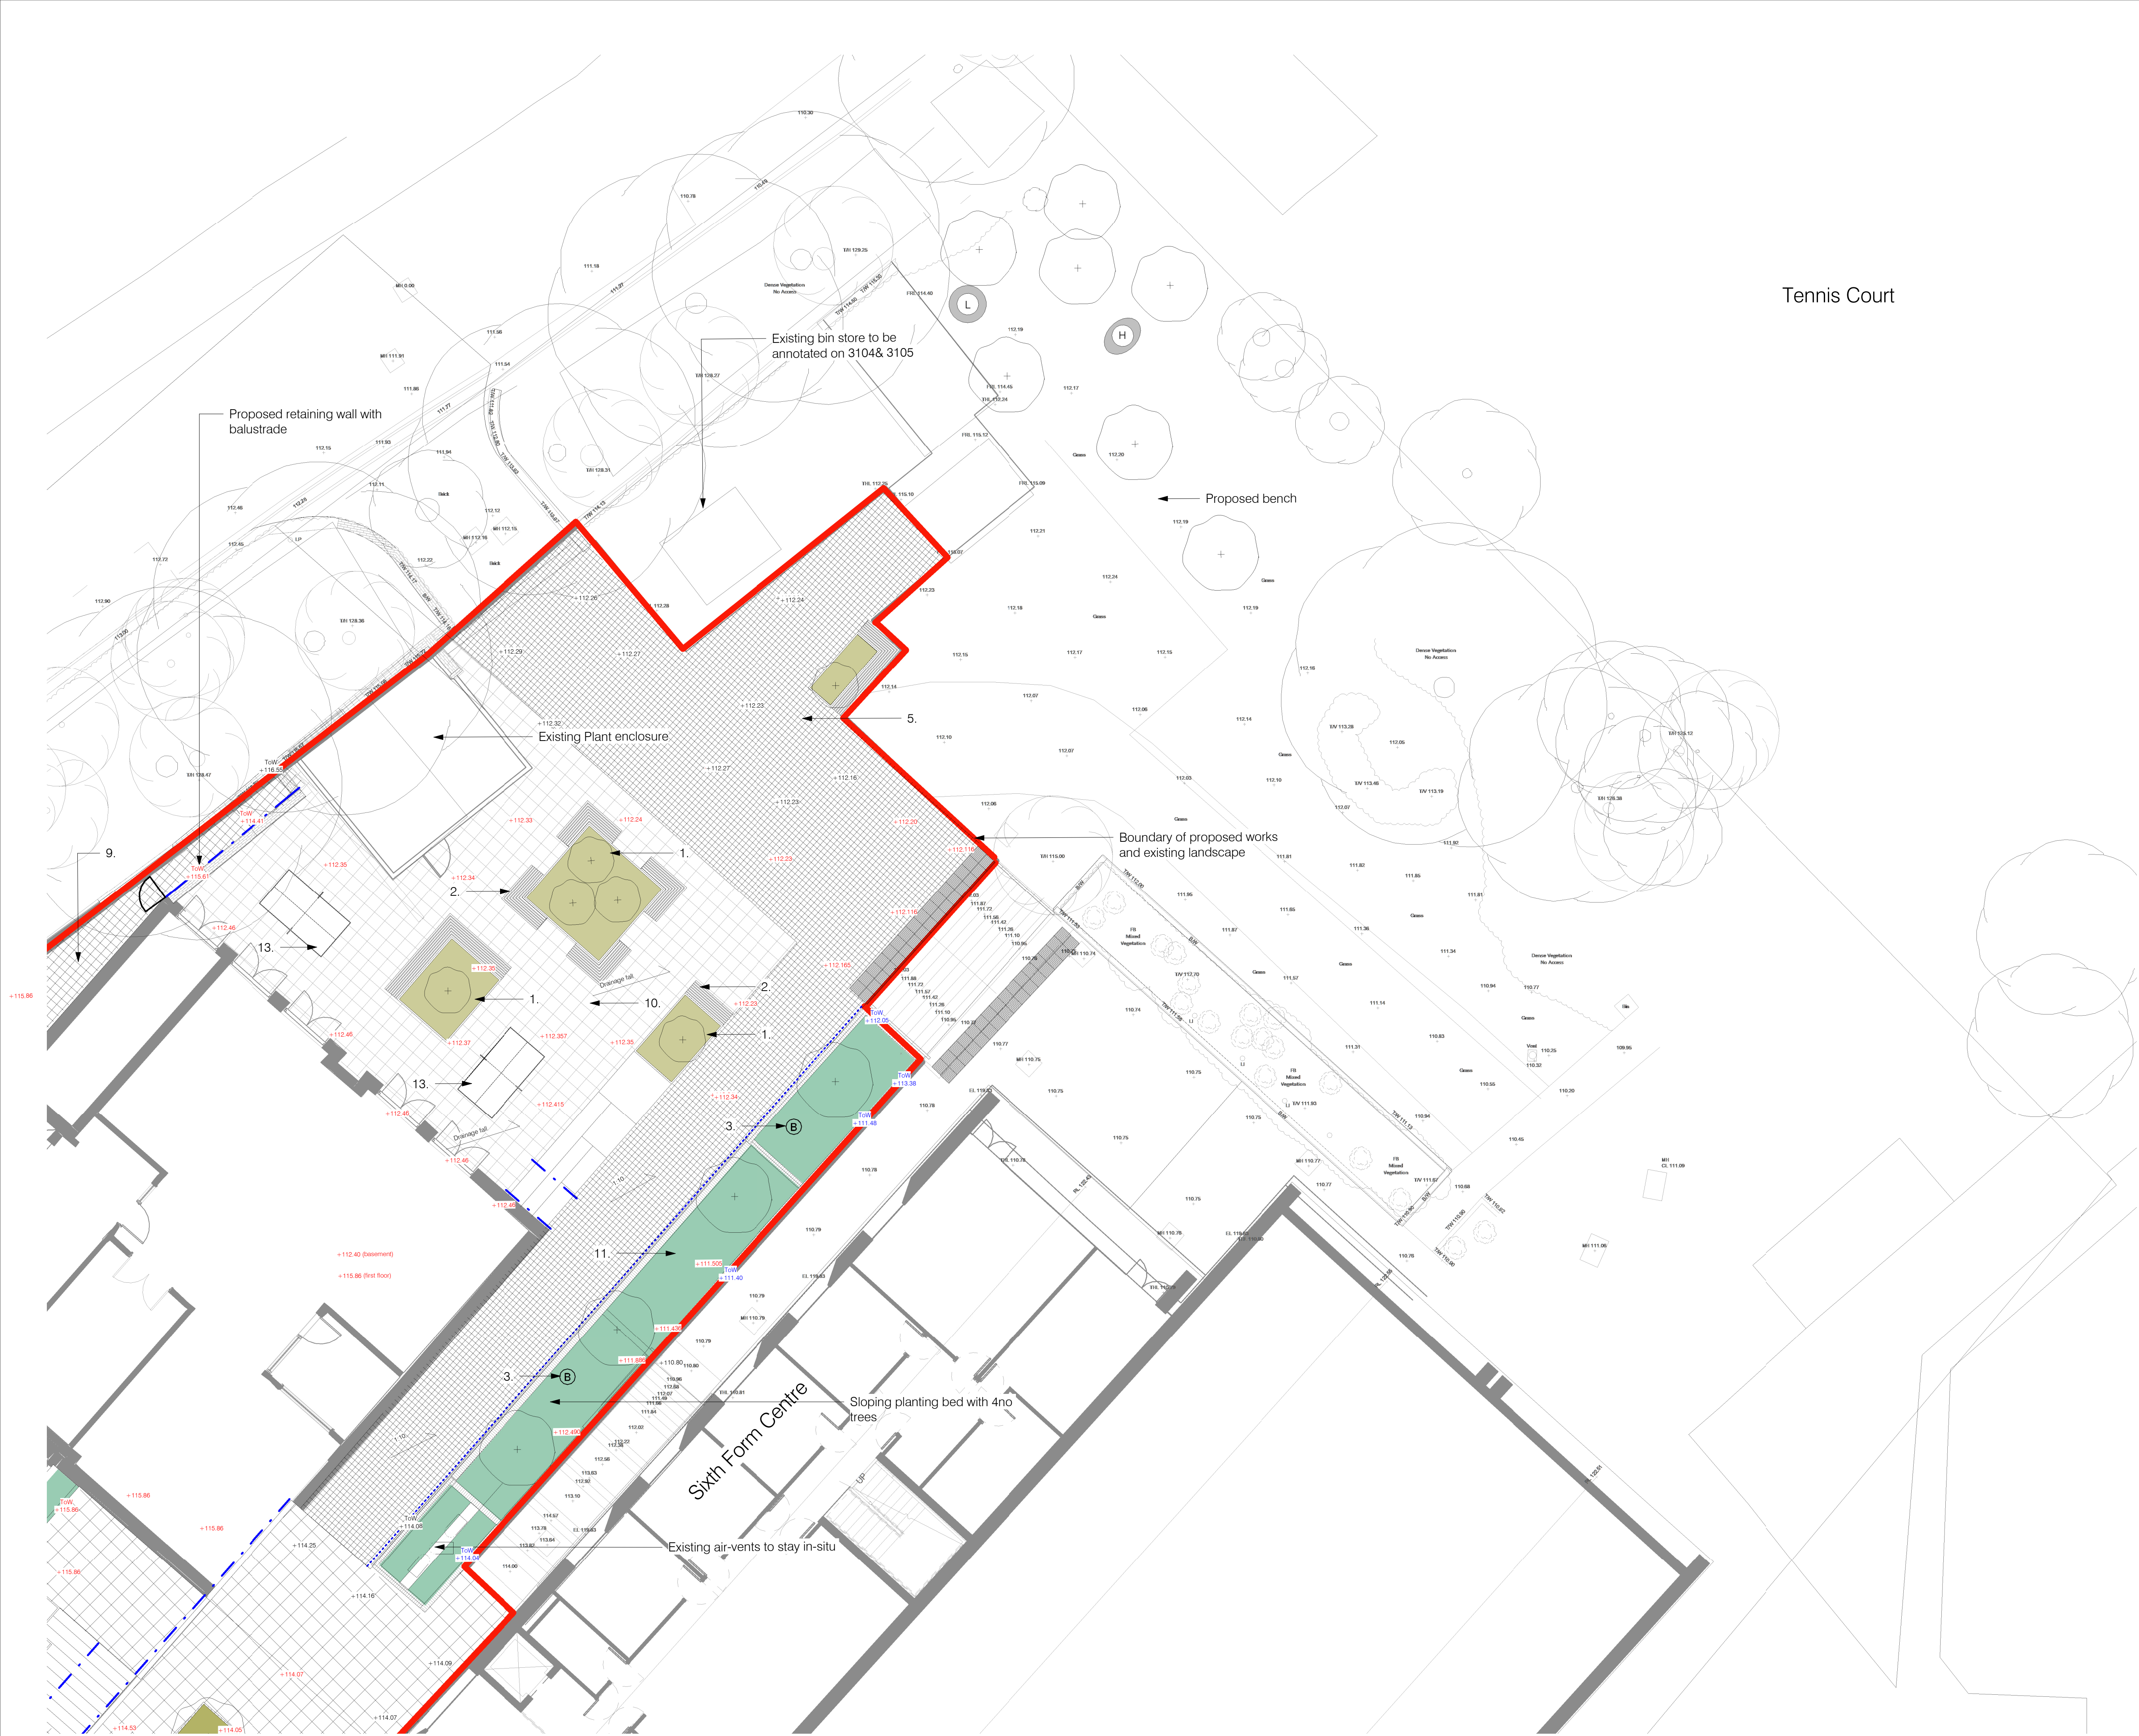

P03	Planning Issue	
Rev.	Description	Date 24/05/2024

Client & Project
Channing School
Science and DT

Document Title
Detailed Proposed Plan 2 of 2

Project Stage	Purpose	Scale
RIBA 3	Planning Application	1:100 @A1
Document Reference.	Revision	Status
CHA-NVB-BHR-XX-DR-L-2103	P03	S2