


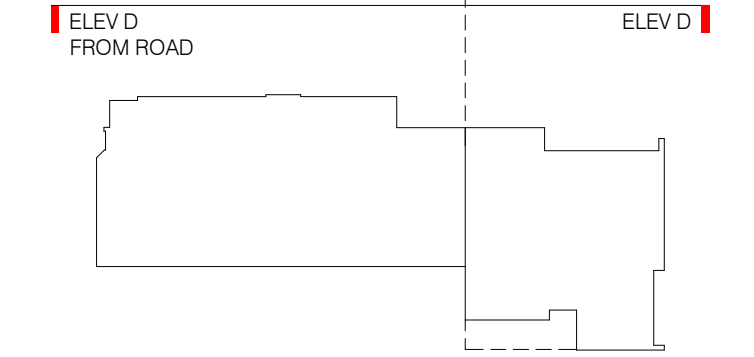


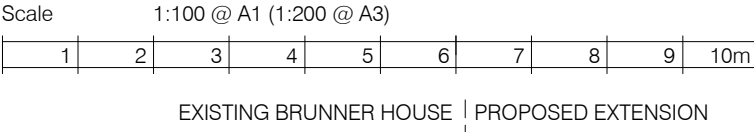

ELEVATION KEY PLAN

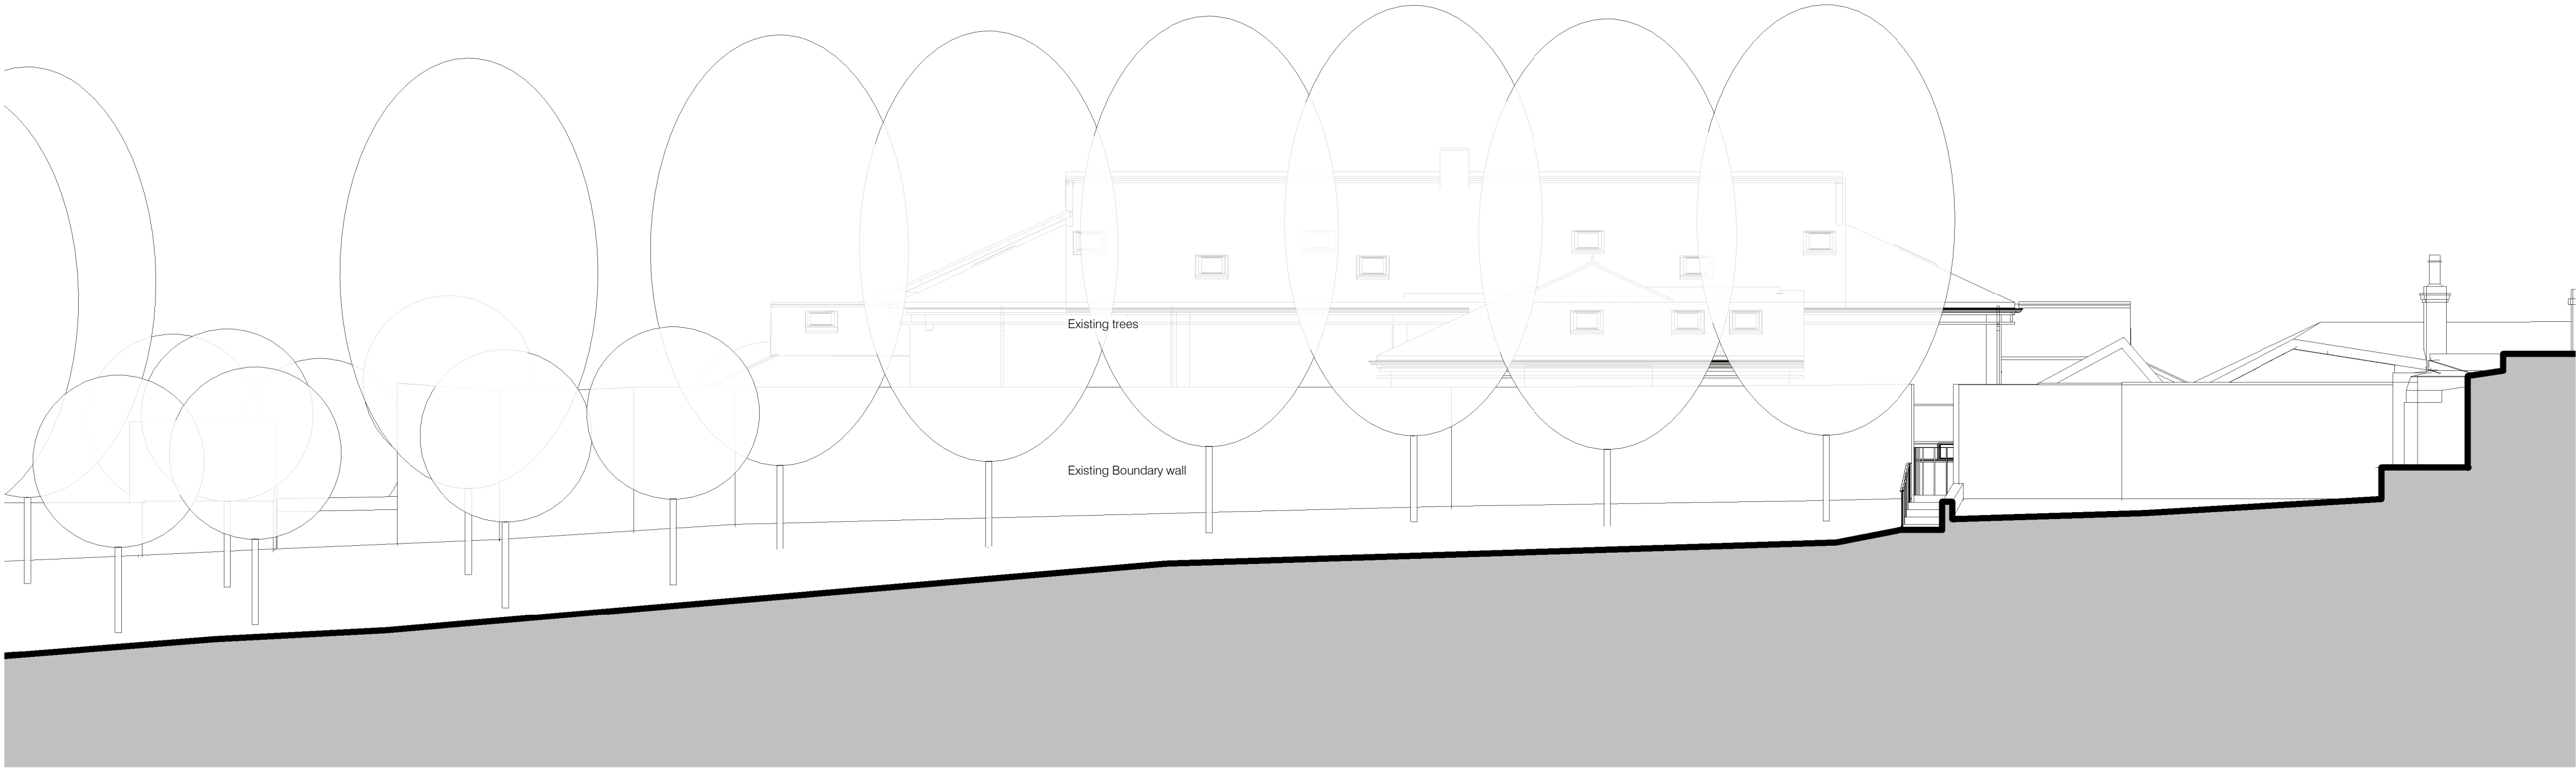

Existing Northwest Elevation
1:100

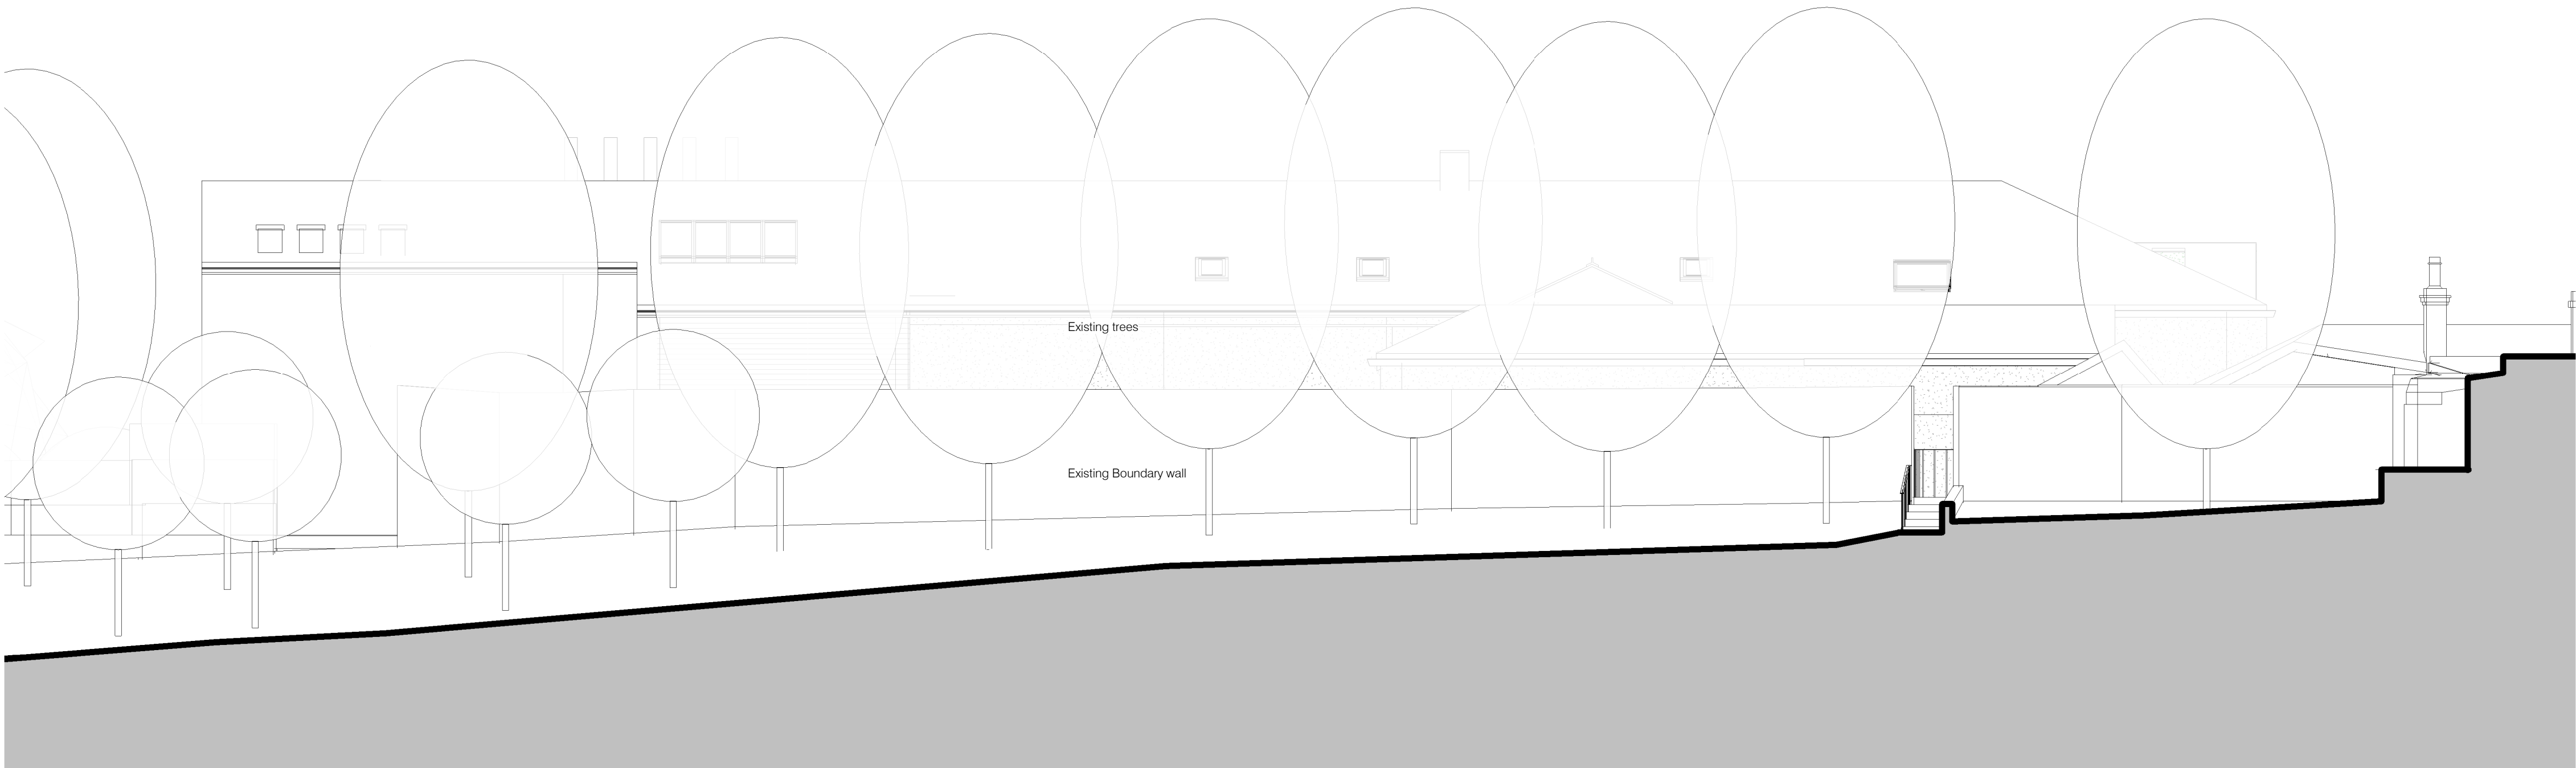

Proposed Northwest Elevation
1:100

P02	Revised to Planning Comments	Date 24/05/2024
Rev.	Description	
Client & Project		
Channing School		
Brunner House Redevelopment		
Document Title		
Brunner House		
Proposed and Existing - Northwest Elevation		
Project Stage	Purpose	Scale
RIBA 3	PLANNING ISSUE	1:100 @A1
Document Reference.		Revision Status
CHA-NVB-BHR-XX-DR-A-2312		P02 S2