




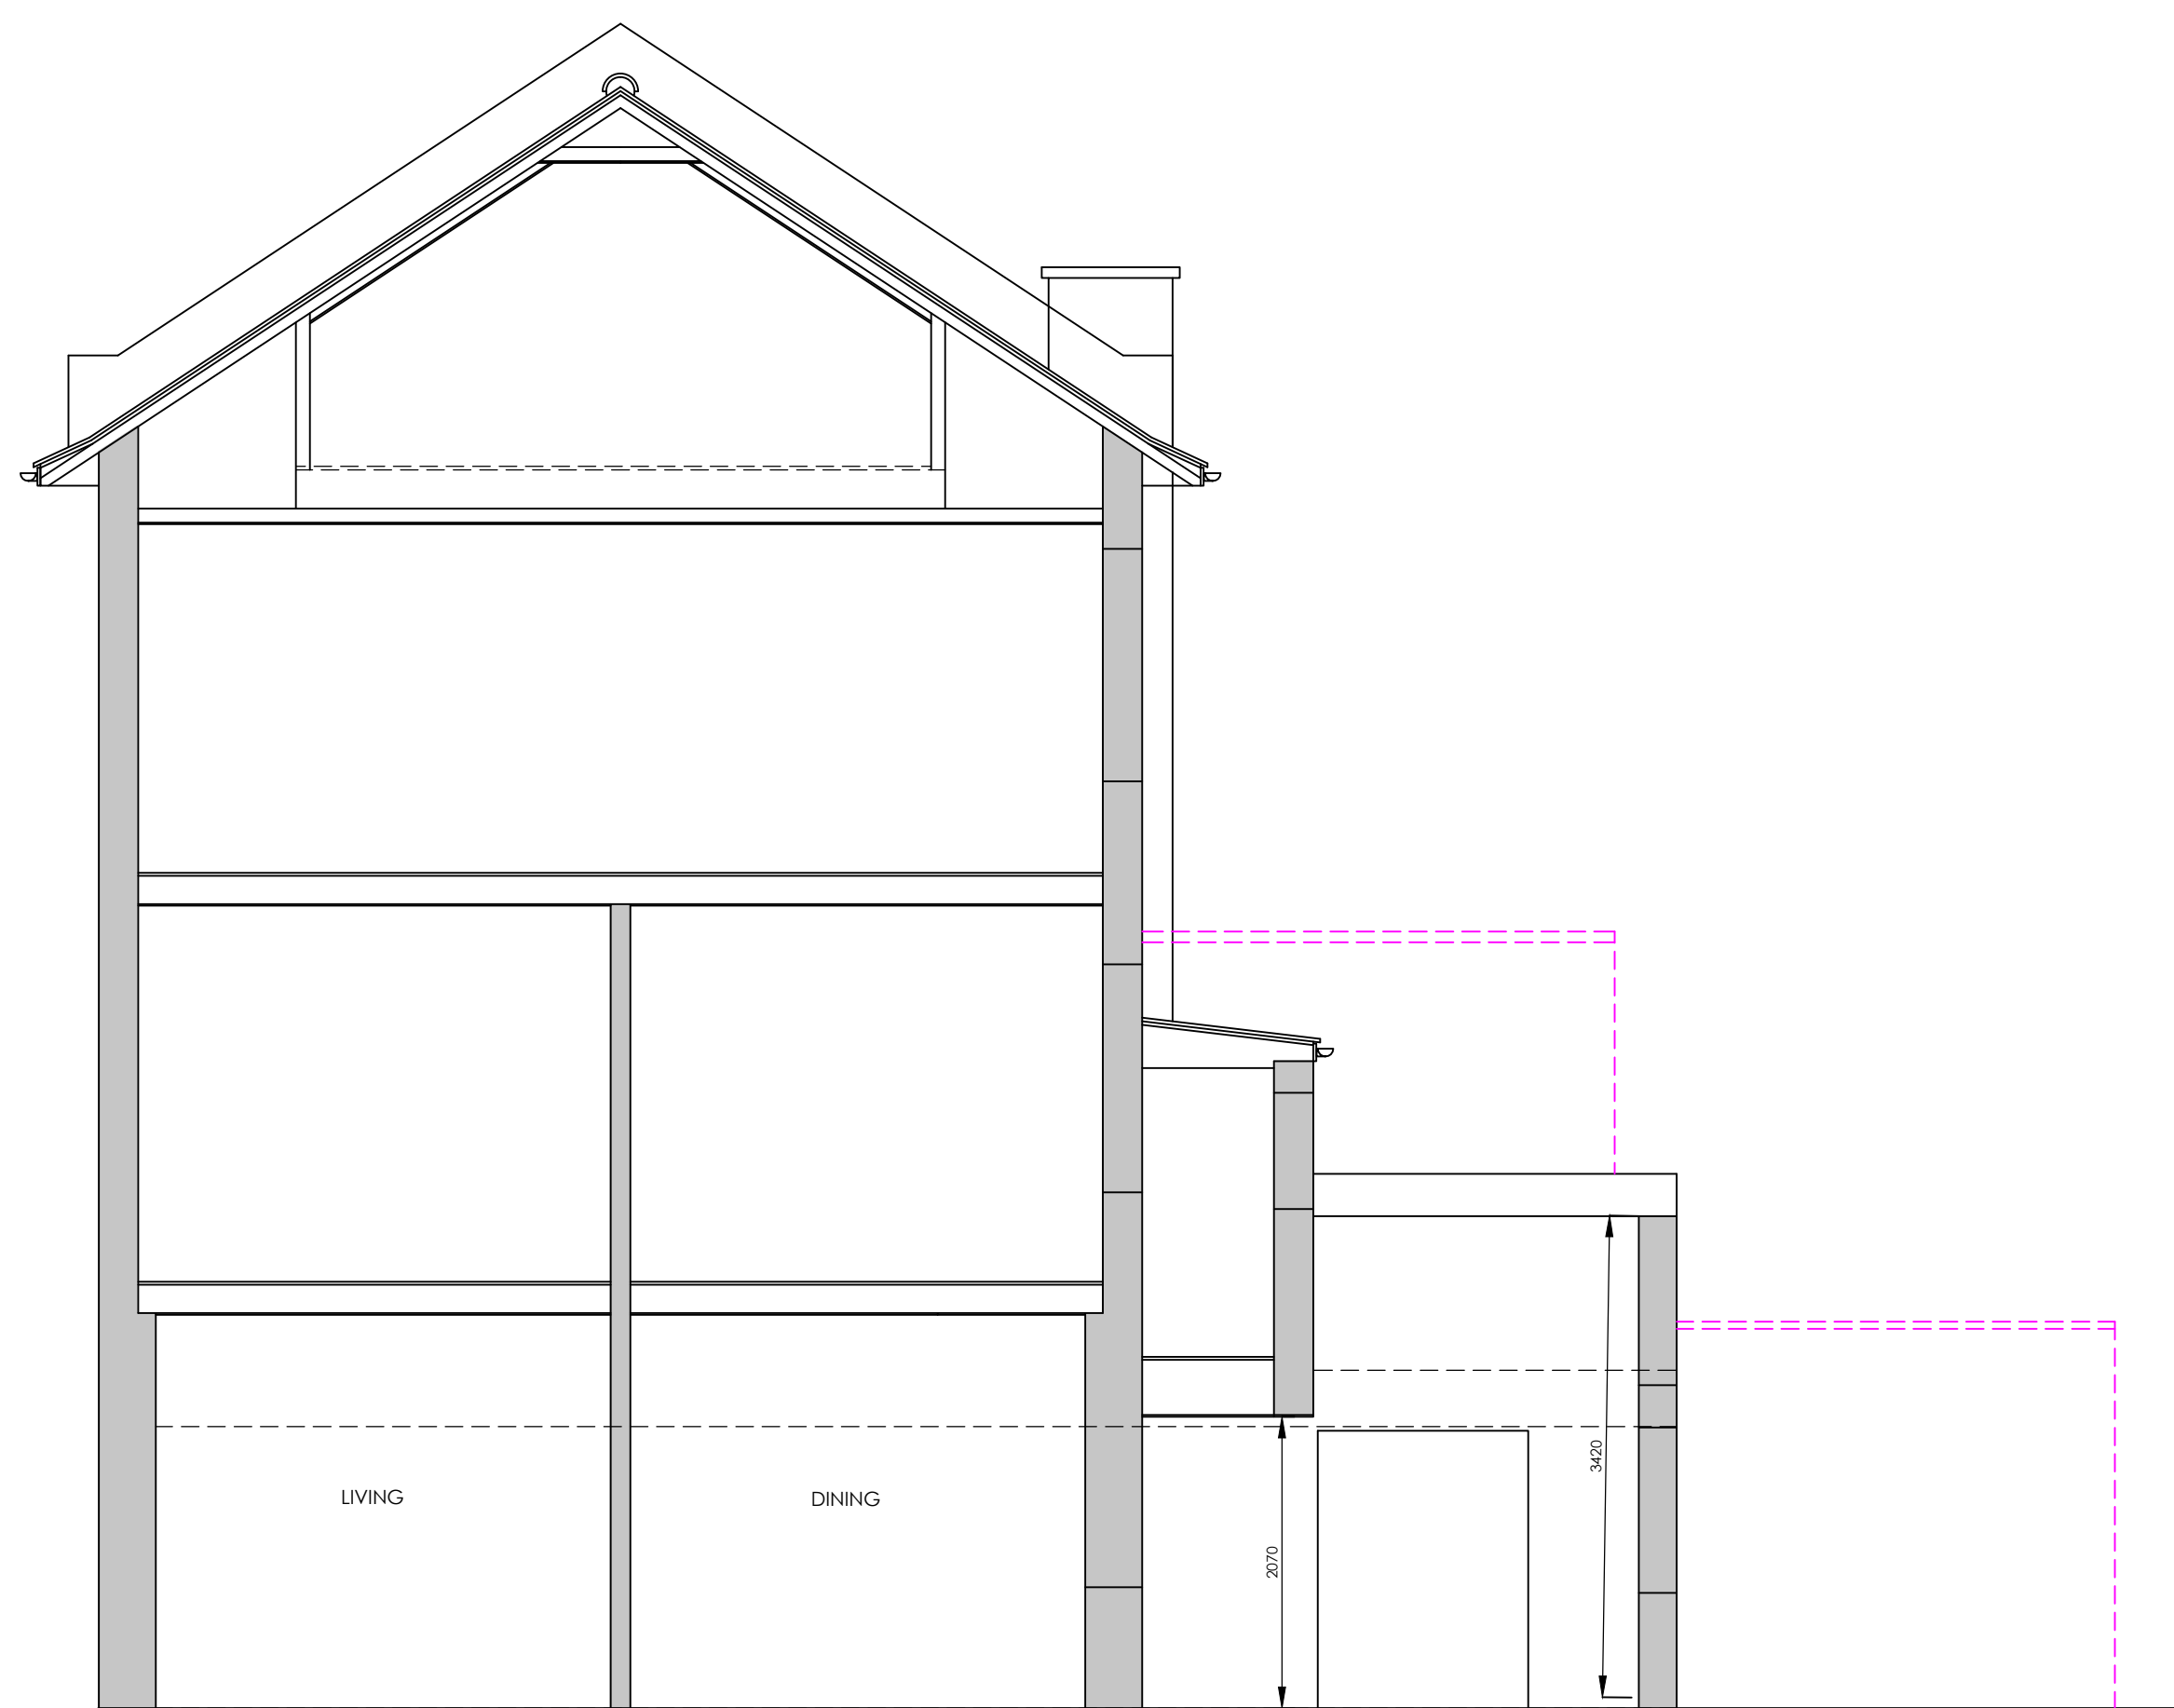



EXISTING SECTION 1:50

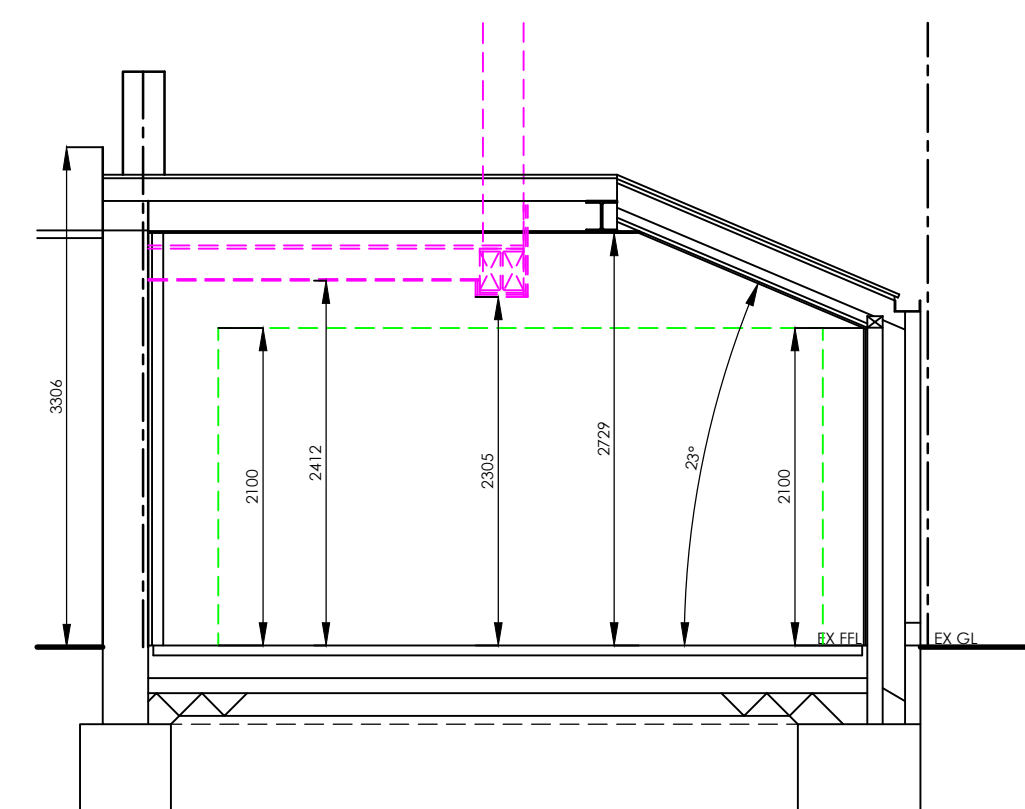

PROPOSED SECTION 1:50

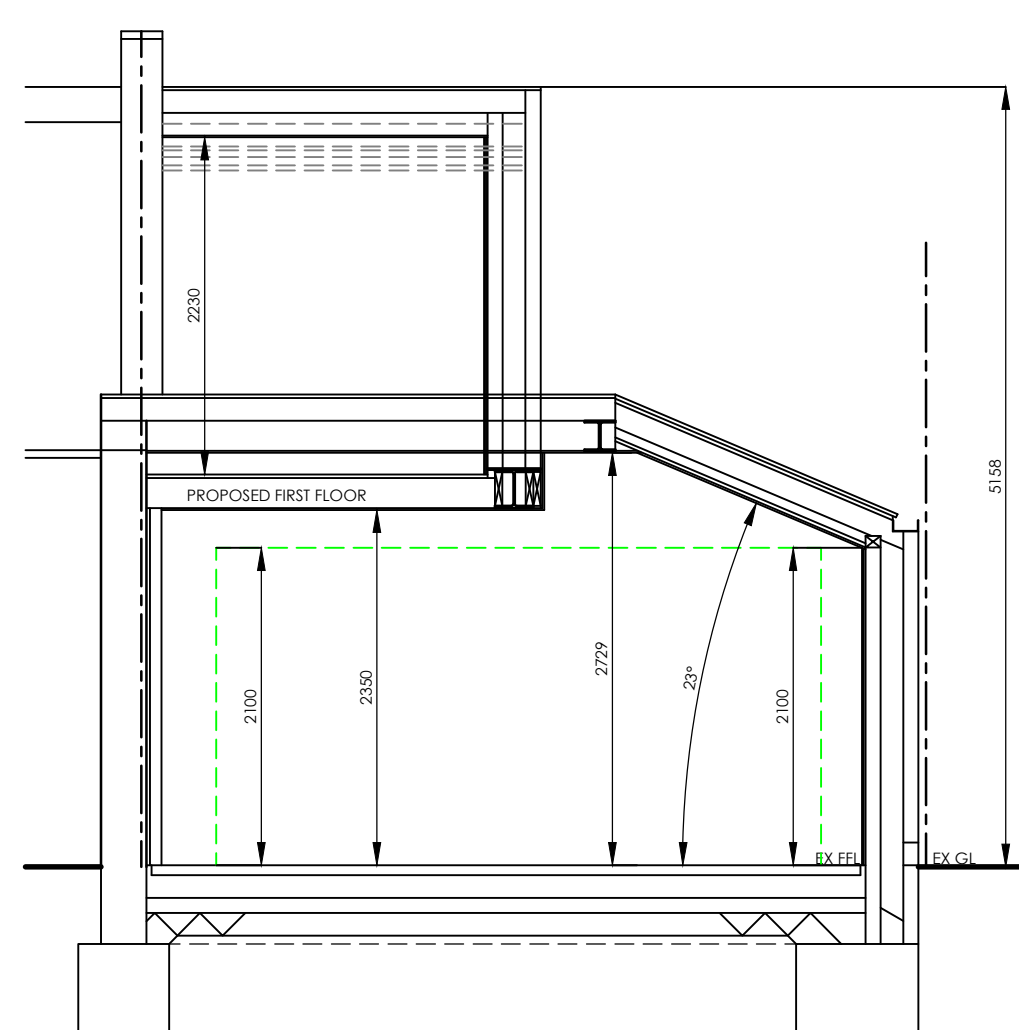

PROPOSED SECTION 1:50

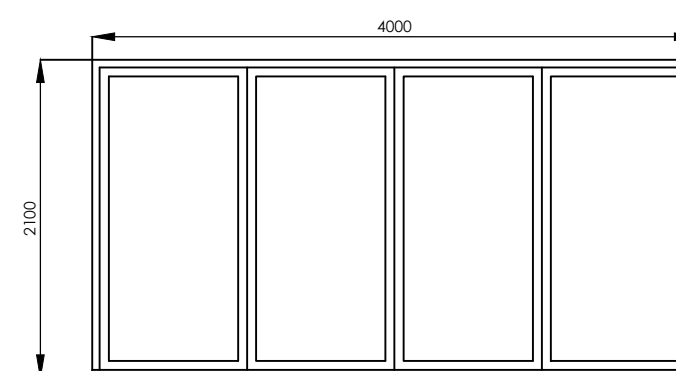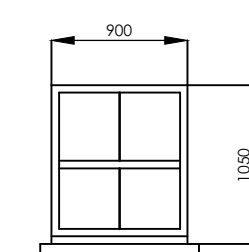

DOOR DETAILS



- KITCHEN EXTENSIONS
- LOFT CONVERSIONS
- REFURBISHMENTS


REV	DATE	DETAIL	P/C
A	23/02/24	FIRST FLOOR	P
B	01/03/24	CLIENT AMENDMENTS	P
C	07/03/24	CLIENT AMENDMENTS	P
D	11/03/24	PLANNING SUBMISSION	P
E	20/03/24	INTERNAL AMENDMENTS	P
F	01/05/24	STRUCTURAL ALTERATIONS	P
G	16/05/24	PLANNING AMENDMENT	P

DRAWING :

EXISTING AND PROPOSED SECTIONS

DATE : JAN 24	PROJECT : PROPOSED TWO STOREY REAR EXTENSION	
SCALE @ A1: 1:50	CLIENT : MR OXLEY	
DRAWING No. P24-04.3	CLIENT ADDRESS : 14 NEW ROAD LONDON N8 5TA	

ALL PLANS TO BE CHECKED BY CONTRACTORS FOR ACCURACY AND DIMENSIONS BEFORE WORKS ON SITE. ANY QUERIES MUST BE RELATED TO DESIGNER'S
ANY DEVIATIONS FROM PLANS OR STRUCTURAL ALTERATIONS ARE TO BE NOTIFIED IMMEDIATELY OR WILL BE CARRIED OUT AT THE CLIENT'S
AND BUILDING WORKS UNDERSTANDING. ALL NECESSARY LOCAL AUTHORITY APPROVALS HAVE BEEN OBTAINED AND ARE THE CLIENT'S OWN RISK.
THIS DRAWING REMAINS THE COPYRIGHT OF THE ART OF BUILDING LTD AND MUST NOT BE DUPLICATED OR ISSUED WITHOUT PRIOR CONSENT
THE DRAWING REMAINS THE PROPERTY OF THE ART OF BUILDING LTD UNPAID FOR IN FULL BY CLIENT.
ANY REVISED DRAWINGS OR ADDITIONAL STRUCTURAL DESIGNS REQUESTED AFTER LOCAL AUTHORITY APPROVALS HAVE BEEN OBTAINED WILL

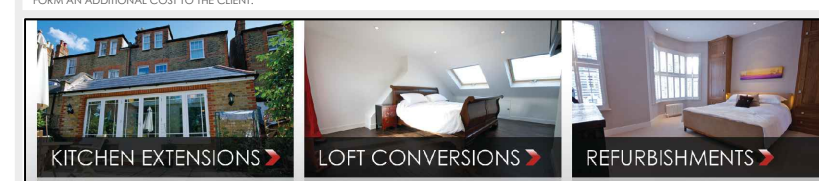

PLUS ROOMS Alexander house, 7, oaklands gate, Northwood, HA6 3AA | T: 0800 917 7127
Plus Rooms is a trading name of plusrooms.com ltd | Company Registration No. 7504728
Registered Office, Elwood House, 42 Lytton Road, Barnet, Herts, EN5 5EF | Directors James and Robert Bernard