

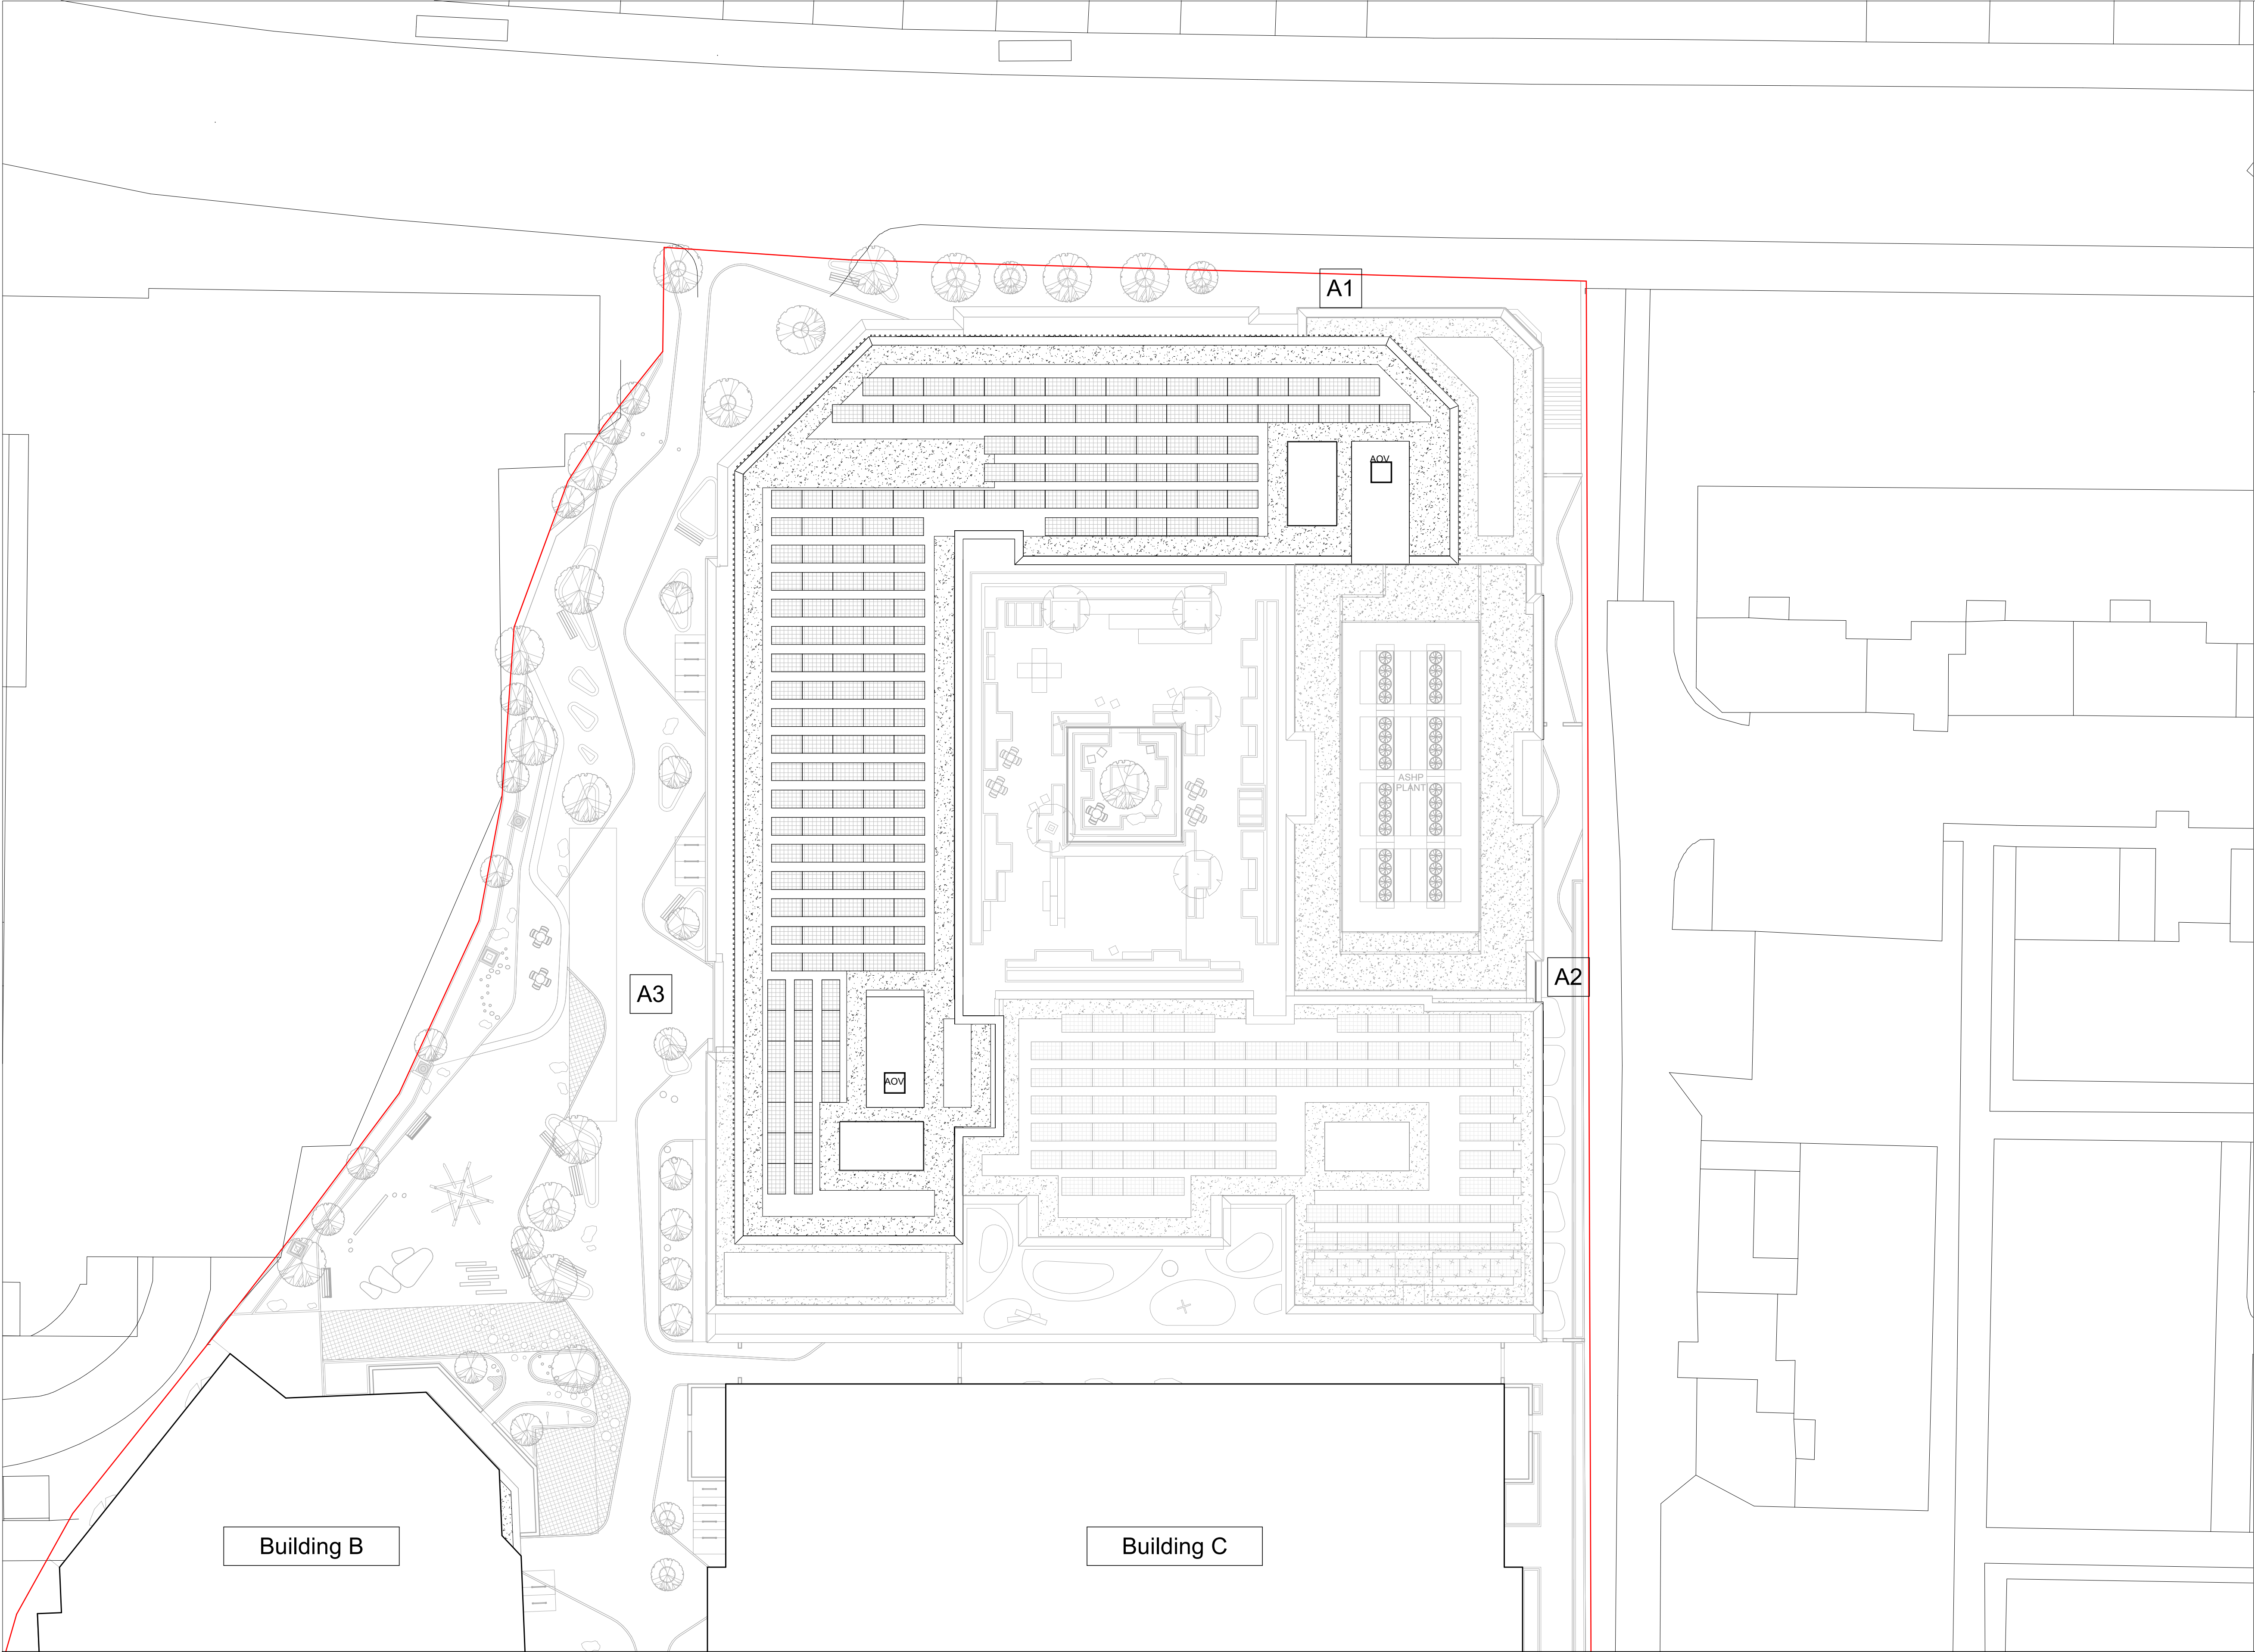


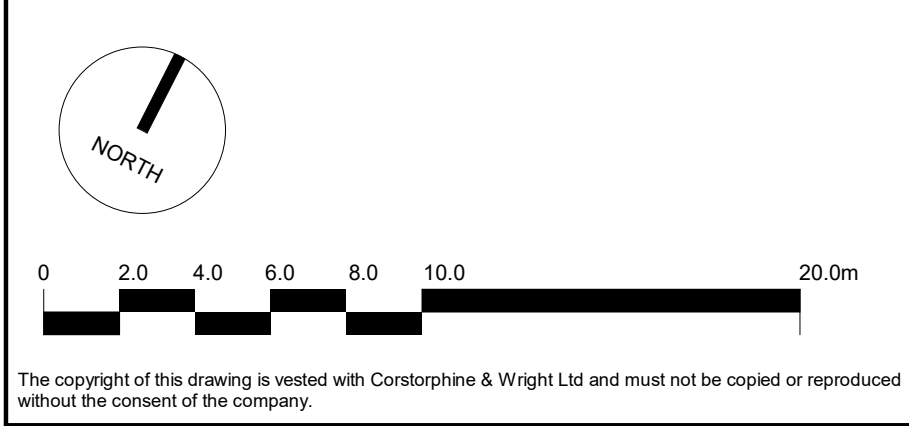

Key Plan

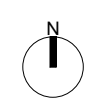

P-01 Building A Amended. Issued for Planning.
P-00 Issued for Planning Submission
Rev. Description

07/06/24 AB DS
16/02/24 AB DS
Date Draw. Chk.

Client:
TRI 7 (& Fusion)

Project:
Lordship Lane, Wood Green, London

Drawing Title:
Block A-Proposed Level 10

Drawing Status:
PLANNING

Corstorphine & Wright

Stourbridge Studio
The Old Library, Hagley Road, Stourbridge, West Midlands, DY8 1QH
01354 909 950
corstorphine-wright.com

Drawing No. 21820-0161				Revision P-01	
Drawn DS	Checked AB	Paper Size A1	Scale 1 : 200	Date Sep 2023	