



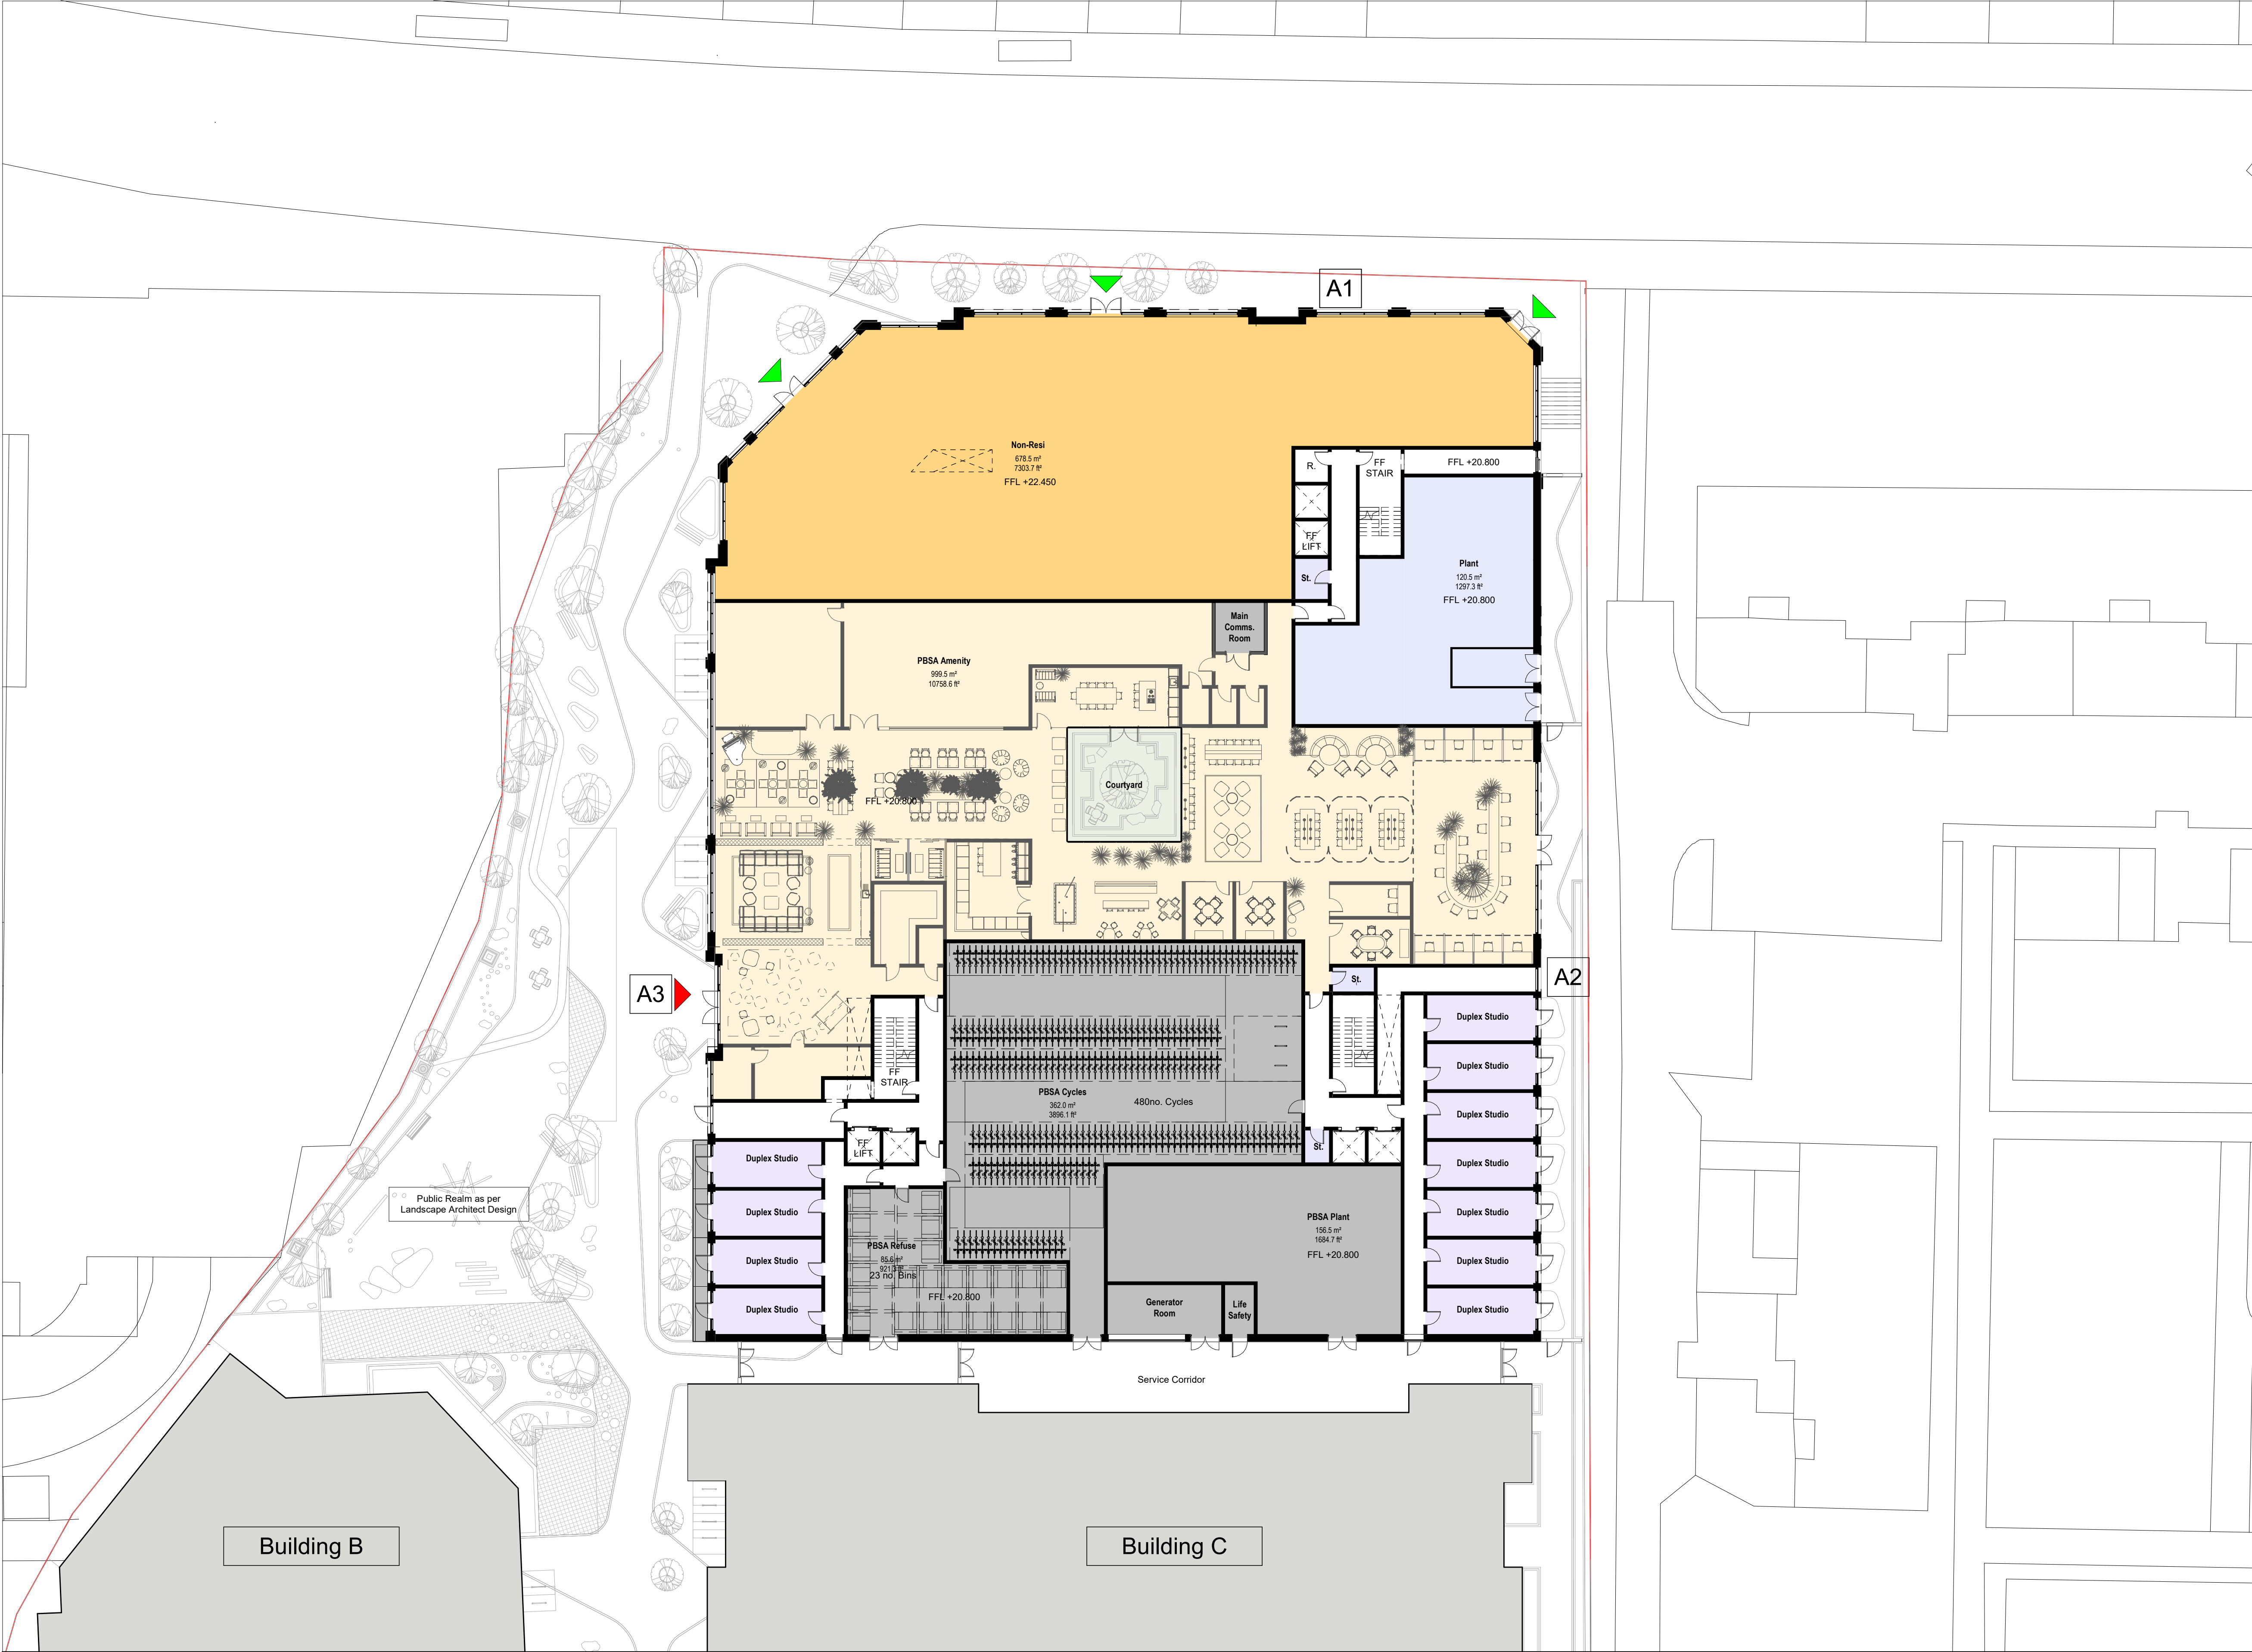


Key Plan

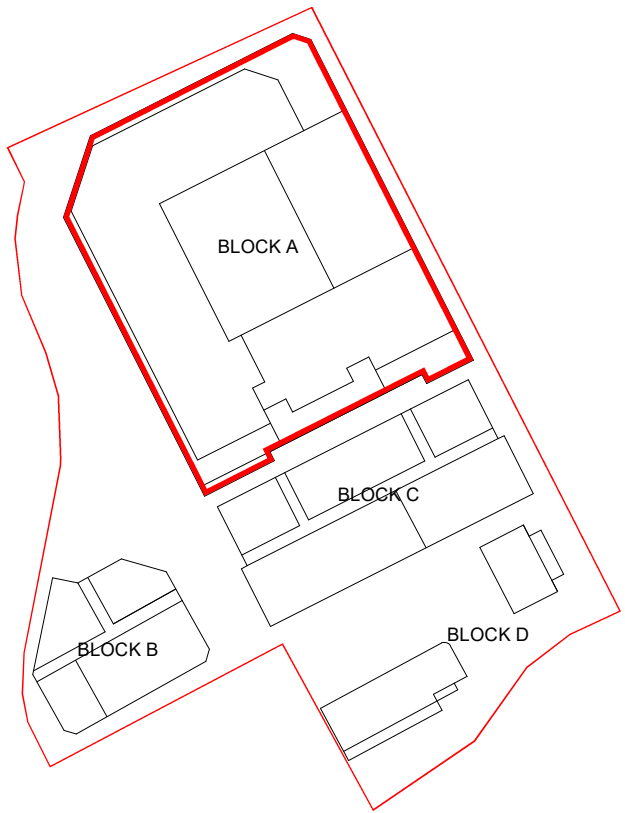

Key

- Non-Resi
- Plant
- PBSA Amenity
- Ensuite
- E.S. Living / Kitchen
- Social Studio
- S.S. Living / Kitchen
- Studio 01
- Studio 02
- 1Bed Studio
- Accessible Studio
- Duplex Studio
- Main Comms. Room
- PBSA Life Safety
- PBSA Cycles
- PBSA Generator Room
- Main LV Switch Room
- PBSA Plant
- PBSA Refuse
- BOH
- Sub Station
- St.

- PBSA Main Entrance
- Non Residential Entrance

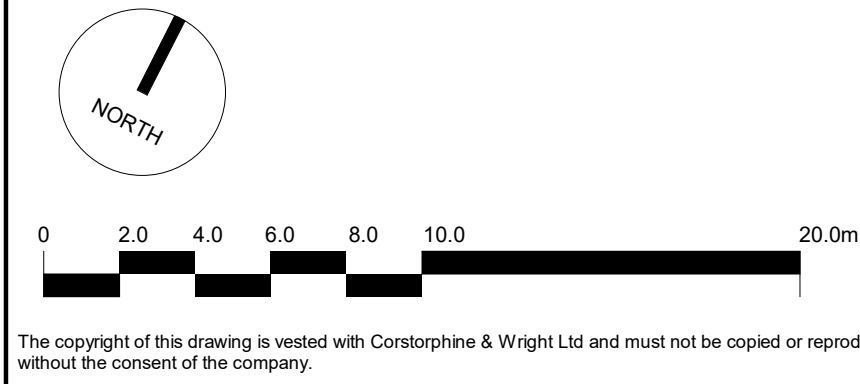

P-01 Building A Amended. Issued for Planning.
P-00 Issued for Planning Submission
Rev. Description

07/06/24 AB DS
16/02/24 AB DS
Date Draw. Chk.

Client:
TRI 7 (& Fusion)

Project:
Lordship Lane, Wood Green, London

Drawing Title:
Block A-Proposed Level 00

Drawing Status:
PLANNING

Corstorphine & Wright

Stourbridge Studio
The Old Library, Hagley Road, Stourbridge, West Midlands, DY8 1QH
01354 909 950

corstorphine-wright.com

Drawing No.

21820-0150

Drawn

Checked

Paper Size

Scale

1 : 200

Date

Sep 2023

Revision

P-01