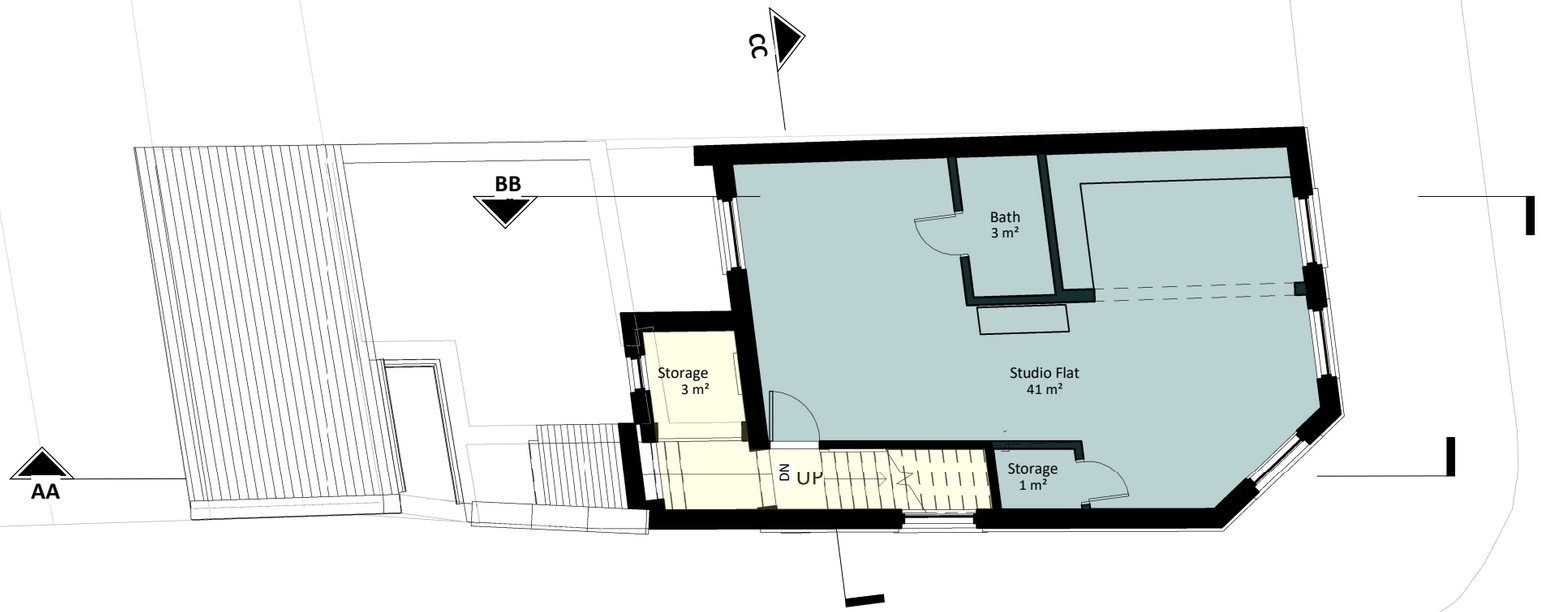



FLAT 1 - STUDIO FLAT

GIA (Studio Flat ) - 47.1 sq.m

COMMUNAL AREA

1 First Floor

1 : 100

GENERAL NOTES:

ONLY SCALE OF DRAWINGS FOR PLANNING PURPOSES

ALL DIMENSIONS ARE TO BE CHECKED ON SITE. INCONSISTENCIES ARE TO BE REPORTED TO *DIMENSIONS* IMMEDIATELY.

COPYRIGHT OF *PLANNING DIMENSIONS LTD*

PROJECT TITLE

2A Vartry Rd- London N15 6PT

CLIENT

E K

PROJECT NO

0613

DRAWING TITLE

Proposed First Floor

SCALE (@ A3)

1 : 100

0 5m

DRAWING NUMBER

PR - P002

REV

C

Date

01/05/2024

Drawn by

sanjay

info@pdimensions.co.uk
www.pdimensions.co.uk
0208 076 9300
Unit 7
Hawthorn Business Park
165 Granville Road
NW2 2AZ
London

DIMENSIONS
PLANNING | ARCHITECTURE | CONSULTANCY