

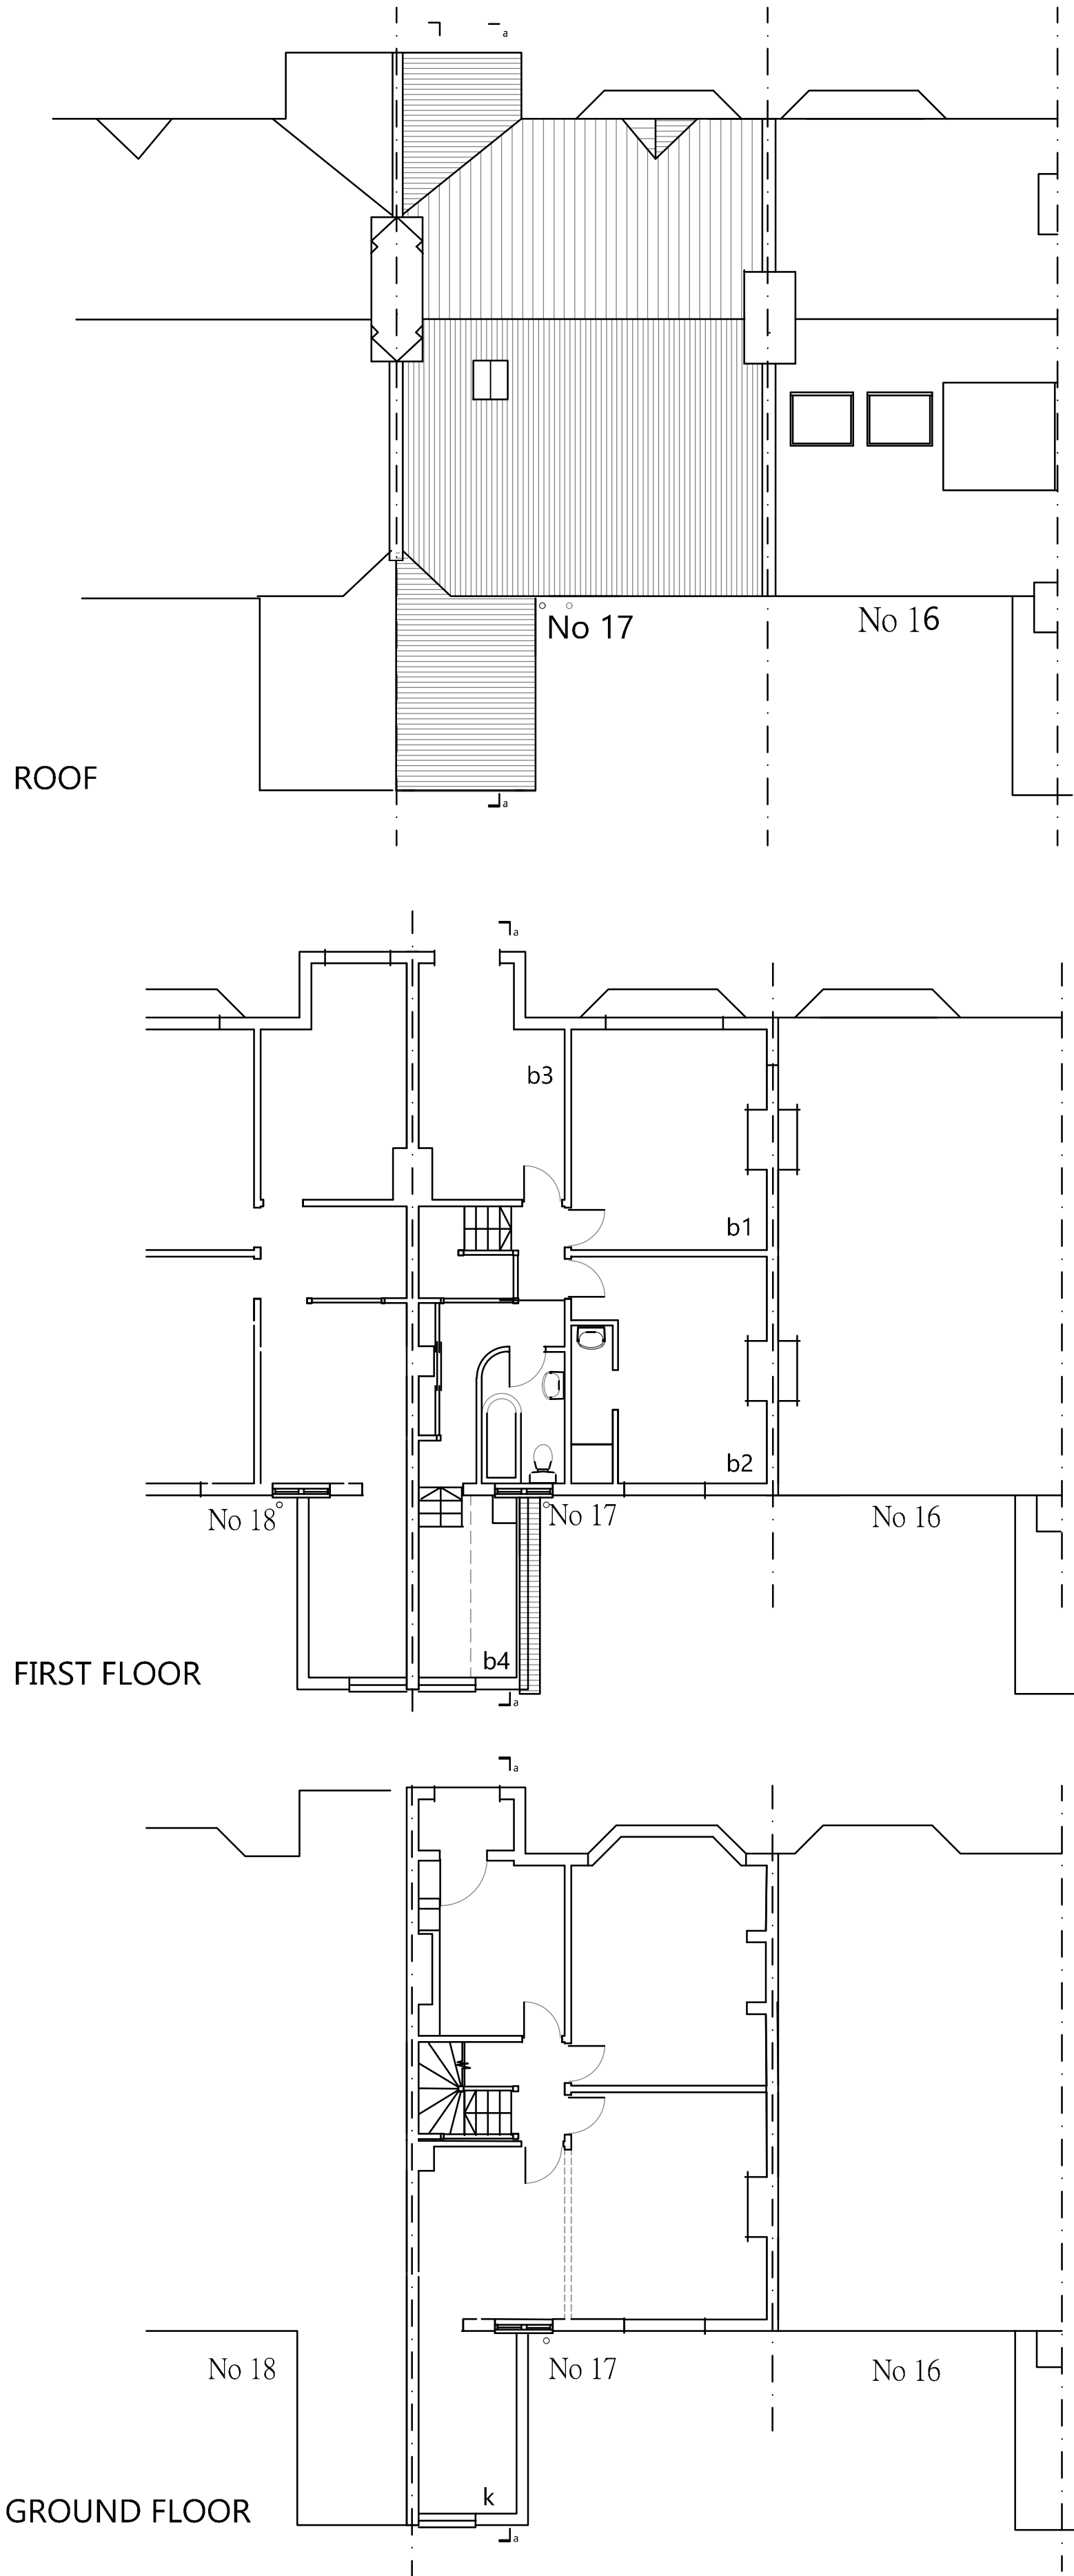


Existing plans.

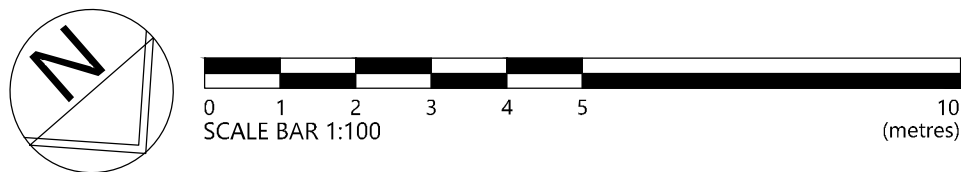

Proposed plans.

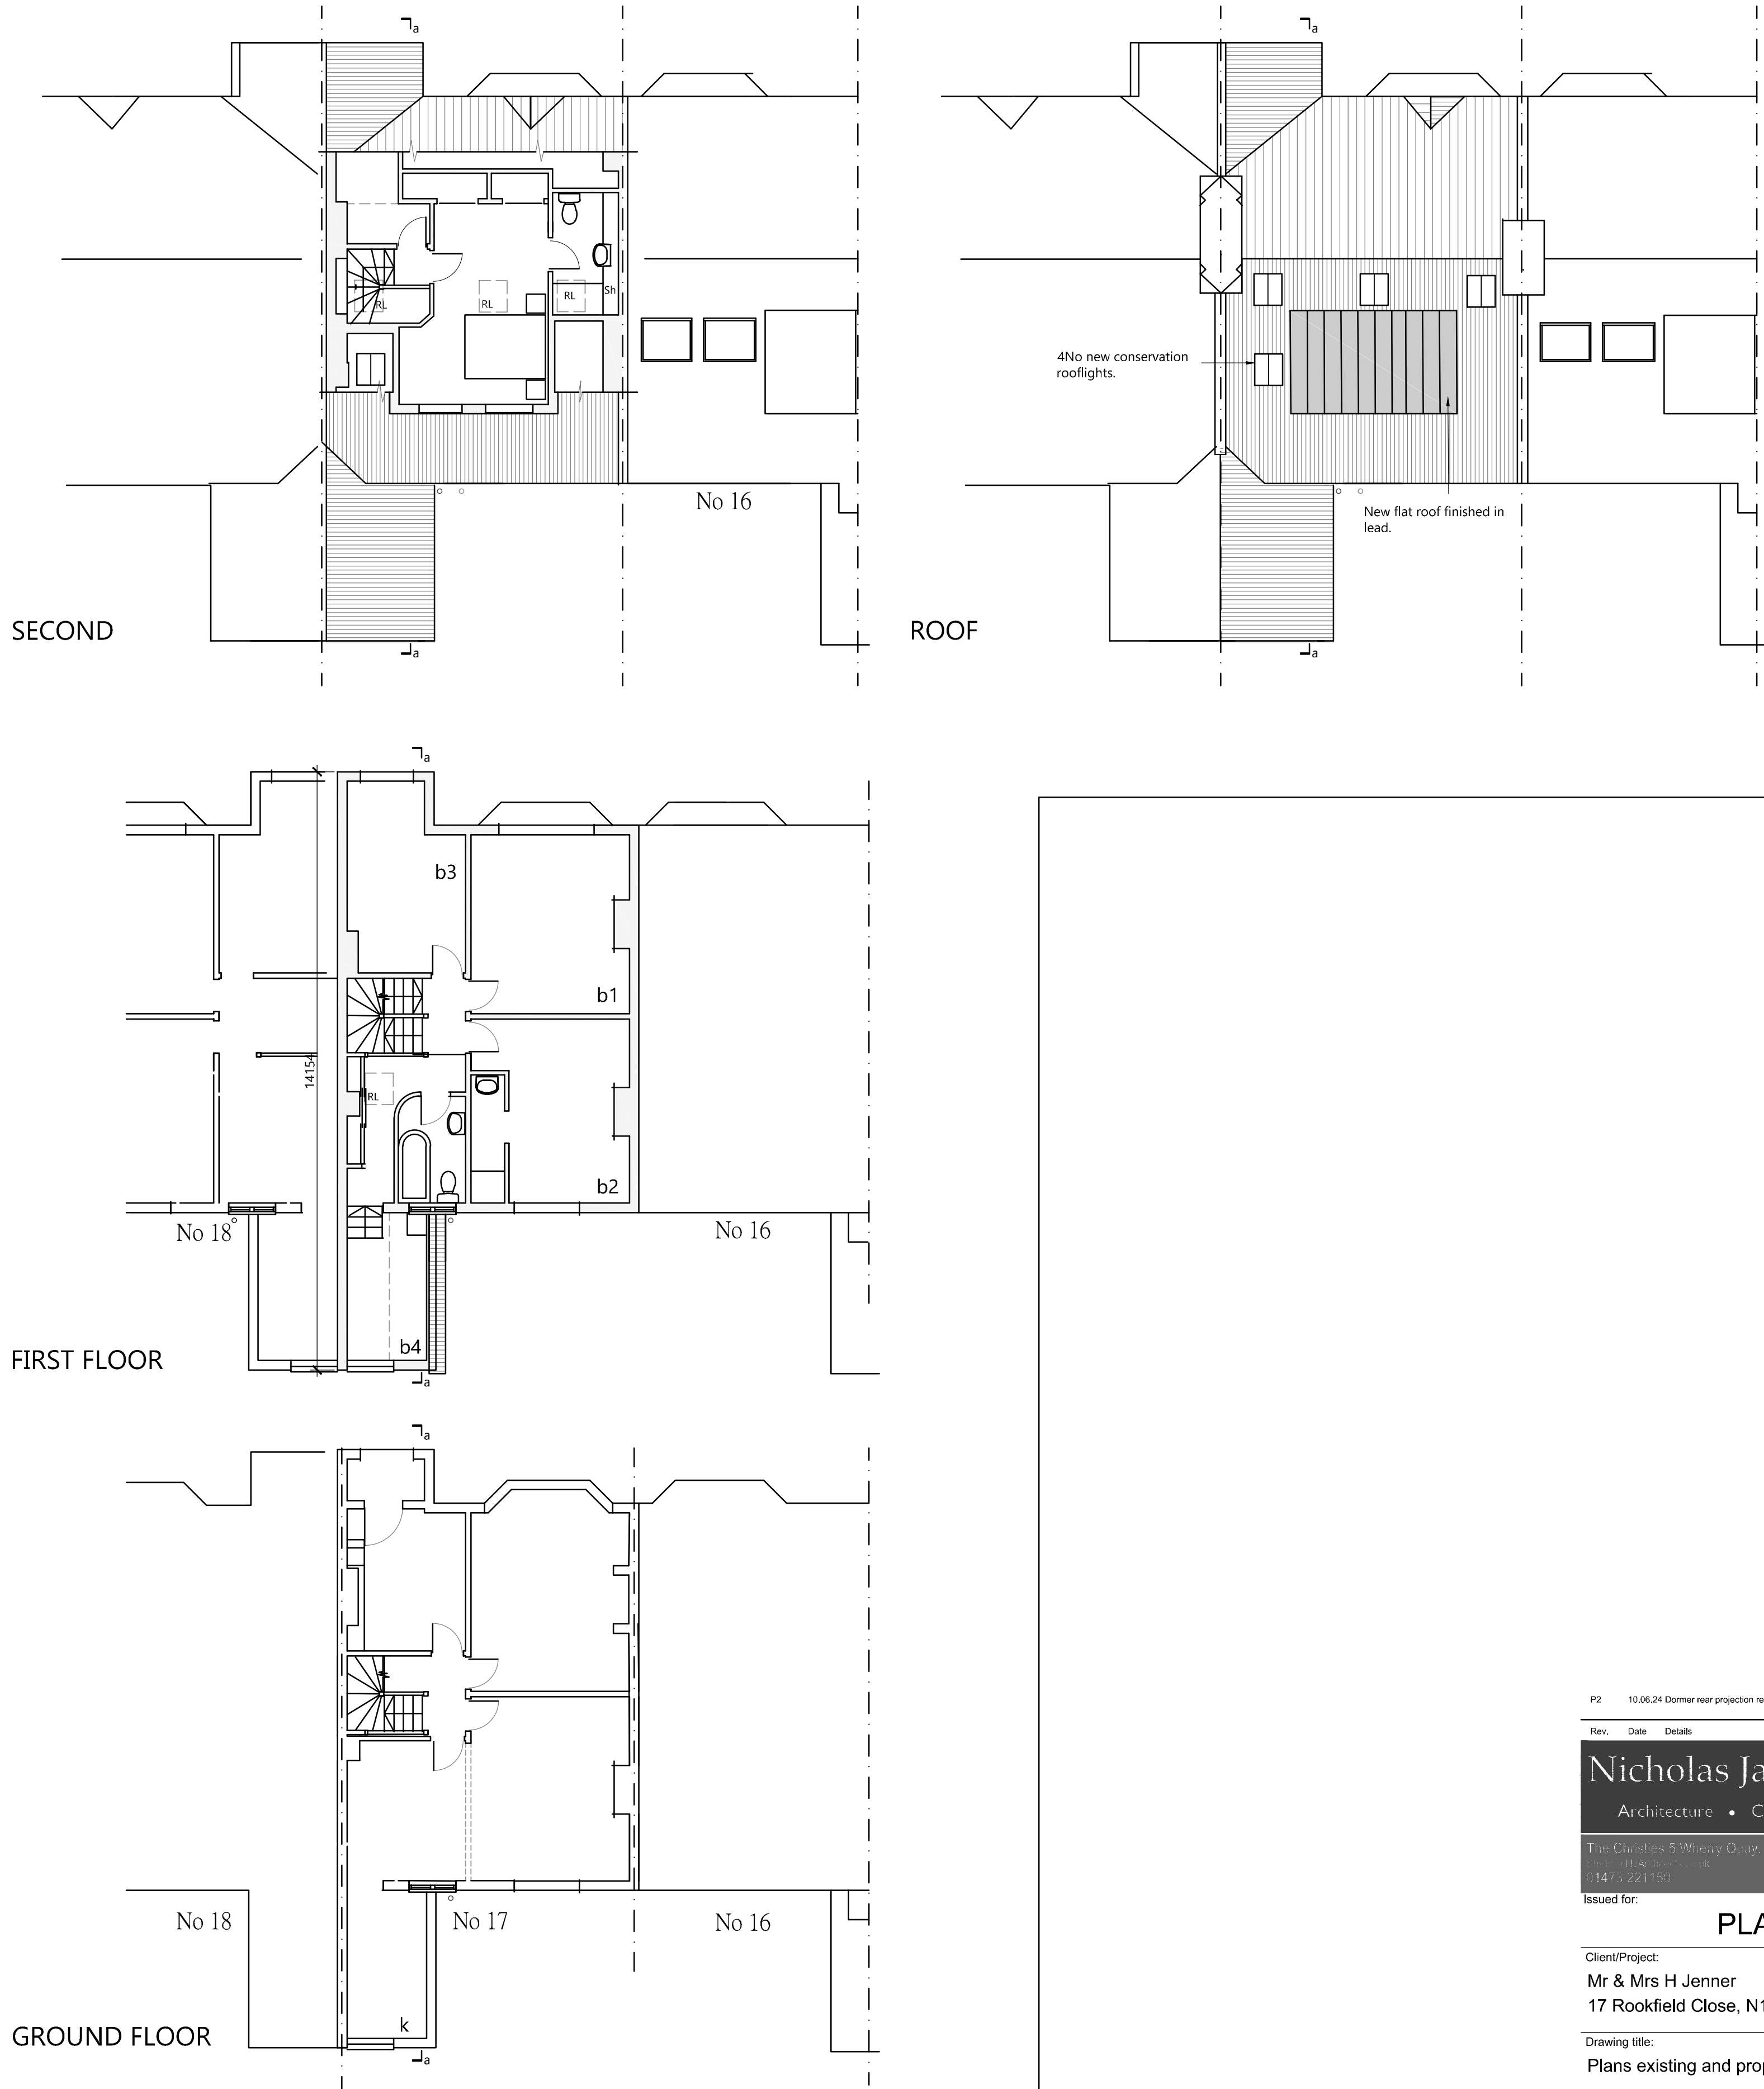

DRAWING, FOR EXHIBITS AND CDM INFORMATION

IF IN DOUBT ABOUT ANY INFORMATION CONTAINED IN THIS DRAWING ASK.
DO NOT SCALE. CHECK ALL DIMENSIONS ON SITE AND REPORT DISCREPANCIES.

P2 10.06.24 Dormer rear projection reduced. RJC RJC

Rev. Date Details Drawn Checked

Nicholas Jacob Architects
Architecture • Conservation • Interiors

The Clavies 5 (Wherry Quay, Ipswich, IP4 1AS)
01473 221150

Issued for:

PLANNING

Client/Project:

Mr & Mrs H Jenner
17 Rookfield Close, N10 3TR

Drawing title:

Plans existing and proposed.

Project number: Drawing number: Revision:

23029 05 P2

Scale: Drawn By: Checked By: Date:

1:100 @A1 RC RC 01.12.2023

Plot 1 of 1 - A1 Scale 1:100