



Scale		1:25 @ A1 (1:50 @ A3)									
0.25	0.5	0.75	1	1.25	1.5	1.75	2	2.25	2.5m		

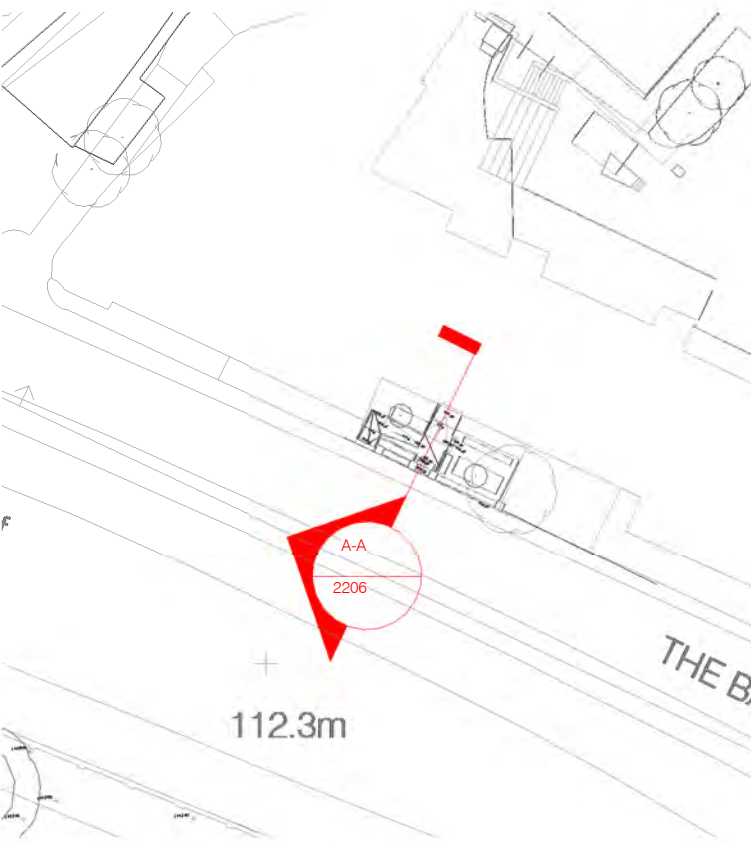

Key plan - Section A-A.
1:500

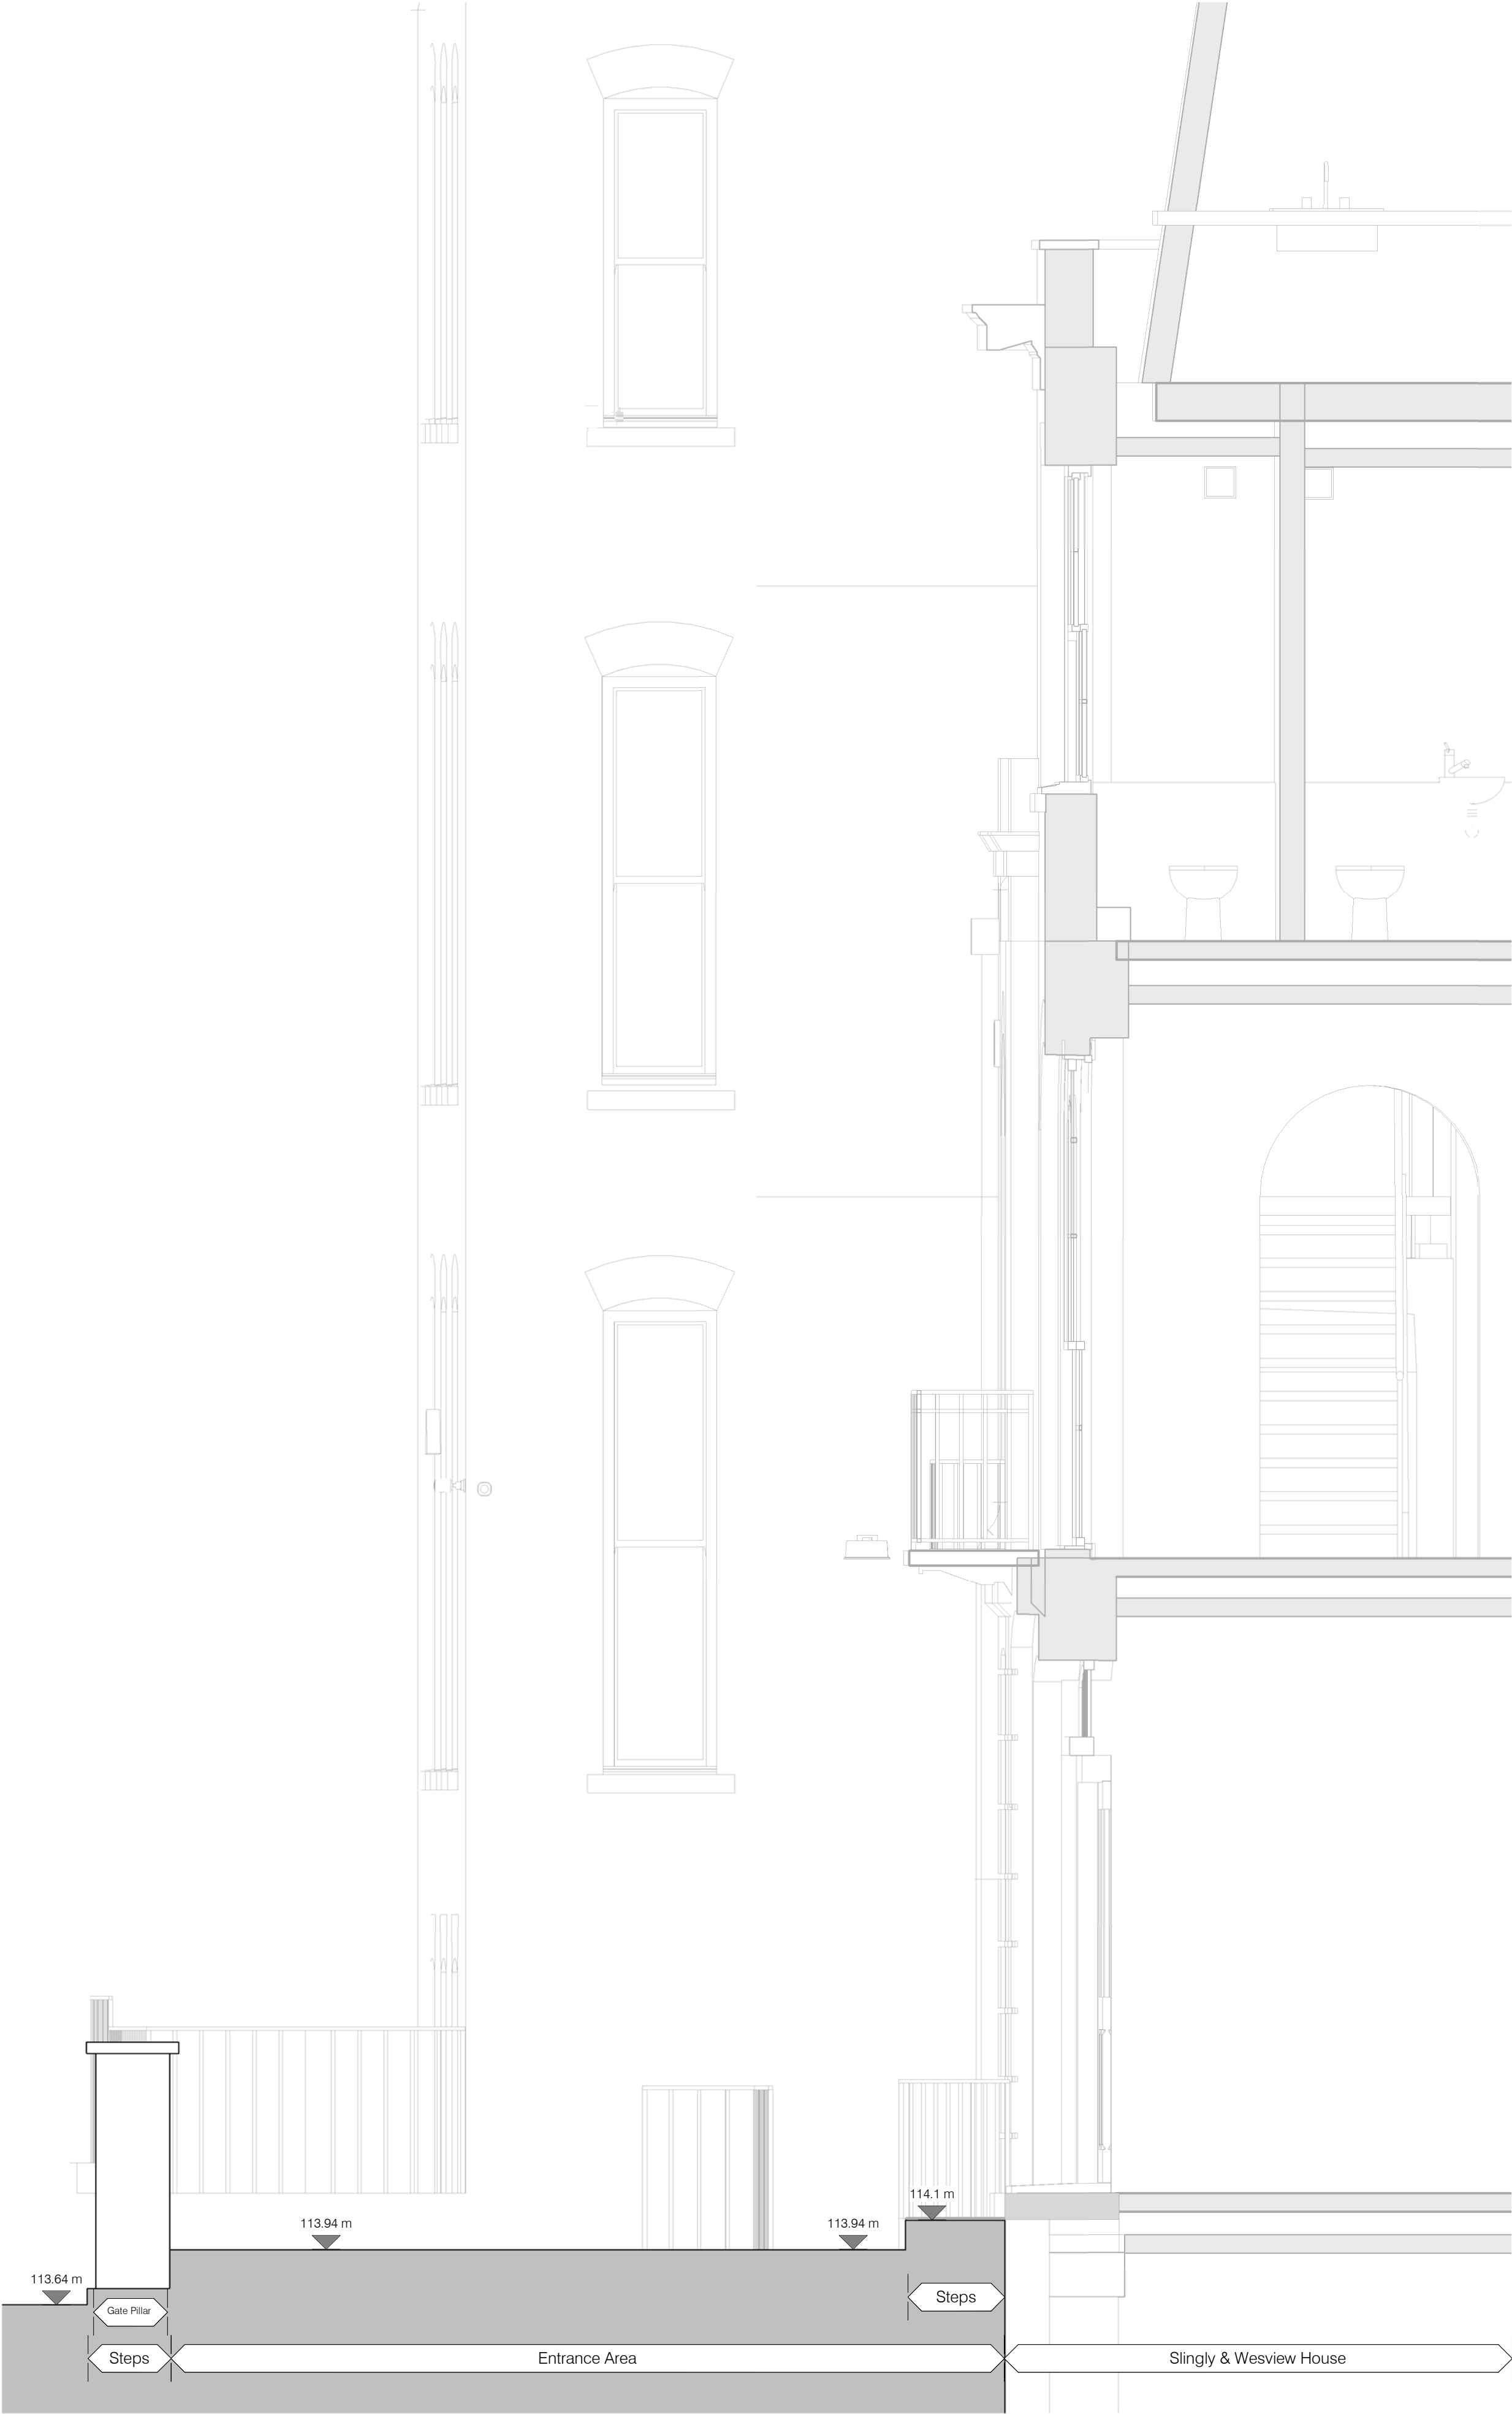

Existing Site Section A-A.
1:25



Proposed Site Section A-A.
1:25

P01	Planning Issue	
Rev.	Description	Date 27/02/2024

Client & Project
Channing School
Main School Building

Document Title
Existing & Proposed Sections A-A

Project Stage	Purpose	Scale
RIBA 3	Planning Issue	1:25 @A1
Document Reference.		Revision Status
CHA-NVB-MSB-XX-DR-L-2206		P01 S2