



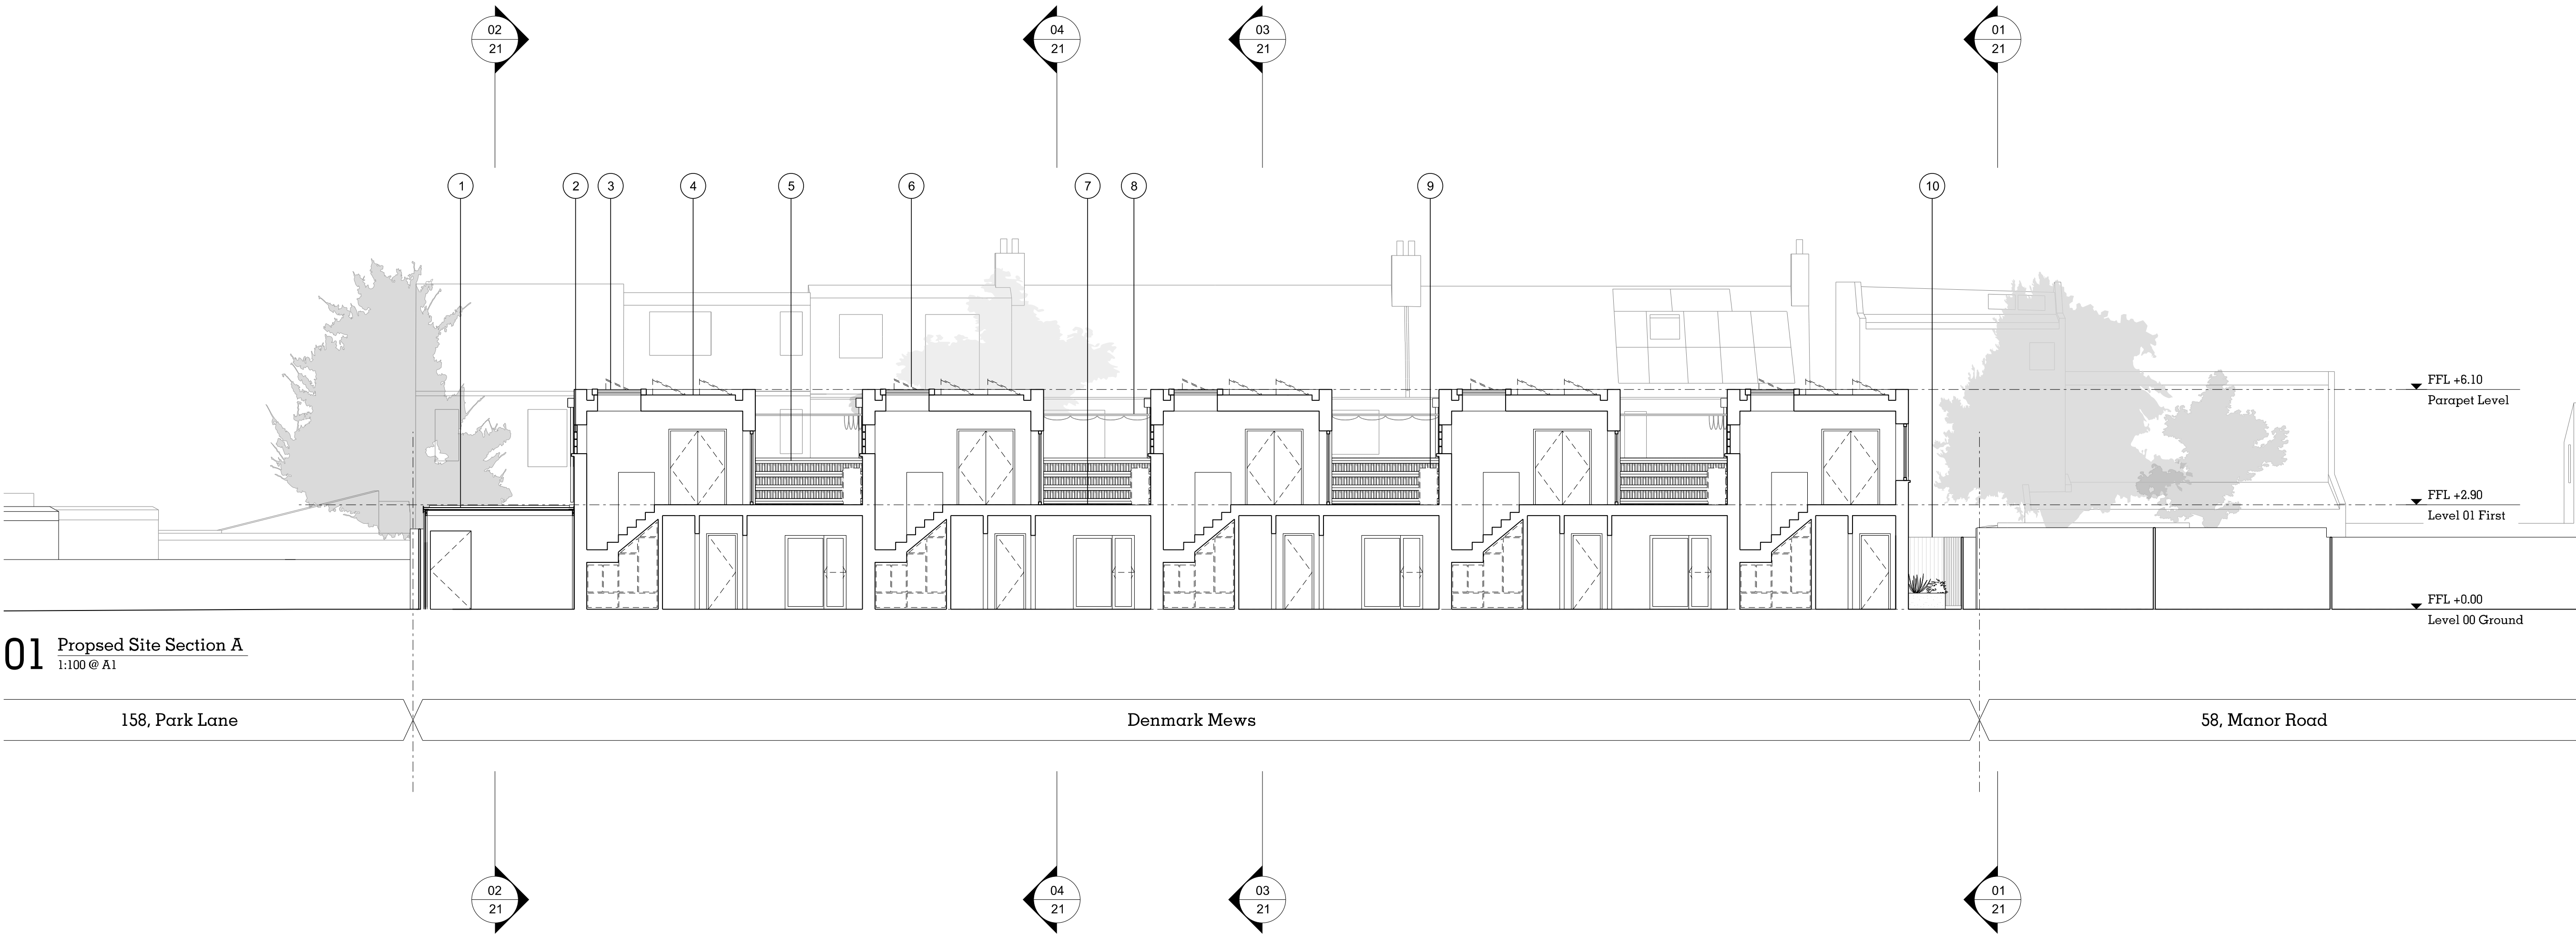

01 Proposed Site Section A
1:100 @ A1

GENERAL PLANNING NOTES

1. No dimensions to be scaled from this drawing.
2. All errors, omissions or inconsistencies to be reported to the architect immediately.
3. Use figured dimensions only. All dimensions to be checked on site prior to construction and/or fabrication.

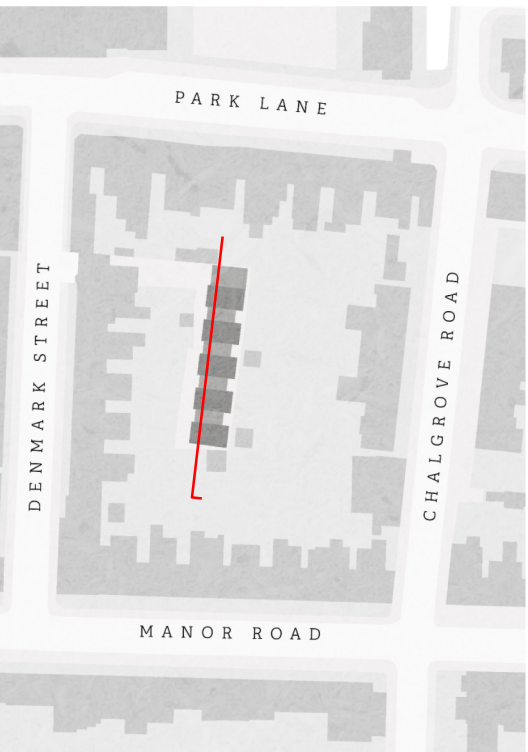

Site map - NOT TO SCALE

- KEY
1. Corrugated tin shelter for Bin and Bike store
 2. Glassblock window
 3. Fixed skylight window
 4. Sedum roof
 5. Perforated brick terrace wall
 6. Photovoltaic panels
 7. Amenity space
 8. Awning
 9. Air Source Heat Pump
 10. New boundary fence

PLANNING

Project No. 2210

Client Atlas Property London Ltd
Date Mar 23
Scale 1:200 @ A3 / 1:100@A1
Project 18, Denmark Street, N17 0JL

Drawing Title: Proposed Site Section A

Drawing No. 2210_10_PL_22 Rev. C

Drawn Approved Signed

Copyright © Hill Patru Architects.
No implied license exists. This drawing should not be used to calculate areas for the purposes of valuation. All dimensions to be checked on site by the contractor and such dimensions to be their responsibility.
Do not scale drawings
All work must comply with relevant British Standards and Building Regulations requirements. Drawing errors and omissions to be reported to the architect.