
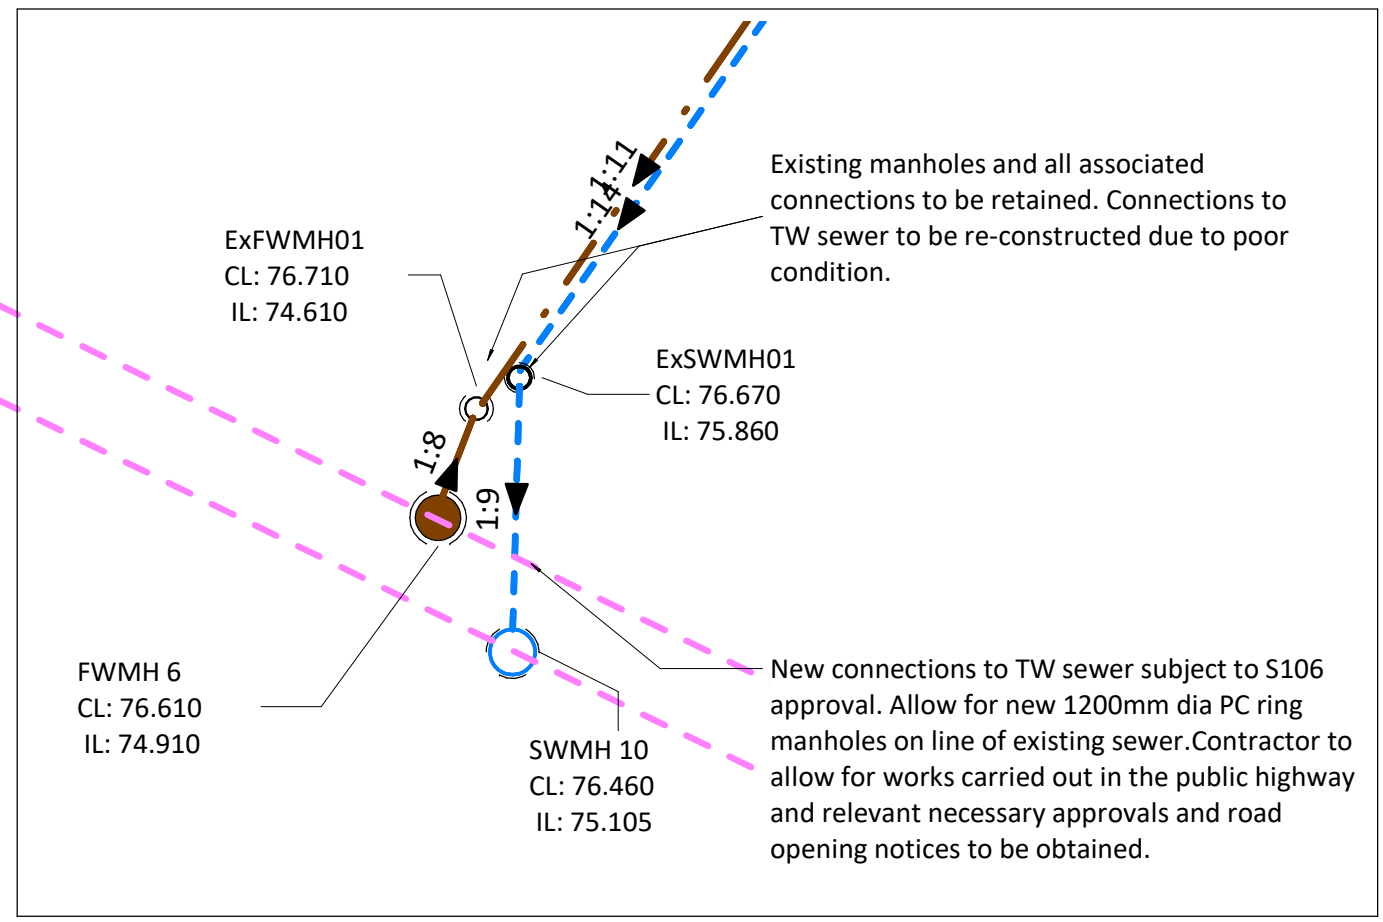


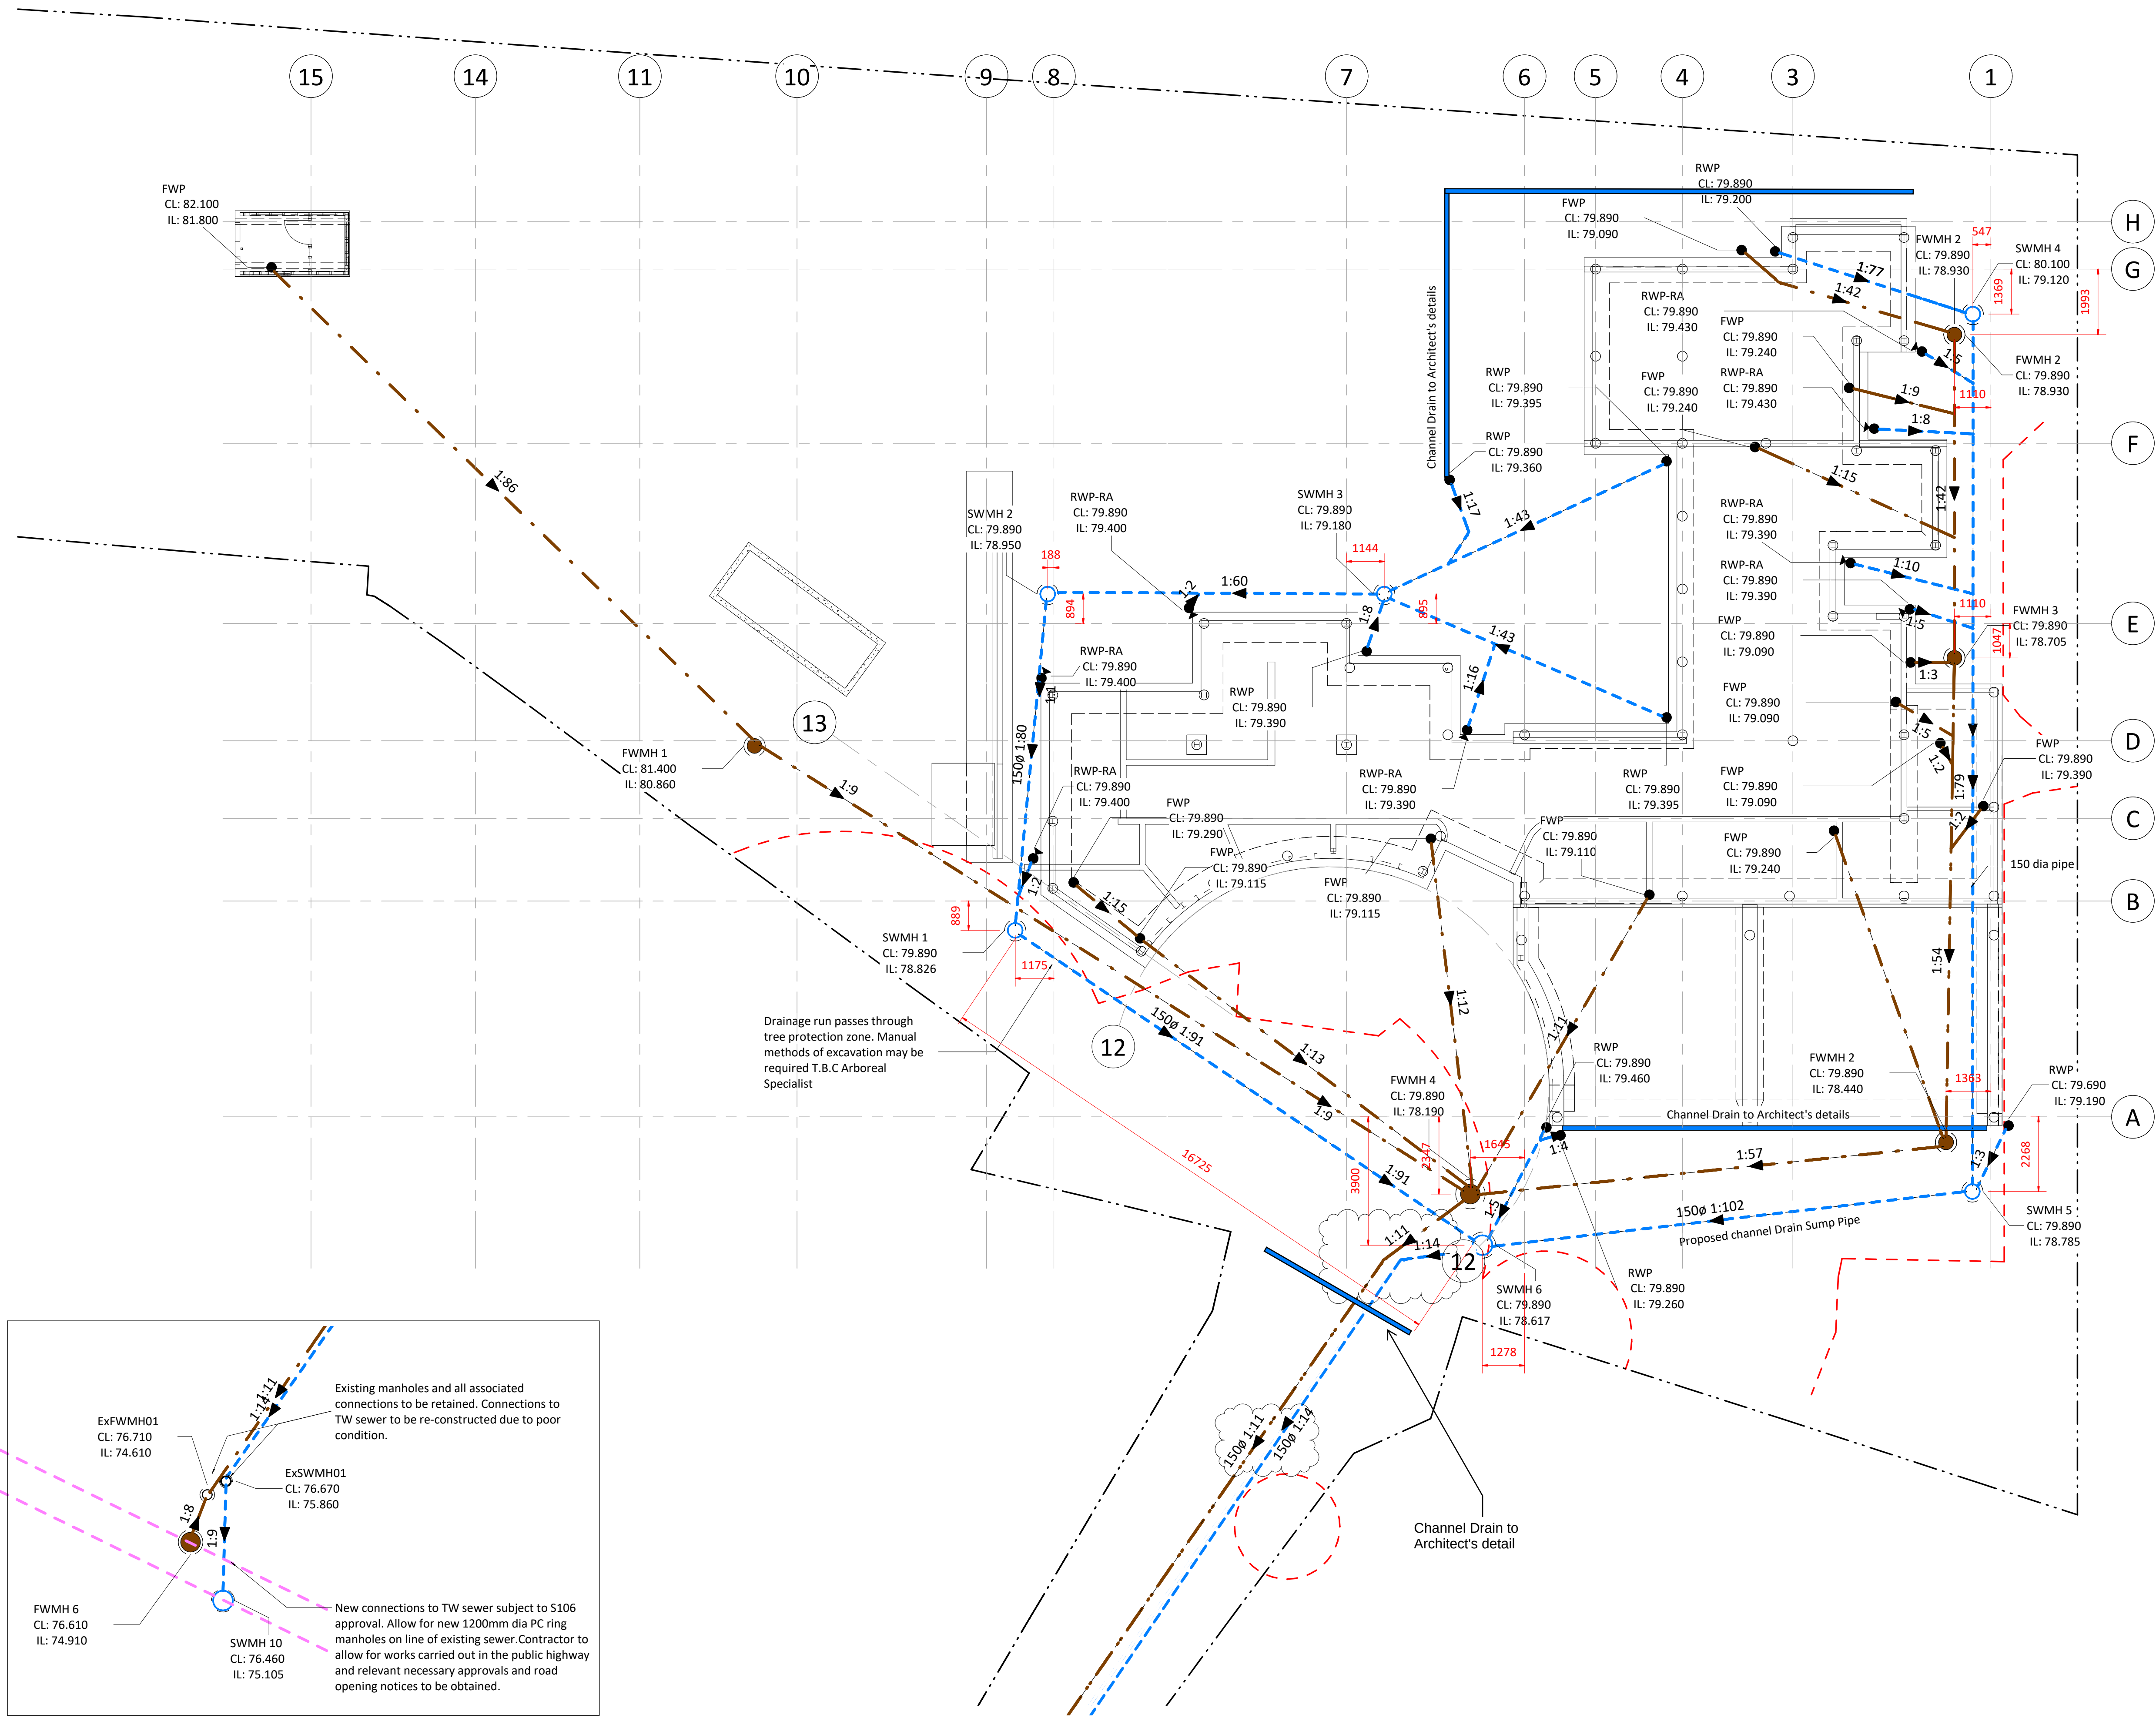

- This drawing is to be read in conjunction with all relevant architects, engineers and specialists drawings and specifications.
- Do not scale from this drawing in either paper or digital form. Use written dimensions only. To check drawing has been printed to the intended scale the above bar should be 100mm
- Setting out of drain points by architects. See BWIC drawing series.

Drainage Key

- Proposed SW drain run
- Proposed FW drain run
- Proposed CW drain run
- Proposed Pumped Rising Main
- Existing SW drain run
- Existing FW drain run
- Existing CW drain run
- Existing Pumped Rising Main
- Public Sewer
- Unspecified drain run
- Proposed channel / slot Drain
- Redundant drain run
- Proposed / Existing Rain Water Pipe
- Proposed / Existing Foul Waste Point
- Proposed / Existing Cavity Drain Point
- Rain Water / Foul Water pipe with above ground rodding access
- Proposed / Existing Gully
- Proposed / Existing Rodding Eye
- Proposed SW Manhole
- Proposed FW Manhole
- Proposed CW Manhole
- Proposed Public Sewer Manhole
- Existing Public Sewer Manhole
- Existing Manhole
- Pumping Chamber
- Site Boundary
- Root protection zone

C5	29.09.21	DP	GC	Revised as Clouded
C4	05.02.21	OB	GC	Revised as Clouded
C3	26.01.21	OB	GC	Manholes setting out added
C2	22.01.21	OB	GC	Revised as Clouded
C1	23.11.20	OB	GC	Construction Issue
P3	22.05.20	OB	GC	Stage 4 Issue
P2	15.04.20	OB	GC	Stage 4 Issue
P1	04.03.20	GF	GC	Stage 4 Issue
Rev	Date	By	Eng	Amendments

**HEYNE
TILLET
STEEL**

STRUCTURAL
ENGINEERS

hts.uk.com

Job Name
**11-13 Stanhope Gardens,
London, N6 5TT**

Drawing Title
**Proposed Ground Floor
Drainage**

Purpose of Issue **Construction** Scale at A1 **As Indicated**

Drg No **2318-HTS-ZZ-00-DR-C-0100**