


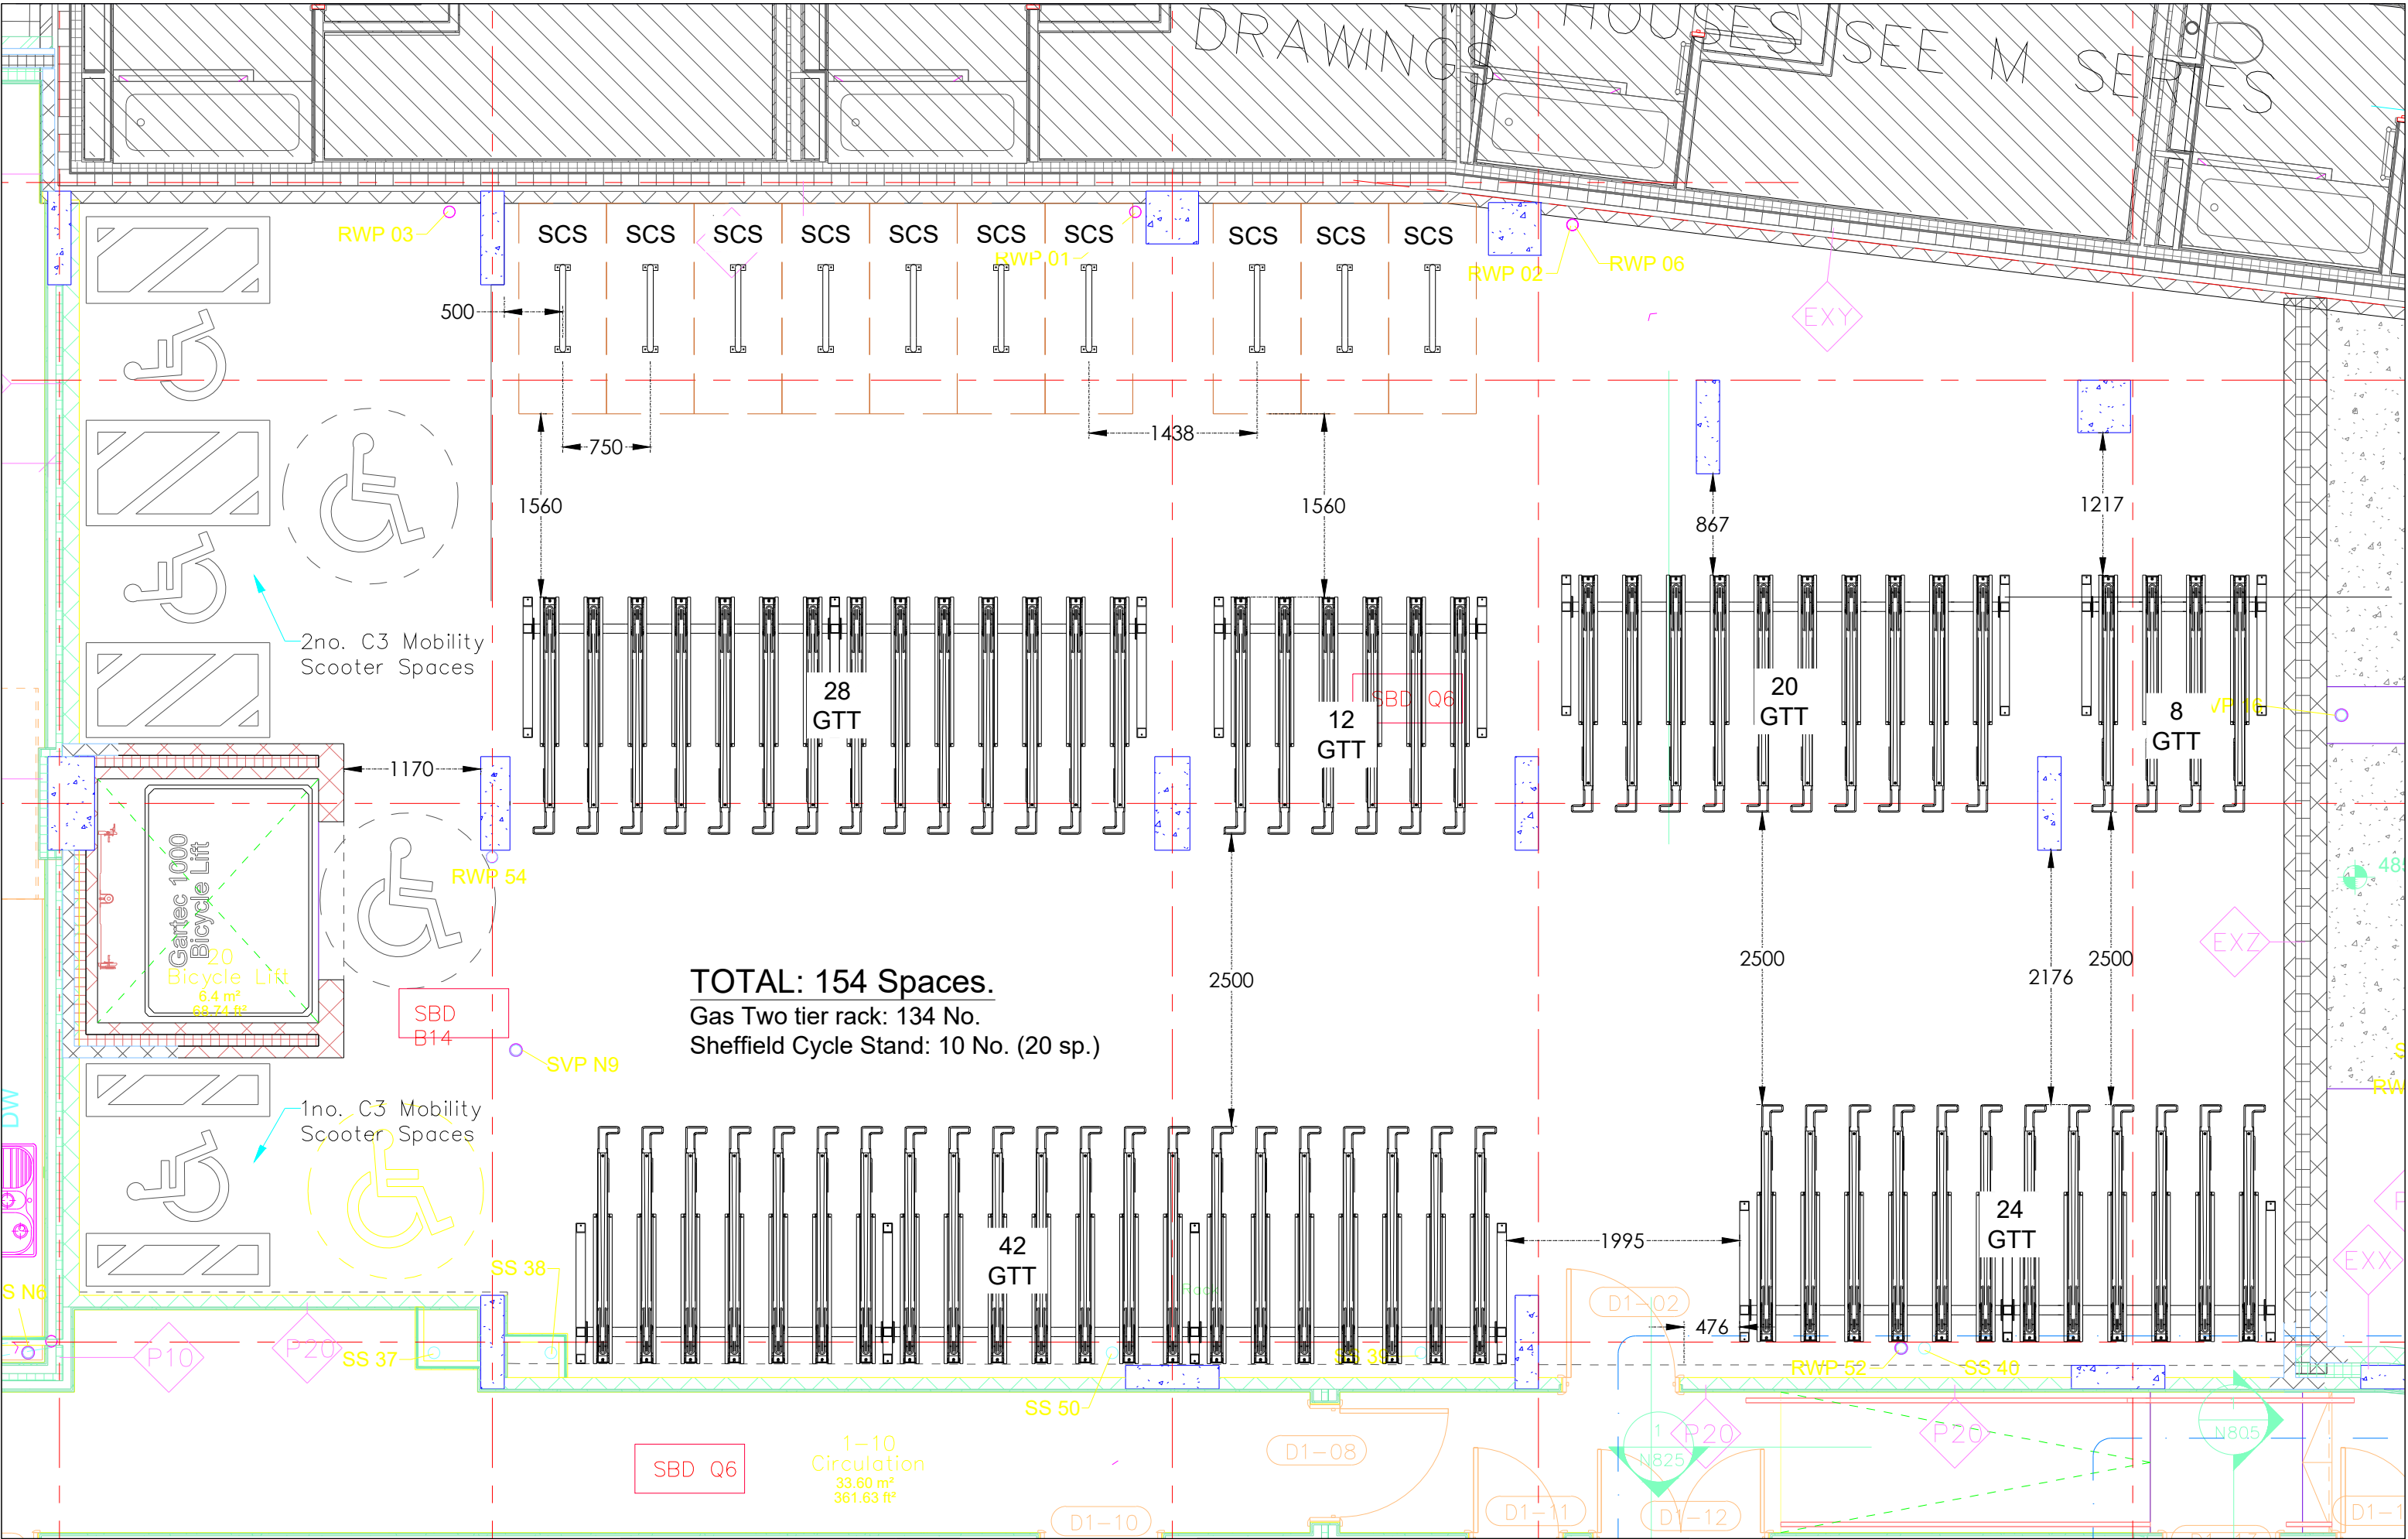

TOTAL: 154 Spaces.
Gas Two tier rack: 134 No.
Sheffield Cycle Stand: 10 No. (20 sp.)

Legend:		Cycle Storage Products & Quantities		Total Cycle Spaces: 154 No.		Client: RDE CONSULTANTS		Project: 44 - 46 HIGH ROAD, WOOD GREEN	
TTR Two Tier Cycle Rack		Product	Quantity	ALL DIMENSIONS ARE IN MM UNLESS OTHERWISE STATED. IF IN DOUBT PLEASE ASK.		Status: Approval		Title: TBSC_RDE_HIGH_RD_GA	
SCS Sheffield Cycle Stand		TTR - TWO TIER RACK	134	THIS DRAWING IS CONFIDENTIAL AND IS THE PROPERTY OF THE BIKE STORAGE COMPANY. IT MUST NOT BE COPIED OR DISCLOSED TO A THIRD PARTY WITHOUT PERMISSION.		Date Drawn: 15/11/2024		Scale: 1:50 @ ISO A3	
		SCS - SHEFFIELD CYCLE STAND	10(20 SP)	THE BIKE STORAGE COMPANY, MARINA STUDIOS, HARBOUR YARD, LONDON, SW10 0XD		Draftsperson: E.PINERO		DWG No: 1.0	
						Third Angle Projection		Revision: 07	



THE
BIKE STORAGE
COMPANY

0800 246 1723