


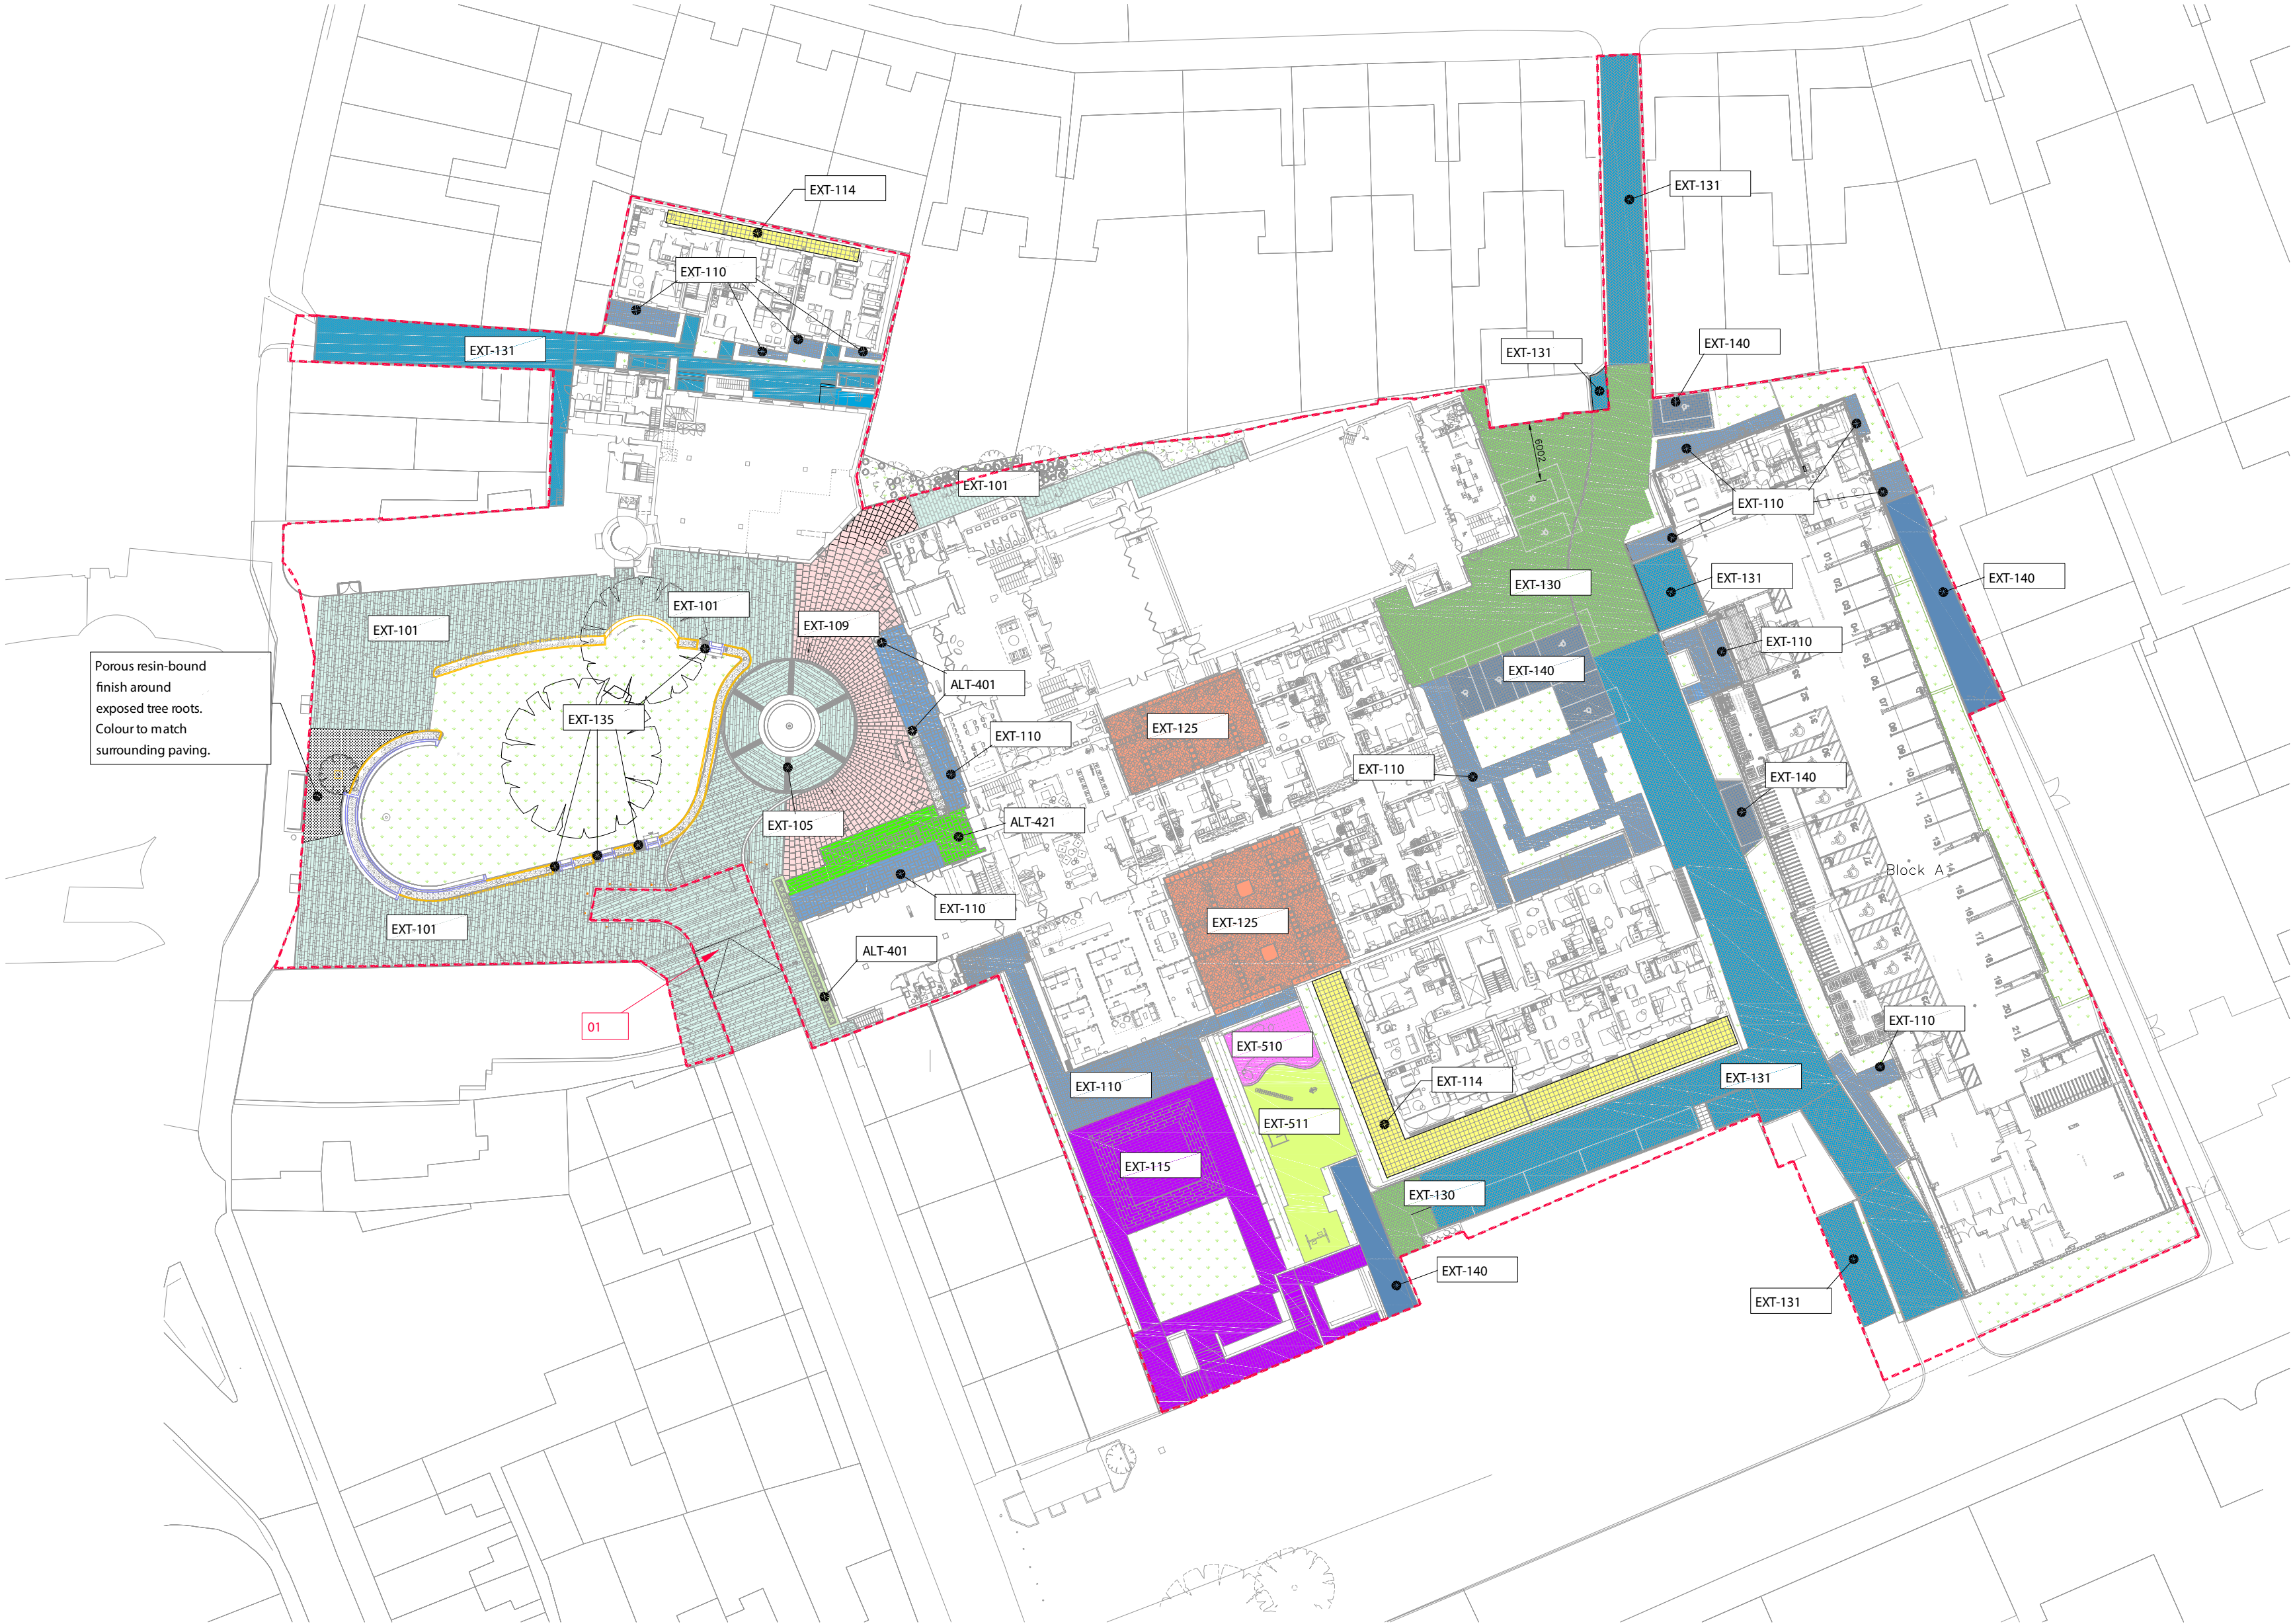

Porous resin-bound finish around exposed tree roots. Colour to match surrounding paving.

01 this area is outside the site boundary as indicated. Design is for surface finishes and paving orientation only. Drainage and further design to be done by others. Tactile paving/mark studs proposal to be submitted with design to demonstrate compliance with government guidelines.

- Notes:
1. THE COPYRIGHT OF THIS DRAWING IS VESTED IN GREENSIDE LANDSCAPES AND IT MAY NOT BE REPRODUCED IN WHOLE OR PART OR USED FOR THE MANUFACTURE OF ANY ARTICLE WITHOUT THE EXPRESS PERMISSION OF THE COPYRIGHT HOLDERS.
 2. WORK TO FIGURED DIMENSIONS ONLY.
 3. THIS DRAWING IS TO BE READ IN CONJUNCTION WITH ALL RELEVANT ARCHITECT'S, SERVICE ENGINEER'S AND GREENSIDE SPECIFICATIONS.

1200 Sq/m		EXT-101	Yorkstone Paving
		EXT-105	Yorkstone 'Spoke' Infills
300 Sq/m		EXT-109	Yorkstone Radial Paving
540 Sq/m		EXT-110	York Stone Slab Paving
330 Sq/m		EXT-125	W hite Limestone Gravel
560 Sq/m		EXT-130	Permeable Paving
1060 Sq/m		EXT-131	Impmeable Paving Herring Bone
10 Sq/m		EXT-135	Granite Sett Paving
240 Sq/m		EXT-140	Grasscrete
200 Sq/m		EXT-114	Yorkstone Paving on Pedestals
		ALT-401	Stone Repair to Existing
		ALT-421	Refurb Existing Yorkstone
380 Sq/m		EXT-115	Granite Slab Paving
125 Sq/m		EXT-511	Bark Chips
50 Sq/m		EXT-510	Natural Play Sand

C04	Yorkstone to replace Granite in THS	LF	22.11.21
C03	Paving spec clarification added	LF	11.10.21
C02	Max radial tile size increased	LF	09.06.21

REV:	DESCRIPTION:	BY:	DATE:
STATUS:	For Construction		

GREENSIDE
LANDSCAPES

Unit 45, Golds Business Park, Jenkins Drive, Elsenham, Essex, CM22 6JX

CLIENT:	Ardmore Construcion Ltd
ARCHITECT:	KDS

SITE:				Hornsey Town Hall	
TITLE:					
Site Paving Finish GA					
SCALE: AT A2:		DATE:		DRAWN:	CHECKED:
1:500		31.01.21		LF	
PROJECT NO:		DRAWING NO:			REVISION:
HTH-20		GSL-P2.01-006			C04