


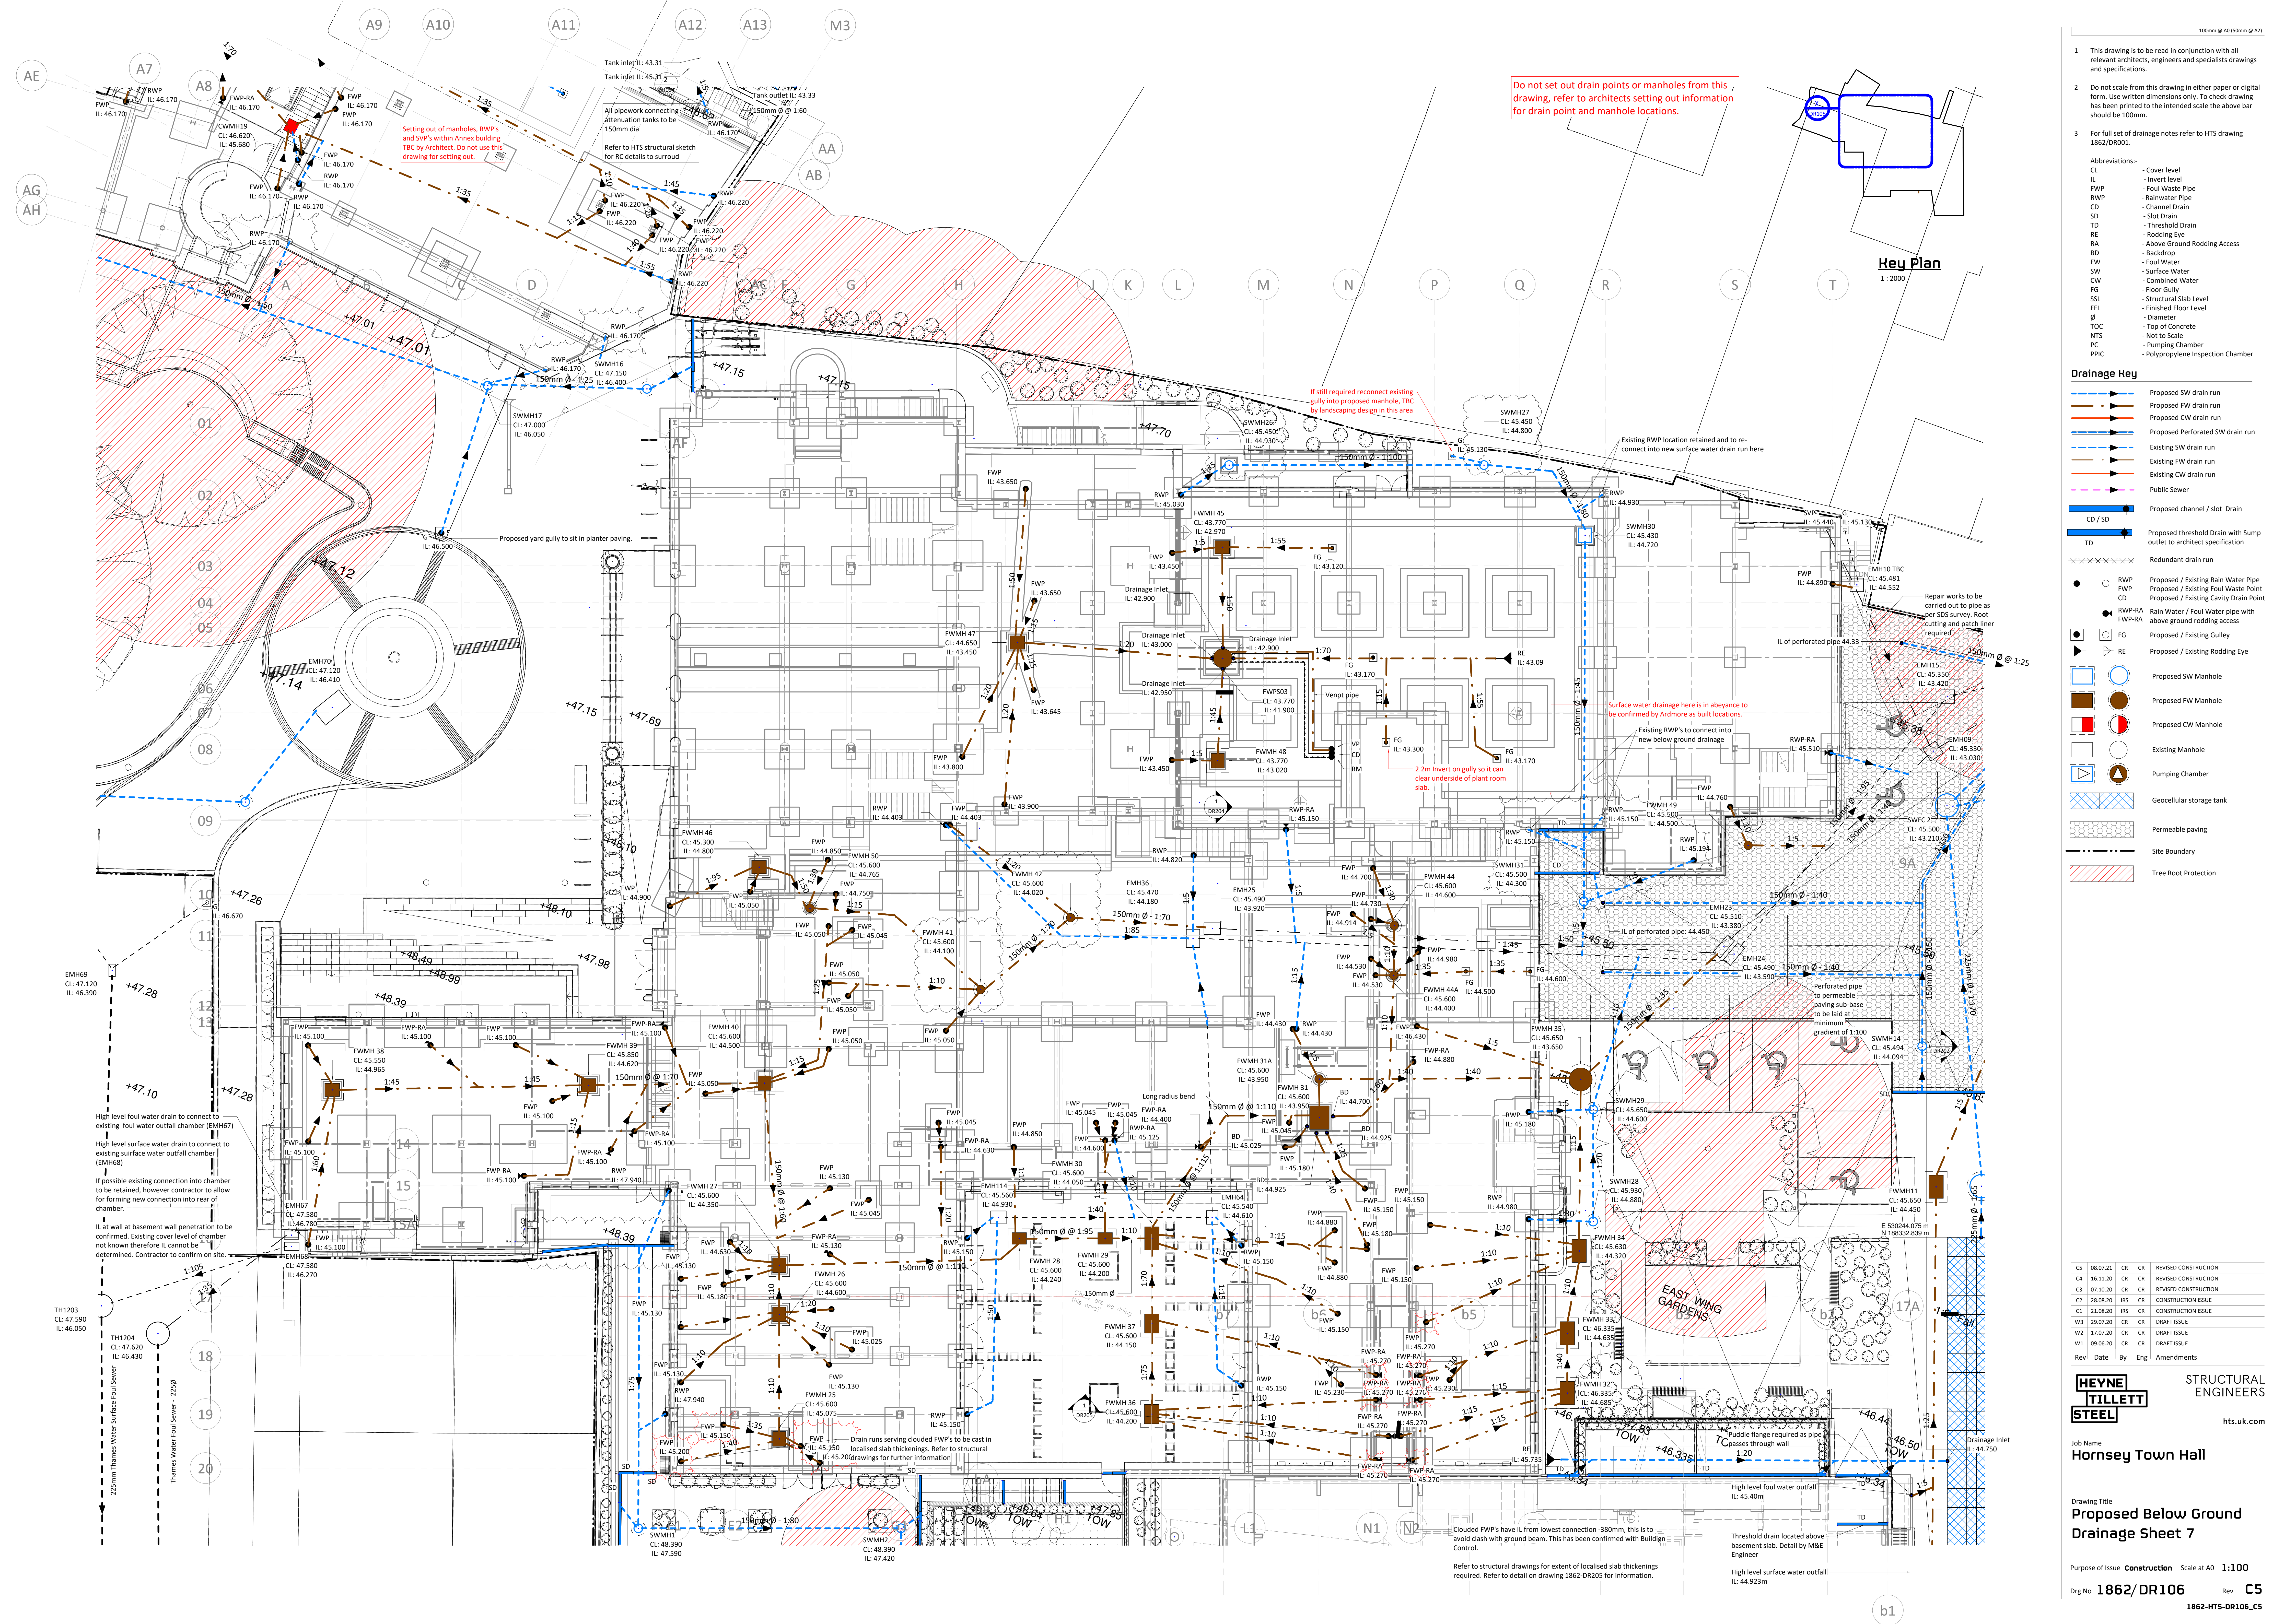

- 100mm @ A0 (50mm @ A2)
- This drawing is to be read in conjunction with all relevant architects, engineers and specialists drawings and specifications.
 - Do not scale from this drawing in either paper or digital form. Use written dimensions only. To check drawing has been printed to the intended scale the above bar should be 100mm.
 - For full set of drainage notes refer to HTS drawing 1862/DR001.
- Abbreviations:-
- CL - Cover level
 - IL - Invert level
 - FWP - Foul Waste Pipe
 - RWP - Rainwater Pipe
 - CD - Channel Drain
 - SD - Slot Drain
 - TD - Threshold Drain
 - RE - Rodding Eye
 - RA - Above Ground Rodding Access
 - BD - Backdrop
 - FW - Foul Water
 - SW - Surface Water
 - CW - Combined Water
 - FG - Floor Gully
 - SSL - Structural Slab Level
 - FFL - Finished Floor Level
 - Ø - Diameter
 - TOC - Top of Concrete
 - NTS - Not to Scale
 - PC - Pumping Chamber
 - PPIC - Polypropylene Inspection Chamber

- Drainage Key**
- Proposed SW drain run
 - Proposed FW drain run
 - Proposed CW drain run
 - Proposed Perforated SW drain run
 - Existing SW drain run
 - Existing FW drain run
 - Existing CW drain run
 - Public Sewer
 - Proposed channel / slot Drain
 - Proposed threshold Drain with Sump outlet to architect specification
 - Redundant drain run
 - Proposed / Existing Rain Water Pipe
 - Proposed / Existing Foul Waste Pipe
 - Proposed / Existing Cavity Drain Point
 - Rain Water / Foul Water pipe with above ground rodding access
 - Proposed / Existing Gully
 - Proposed / Existing Rodding Eye
 - Proposed SW Manhole
 - Proposed FW Manhole
 - Proposed CW Manhole
 - Existing Manhole
 - Pumping Chamber
 - Geocellular storage tank
 - Permeable paving
 - Site Boundary
 - Tree Root Protection

CS	08.07.21	CR	CR	REVISED CONSTRUCTION
CA	16.11.20	CR	CR	REVISED CONSTRUCTION
CS	07.10.20	CR	CR	REVISED CONSTRUCTION
C2	28.08.20	IRS	CR	CONSTRUCTION ISSUE
C1	21.08.20	IRS	CR	CONSTRUCTION ISSUE
W3	29.07.20	CR	CR	DRAFT ISSUE
W2	17.07.20	CR	CR	DRAFT ISSUE
W1	09.06.20	CR	CR	DRAFT ISSUE
Rev	Date	By	Eng	Amendments

HEYNE TILLET STEEL STRUCTURAL ENGINEERS
hts.uk.com

Job Name
Hornsey Town Hall

Drawing Title
Proposed Below Ground Drainage Sheet 7

Purpose of Issue **Construction** Scale at A0 **1:100**

Drg No **1862/DR106** Rev **C5**
1862-HTS-DR106_C5