




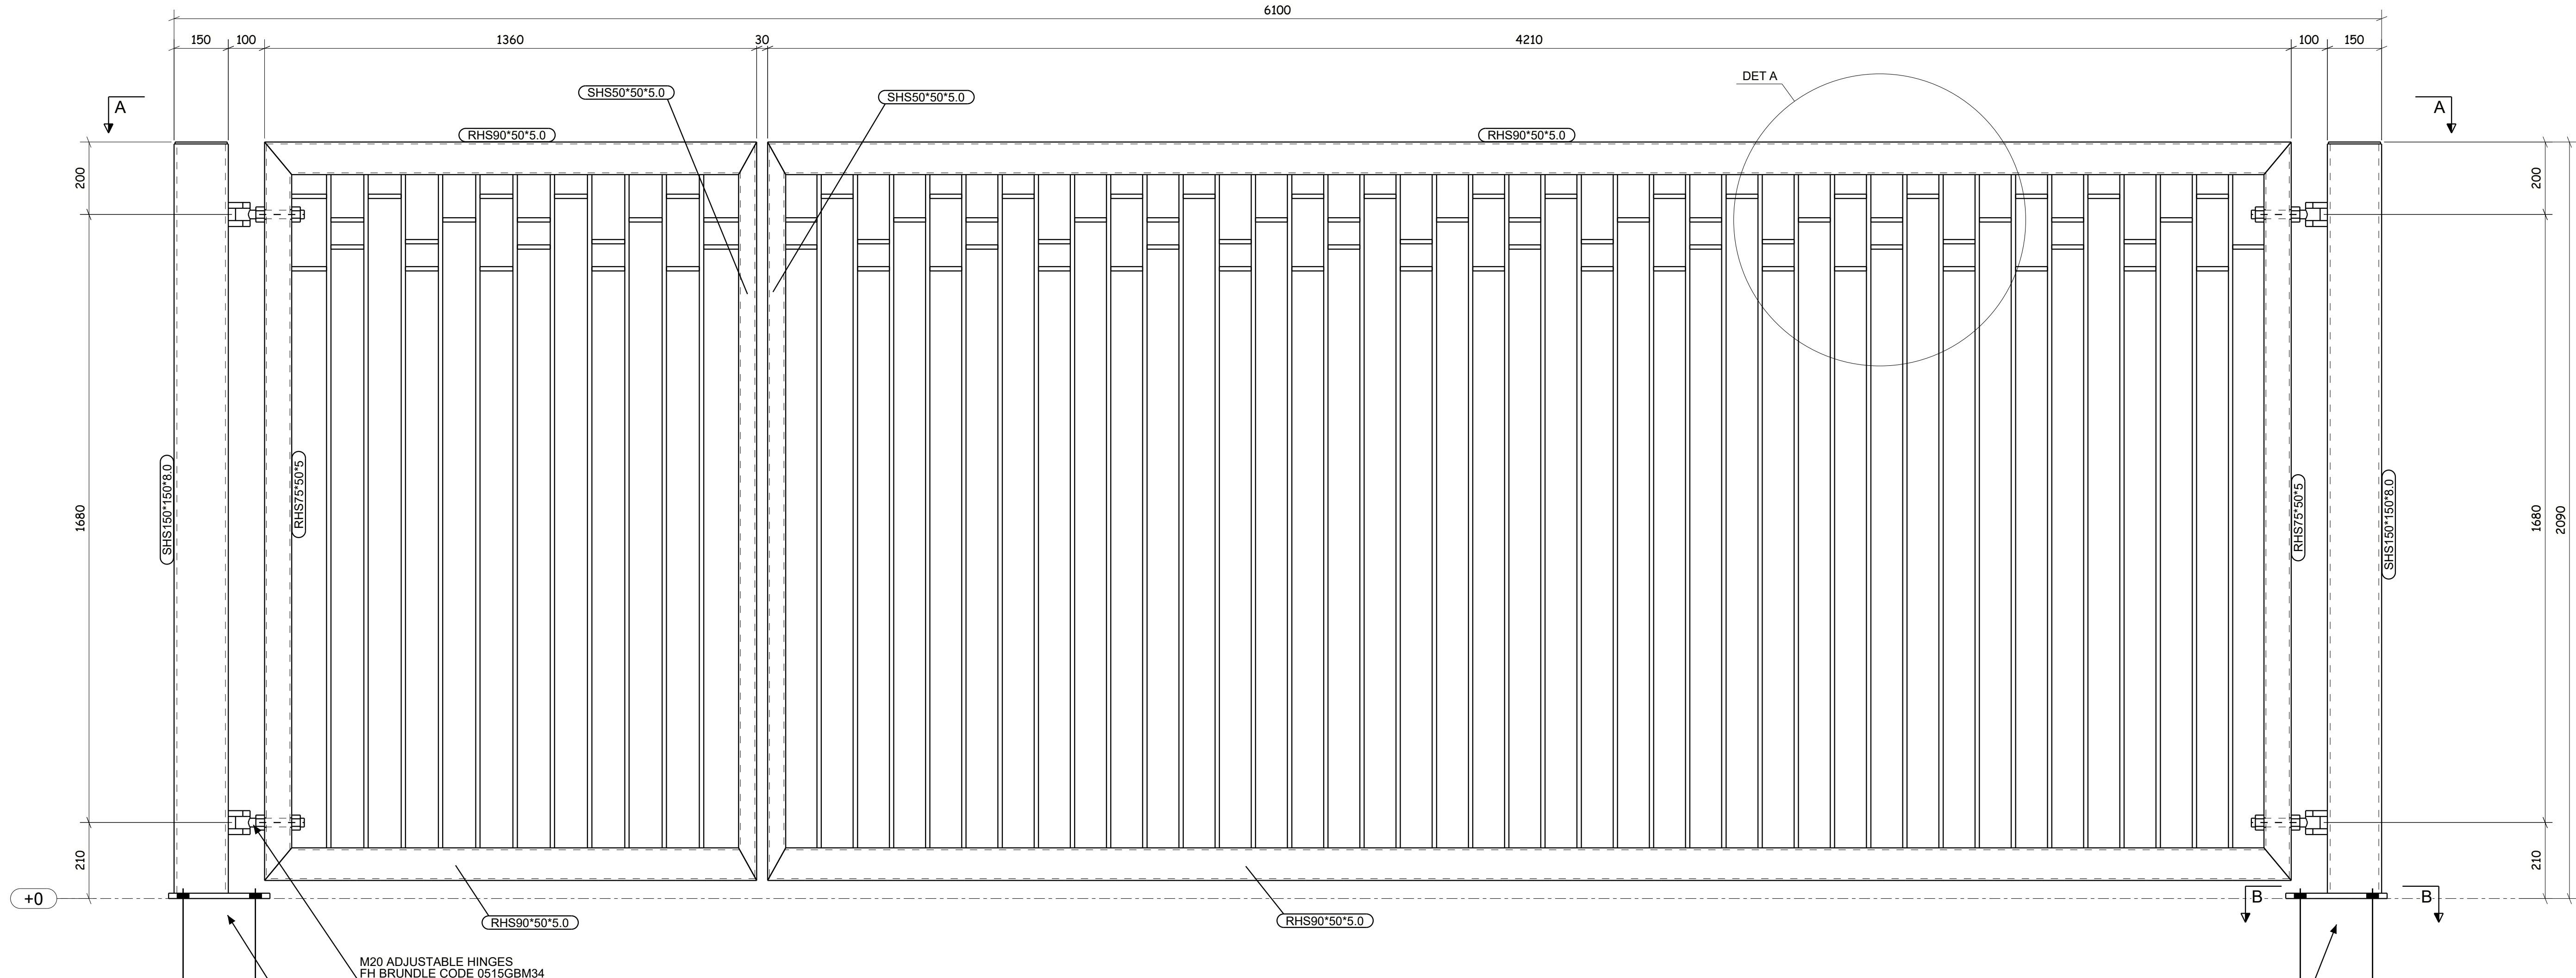

A - A

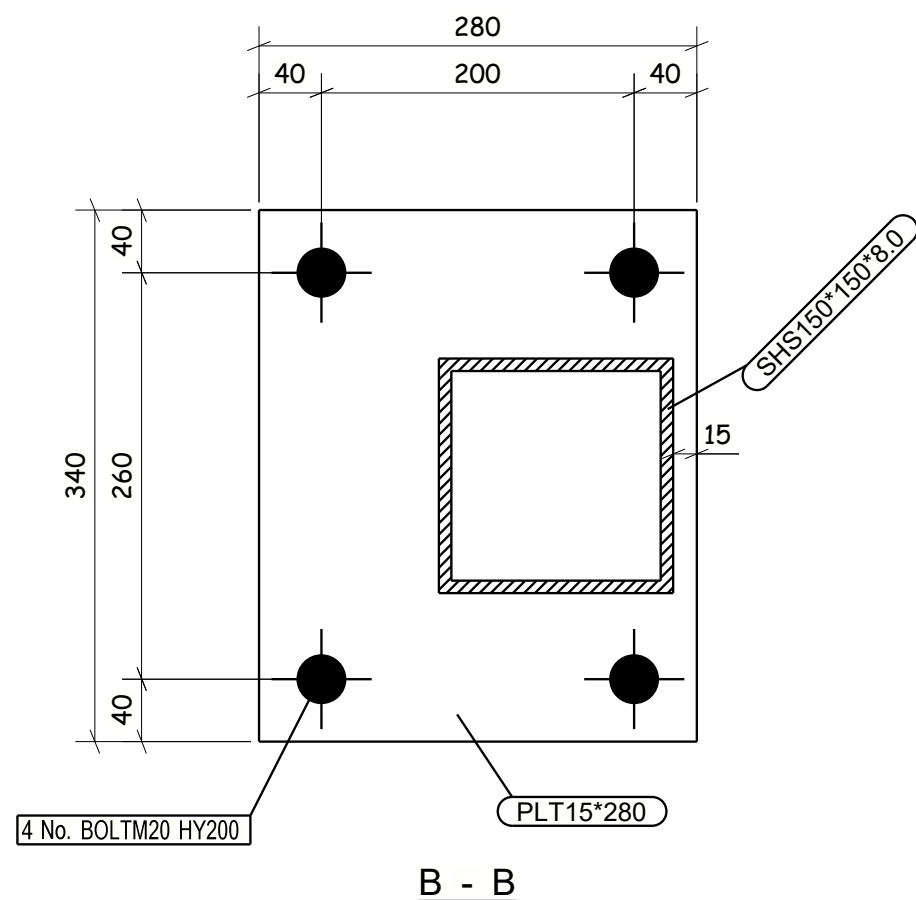

View_02 (3d)

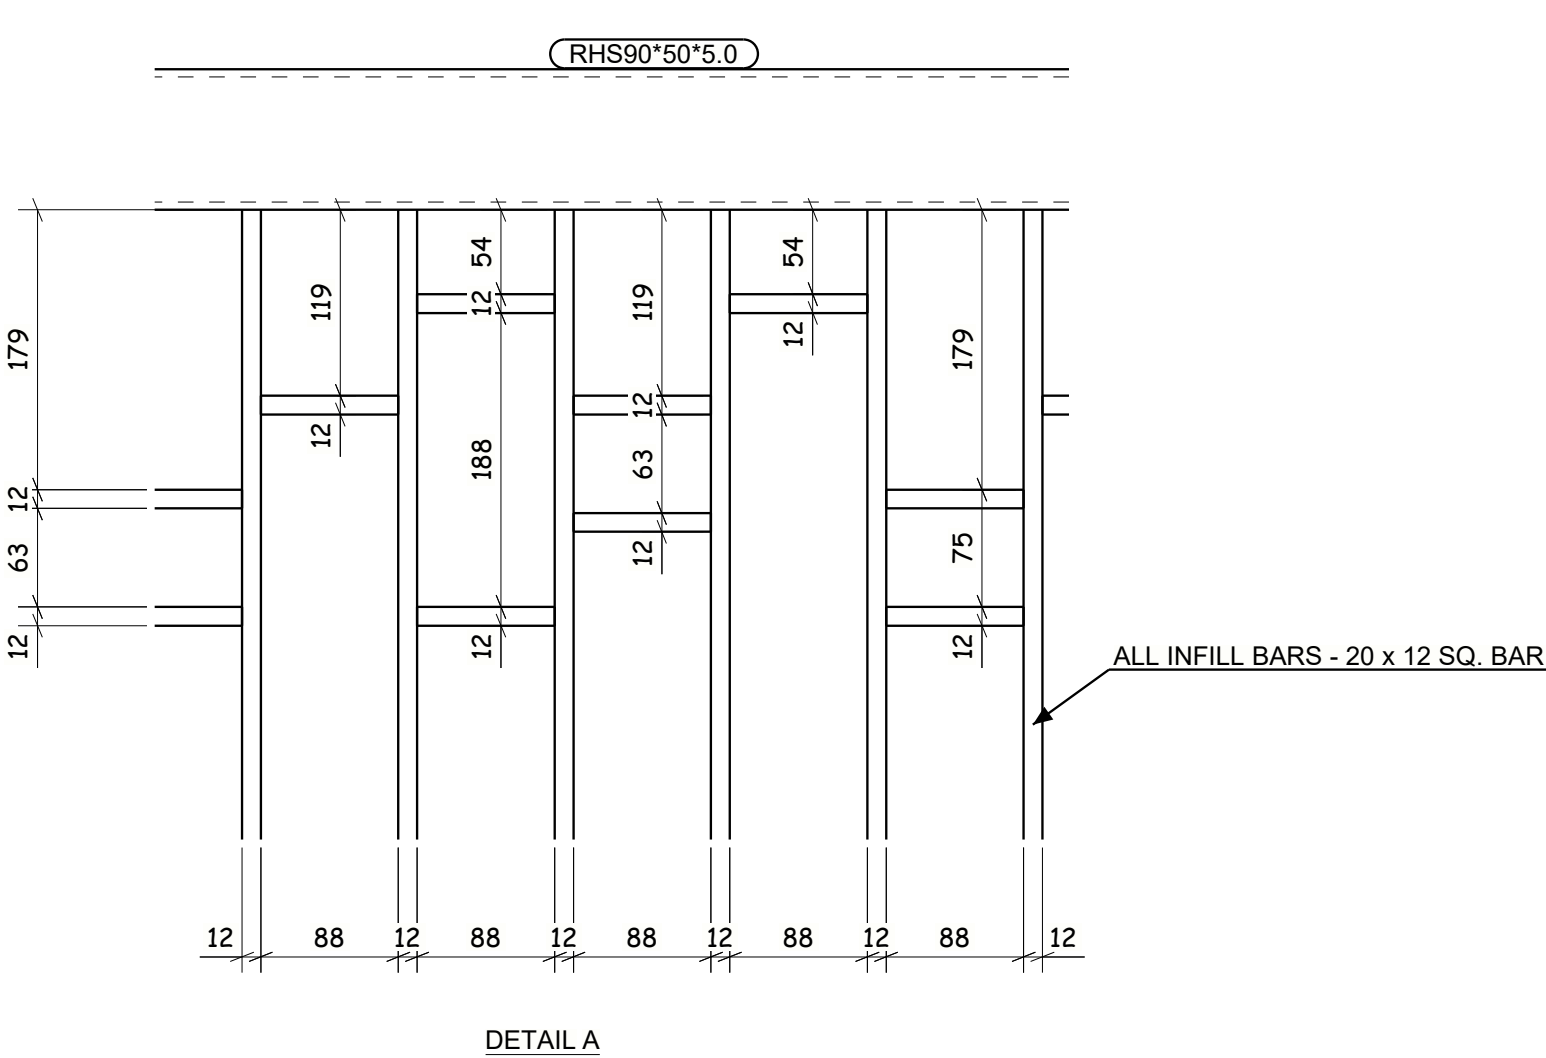

NOTES:
GATE FRAME:
90 x 50 x 5 RHS
50 x 50 x 5 SHS
INFILL BARS:
12 x 12 SQ. BAR
POSTS:
150 X 150 X 5 SHS
FINISH = PPC RAL 7022 (GLOSS)
LARGE GATE = 215 Kg (approx.)
SMALL GATE = 87 Kg (approx.)

C02	INFILL BAR SIZE INCREASED & PATTERN CHANGED	29.03.2022
C01	ISSUED FOR COMMENT	08.02.2022
REV MARK	REVISION DESCRIPTION	REVISION DATE
ARDMORE GROUP		
		
DRAWING TITLE	ENTRANCE GATE 5 DETAILS	
CONTRACT	HORNSEY - ENTRANCE GATE 5	
MODELLED BY	RJH	DATE 08.02.2022
CONTRACT NO	SEL1142	SCALE 1:5 1:10
DRAWING No	7414-03-001	REVISION No. C02