
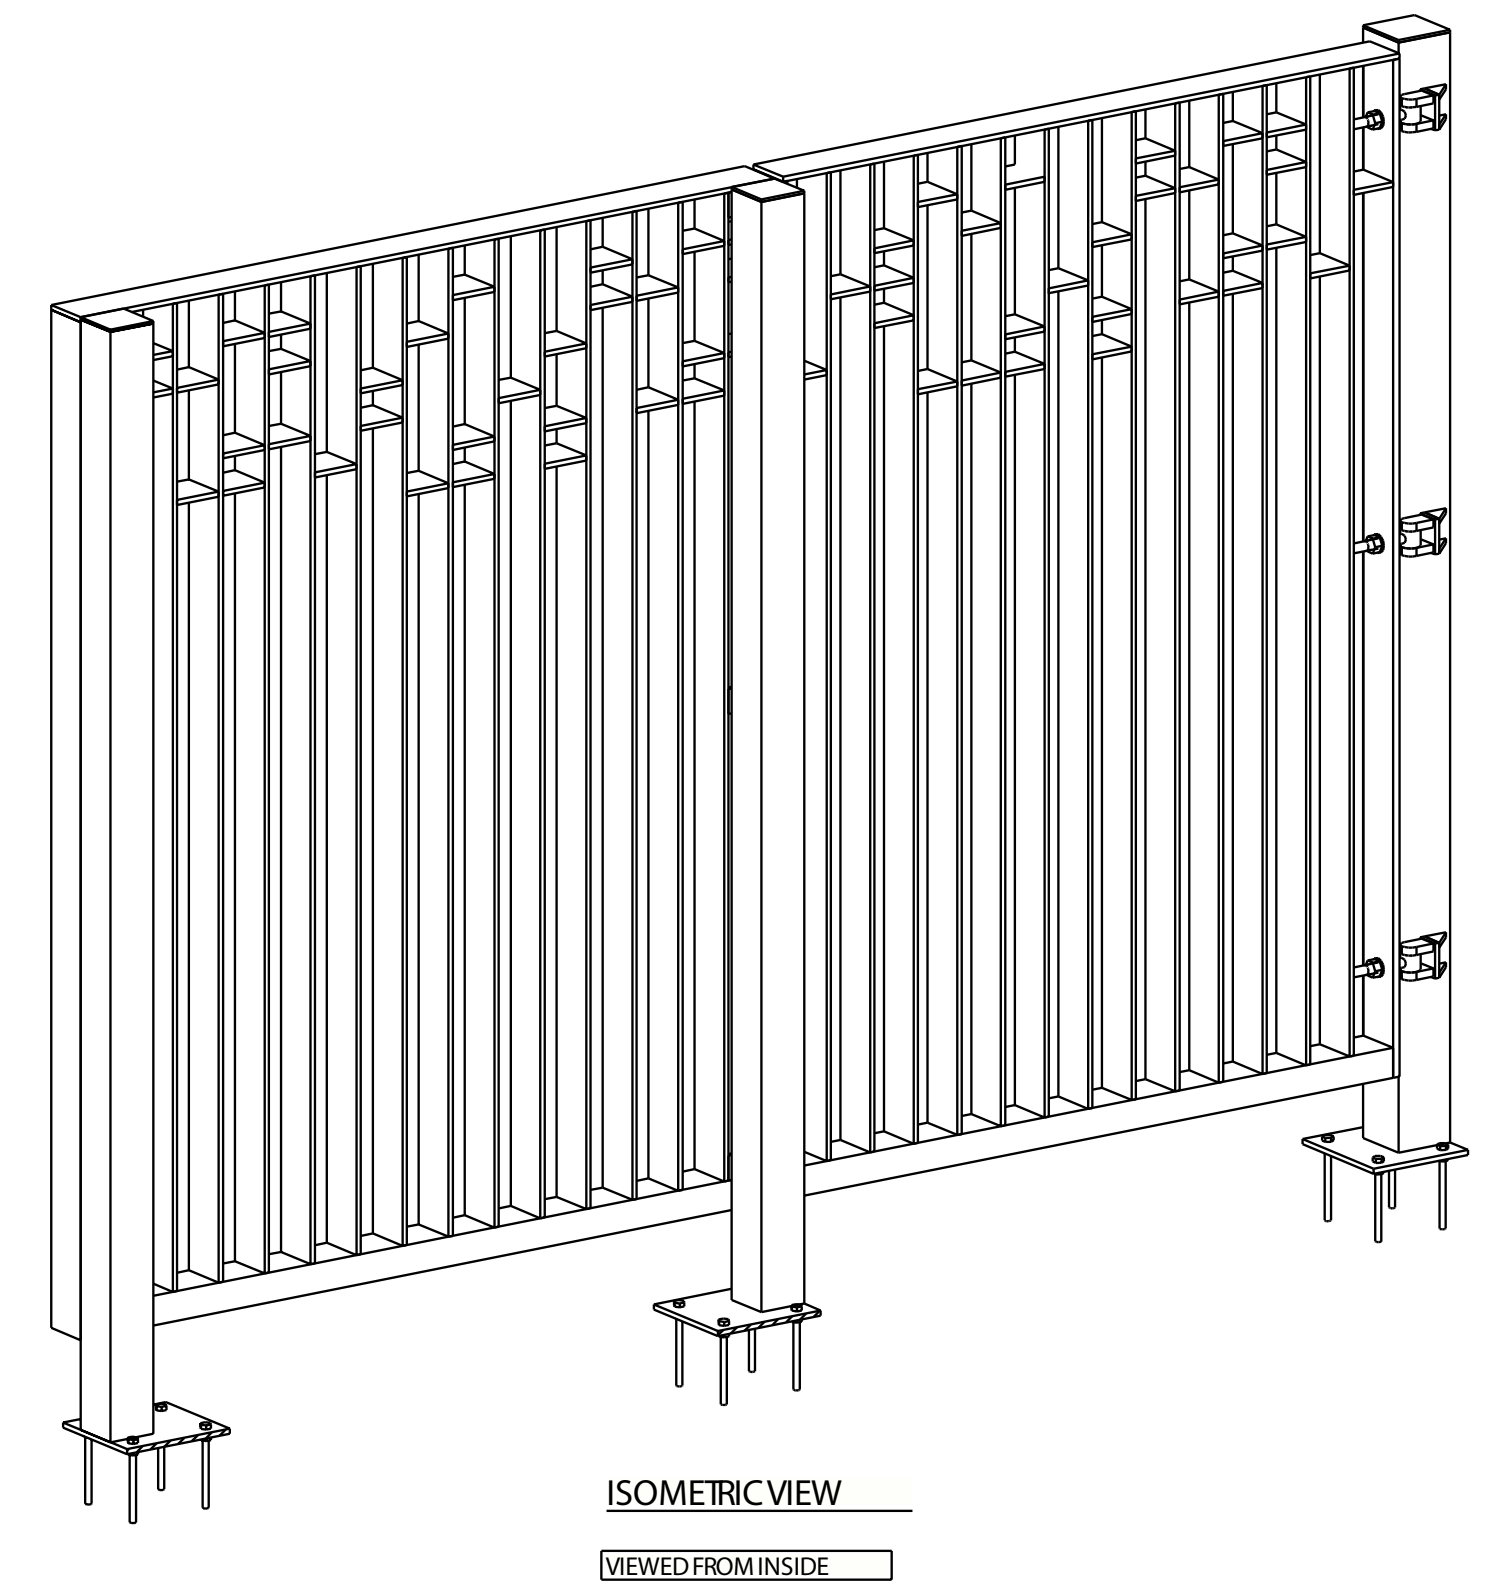
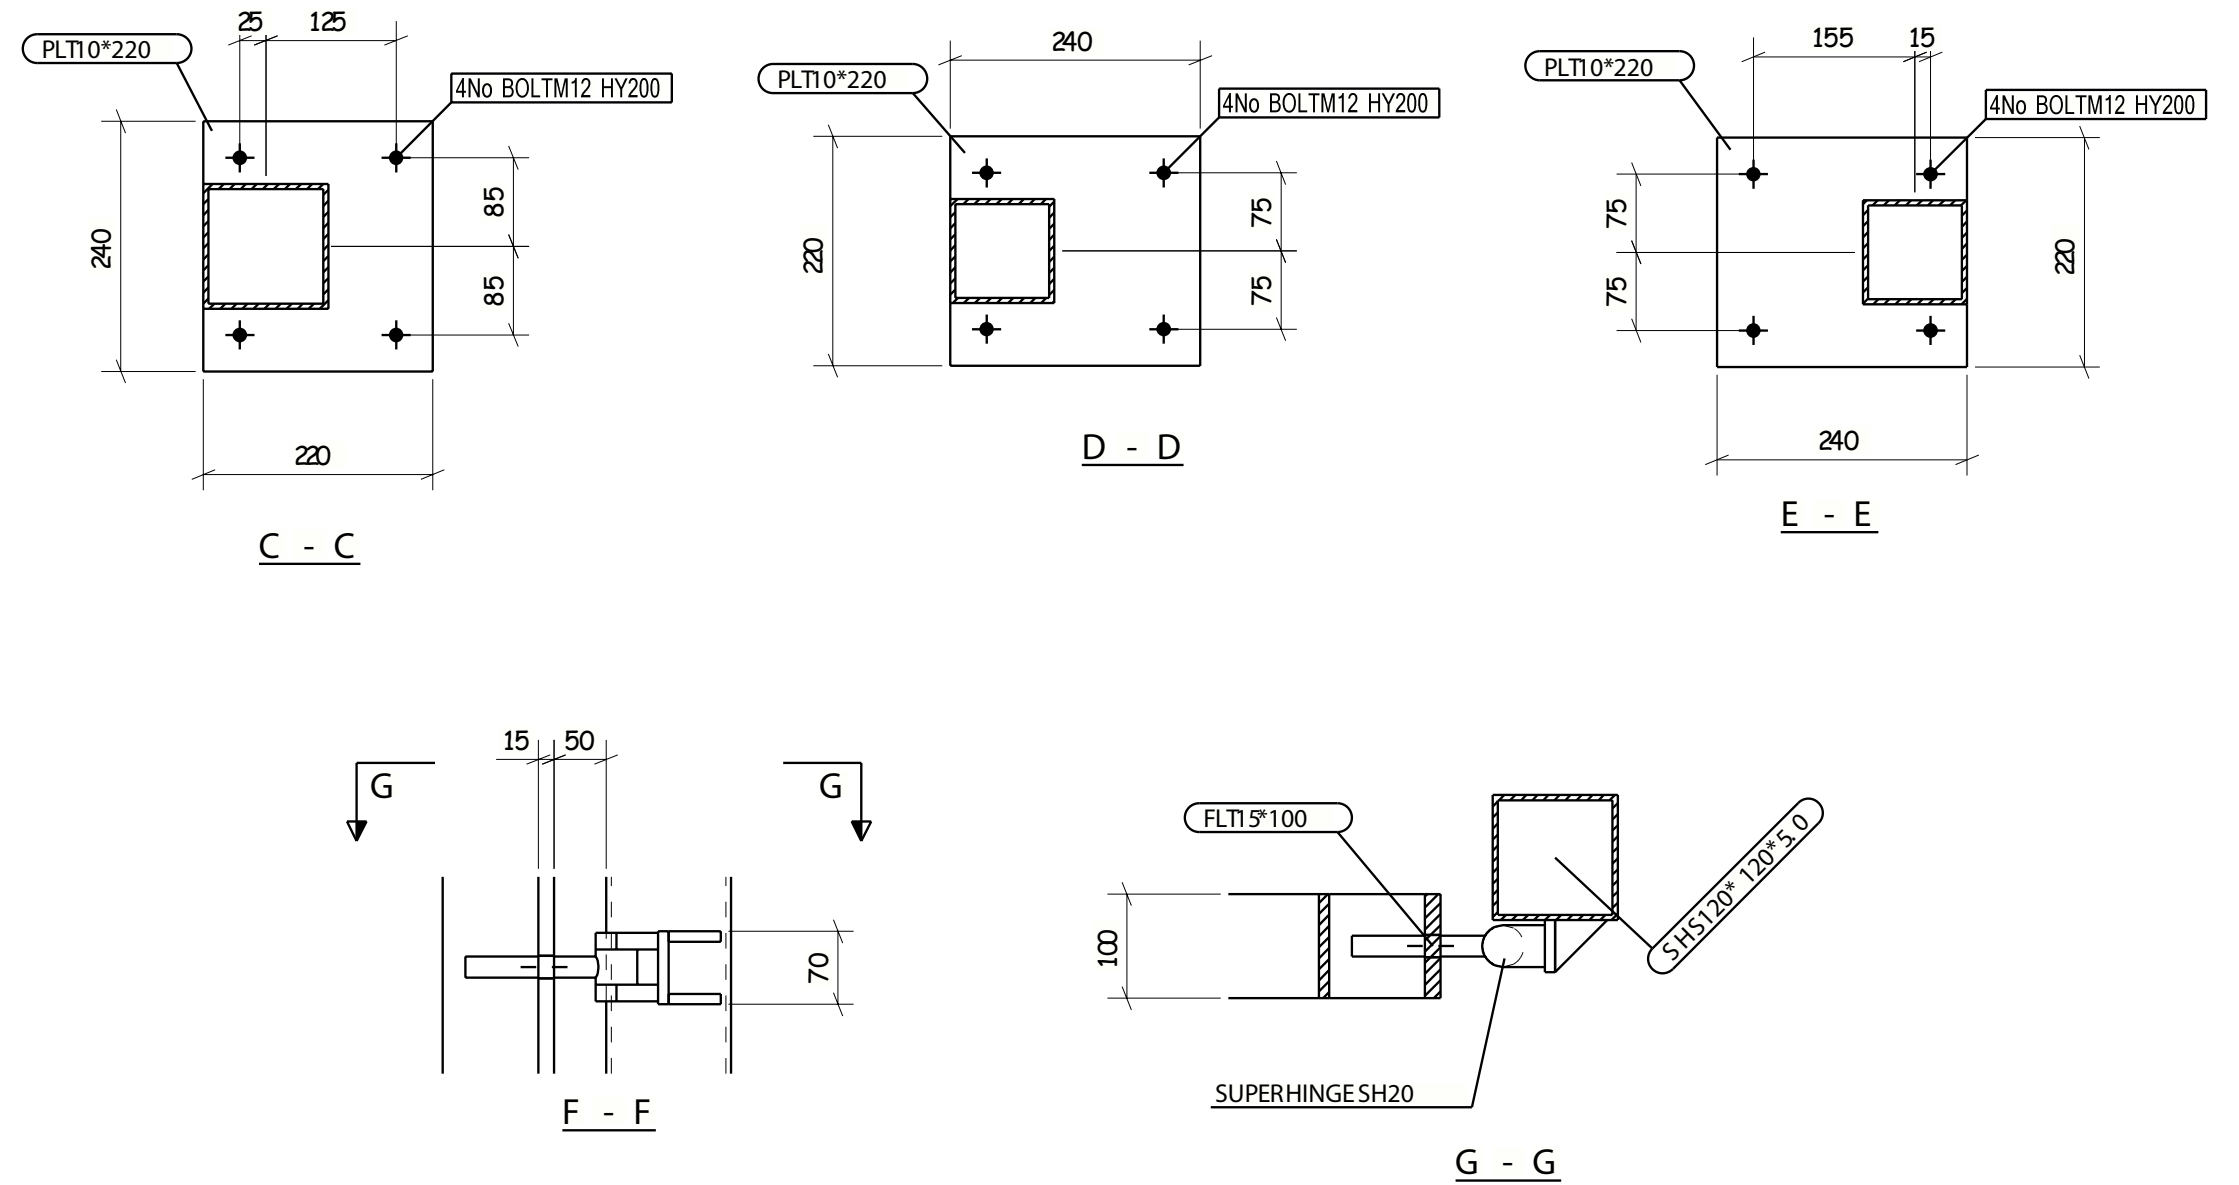


ANY AUTOMATION, MAG LOCK OR CLOSER TO BE SUPPLIED BY OTHERS

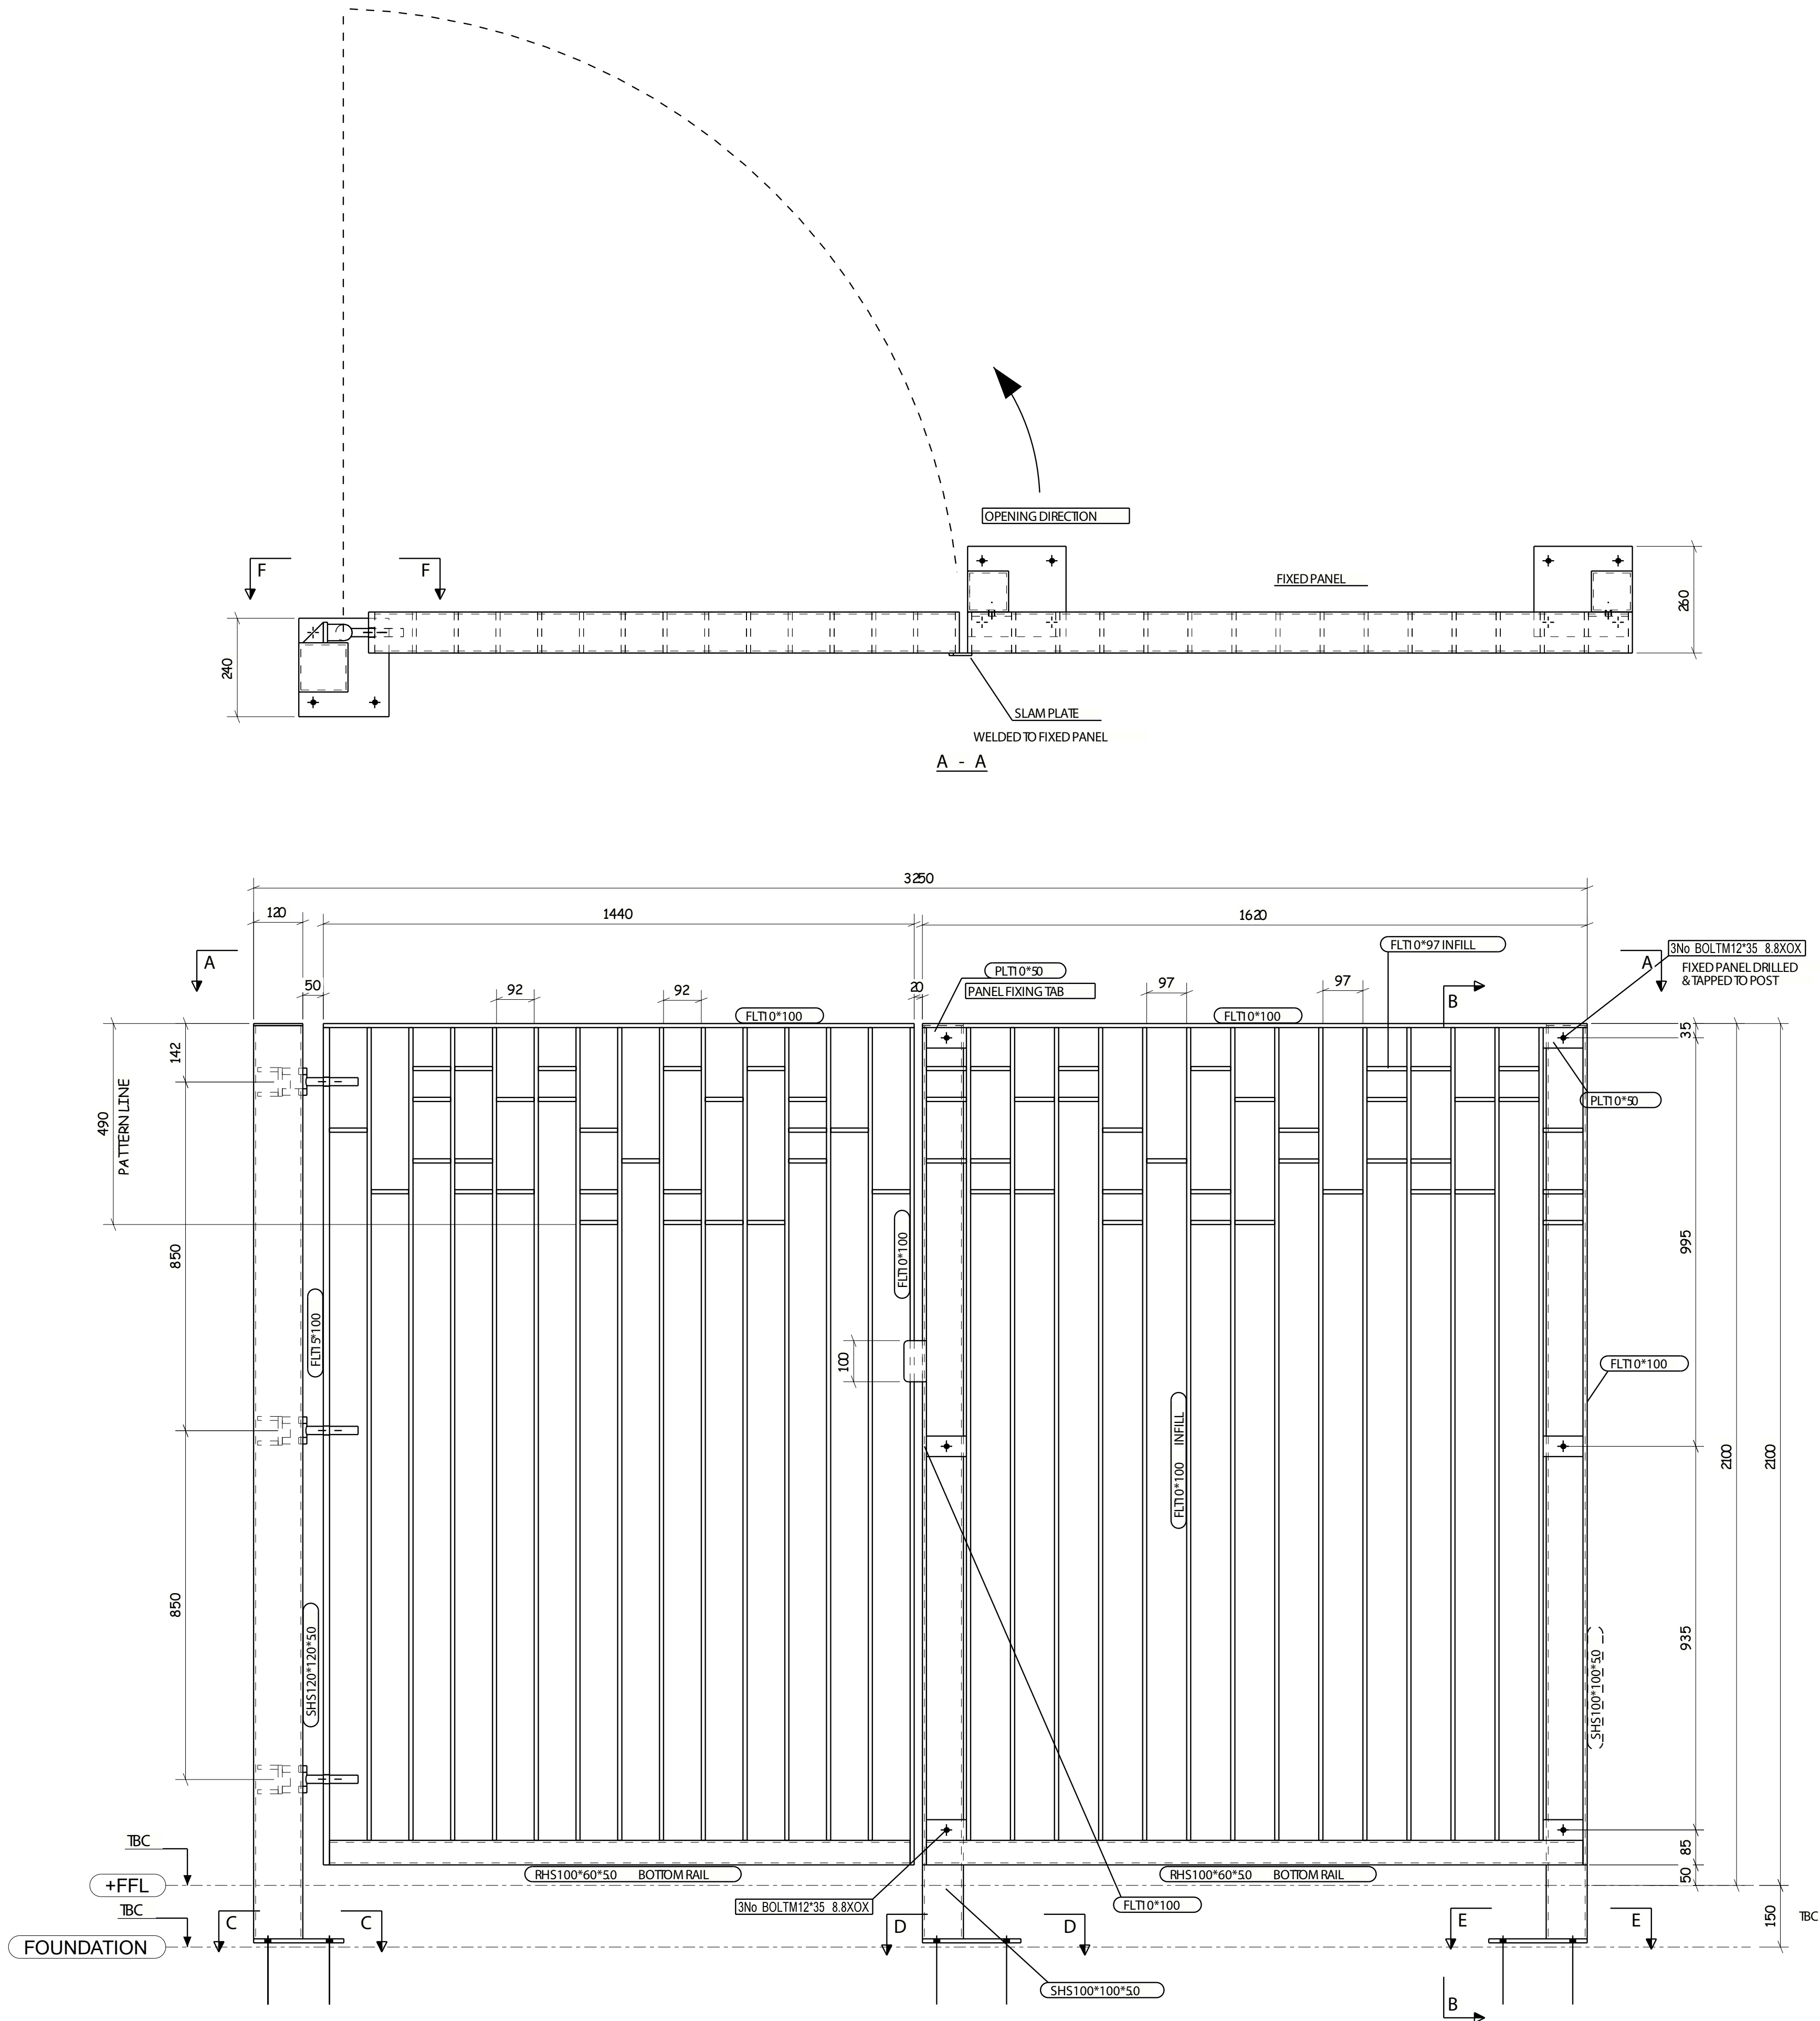

NOTE:
MAIN POST TO BE SHS100*100*50
BOTTOM RAIL RHS100*60*50
GATE FRAME TO BE FLT100*10
HINGE PLATE TO BE FLT100*15
GATE INFILLS TO BE FLT100*10
HINGE TO BE SUPERHINGE SH20
FINISH RAL7022 GLOSS (TBC)

POSTBOX UNITS & INTERCOMES SHOWN ON ARCHITECT DRAWING SUPPLIED BY OTHERS

C01	ISSUED FOR COMMENT	09.06.2022
REVISION	REVISION DESCRIPTION	REVISION DATE
DRAWING TITLE	GATE 6 MEWS RESIDENTIAL	
CONTRACT	HORNSEY TOWN HALL	
MODELLED BY	LT	DATE 08.06.2022
CONTRACT NO	SEL1142	SCALE 1:7.5 1:10 1:15
DRAWING No	7414-10-003	REVISION No. C01