



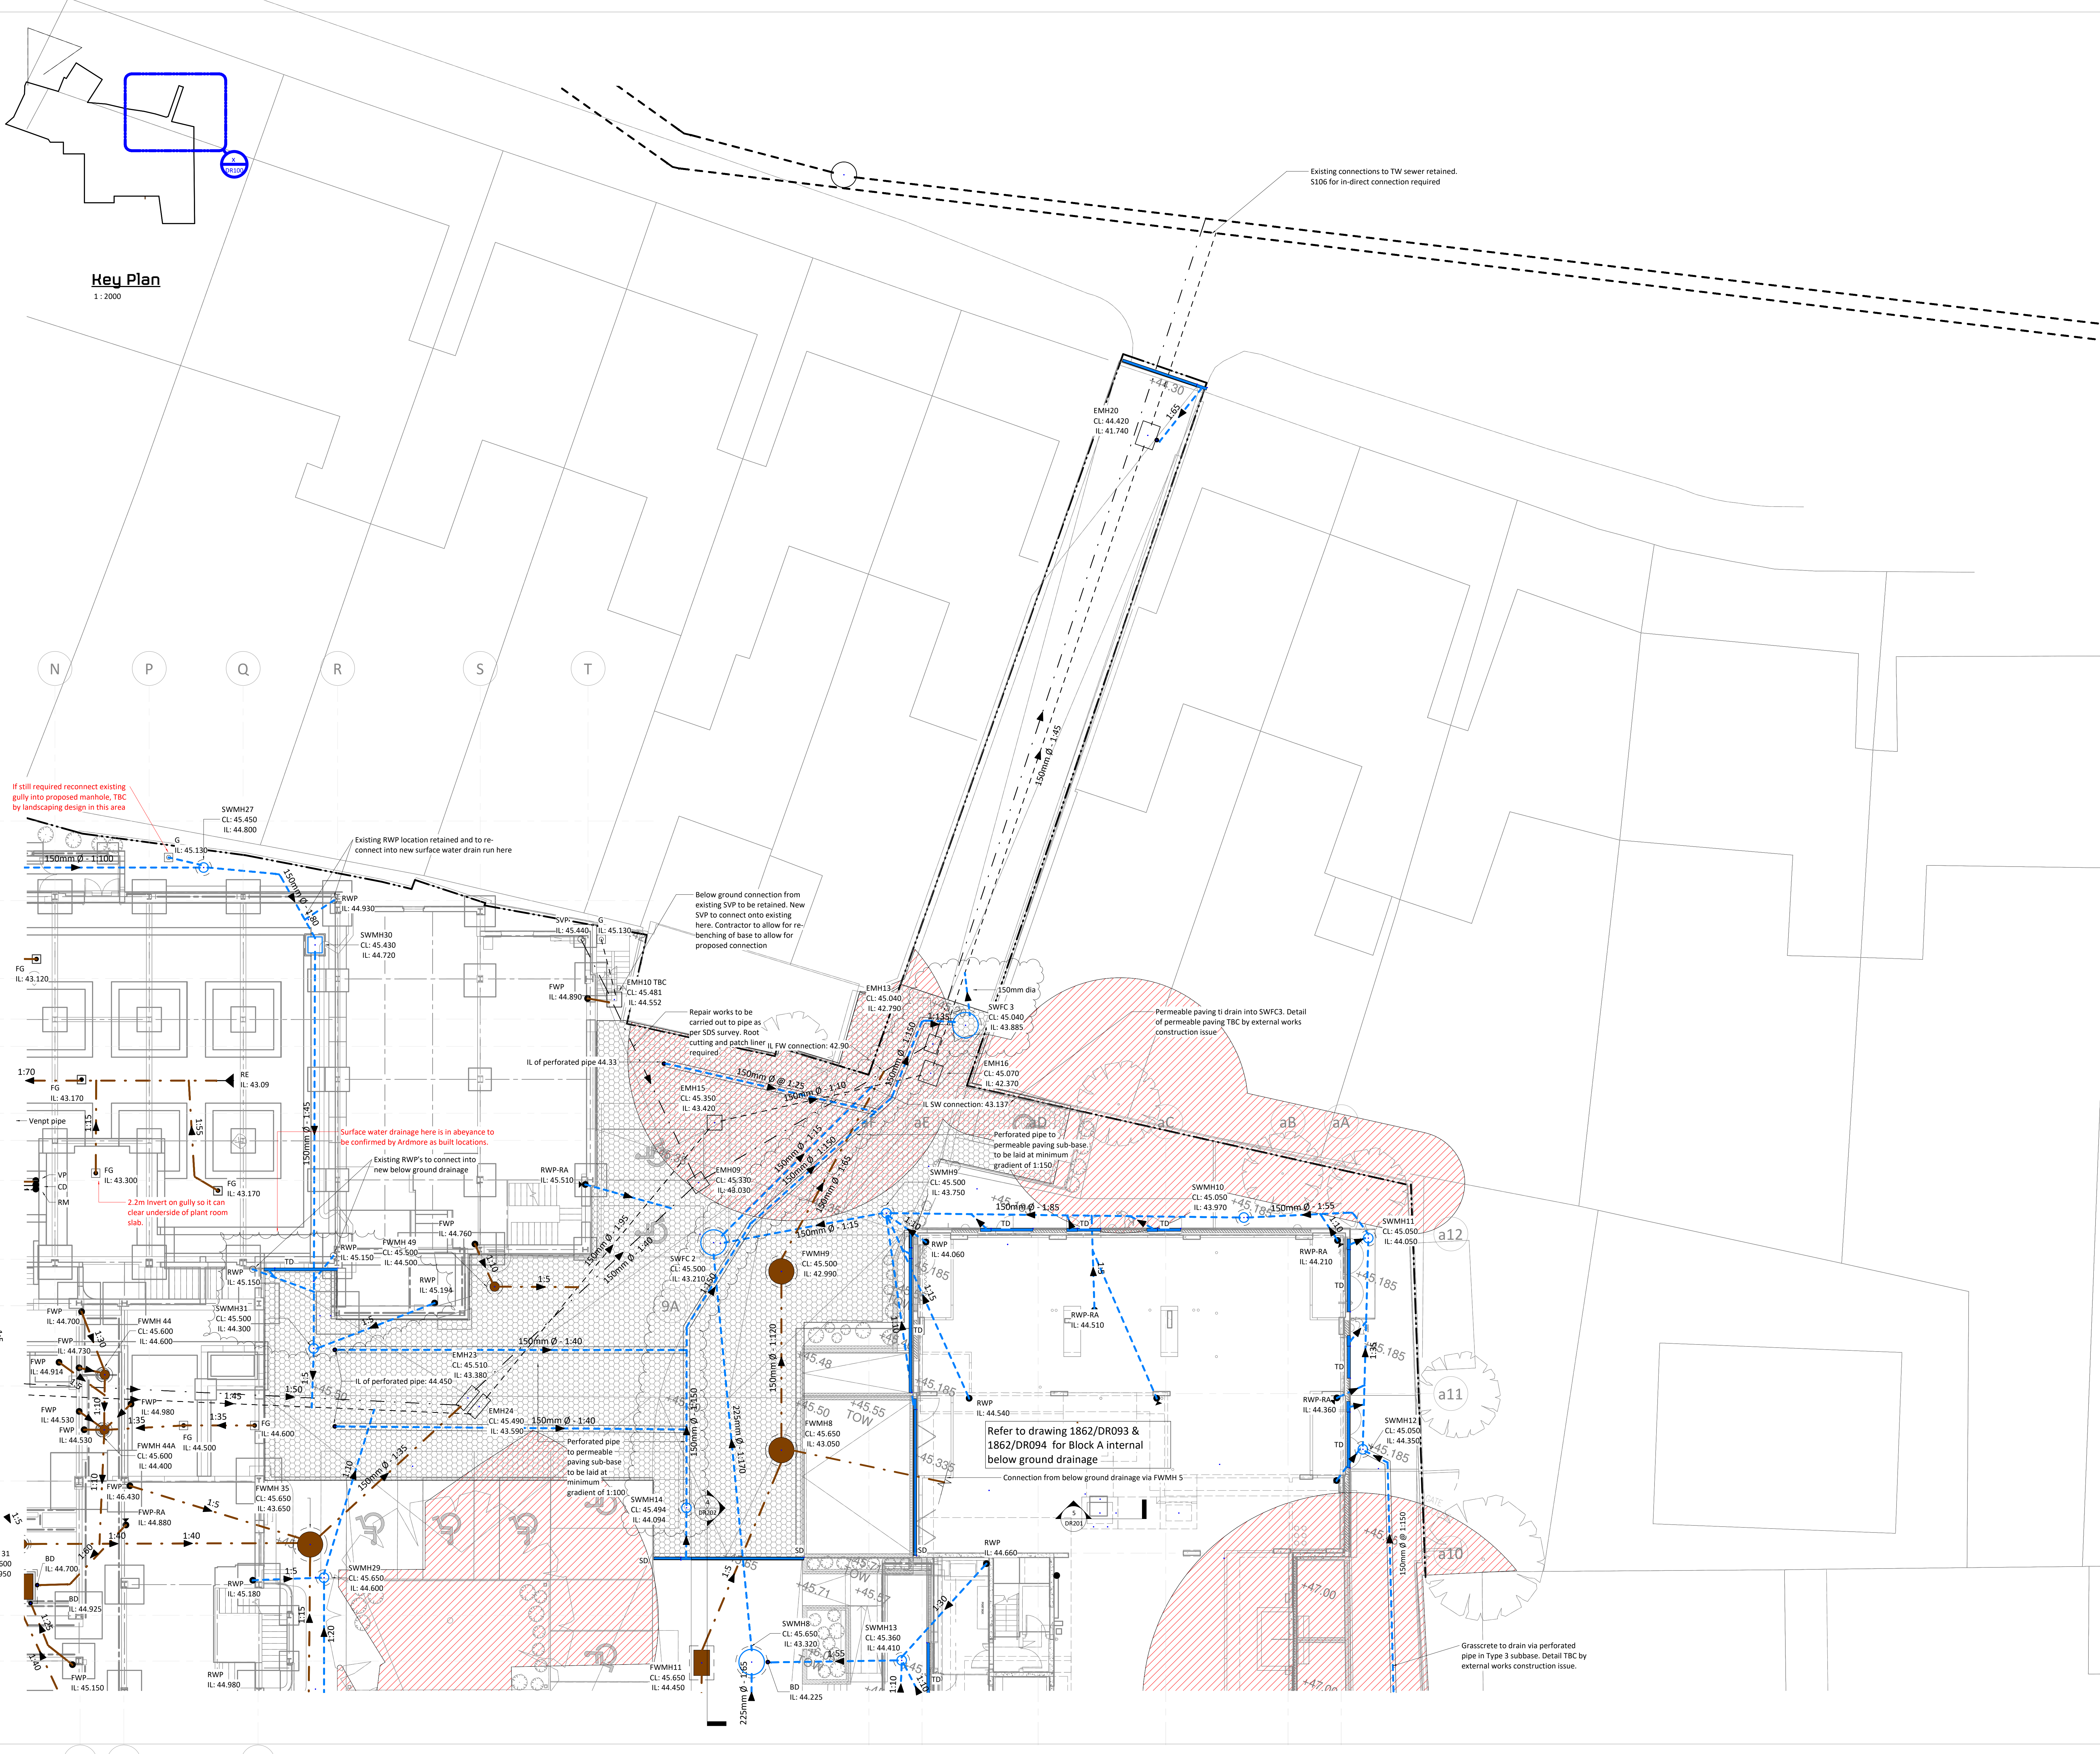

- 100mm @ A0 (50mm @ A3)
- This drawing is to be read in conjunction with all relevant architects, engineers and specialists drawings and specifications.
  - Do not scale from this drawing in either paper or digital form. Use written dimensions only. To check drawing has been printed to the intended scale the above bar should be 100mm.
  - For full set of drainage notes refer to HTS drawing 1862/DR001.
- Abbreviations:-
- |      |                                    |
|------|------------------------------------|
| CL   | - Cover level                      |
| IL   | - Invert level                     |
| FWP  | - Foul Waste Pipe                  |
| RWP  | - Rainwater Pipe                   |
| CD   | - Channel Drain                    |
| SD   | - Slot Drain                       |
| TD   | - Threshold Drain                  |
| RE   | - Rodding Eye                      |
| RA   | - Above Ground Rodding Access      |
| BD   | - Backdrop                         |
| FW   | - Foul Water                       |
| SW   | - Surface Water                    |
| CW   | - Combined Water                   |
| FG   | - Floor Gully                      |
| SSL  | - Structural Slab Level            |
| FFL  | - Finished Floor Level             |
| Ø    | - Diameter                         |
| TOC  | - Top of Concrete                  |
| NTS  | - Not to Scale                     |
| PC   | - Pumping Chamber                  |
| PPIC | - Polypropylene Inspection Chamber |

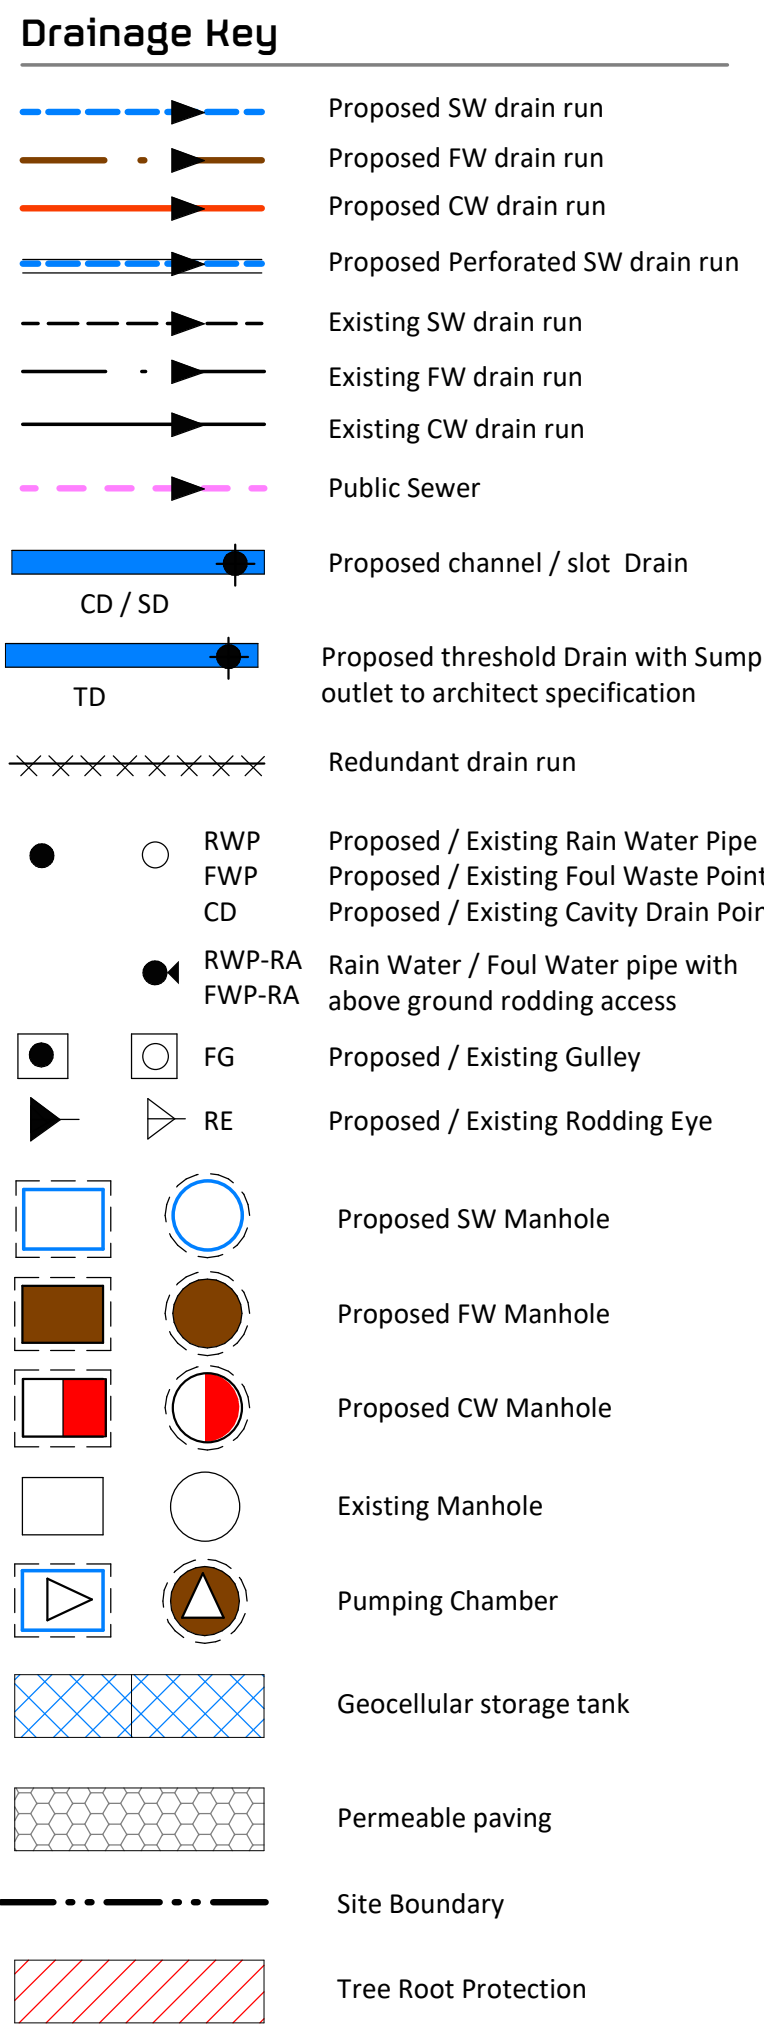

|     |          |    |     |                    |
|-----|----------|----|-----|--------------------|
| C6  | 08.07.21 | CR | CR  | REVISED AS CLOUDED |
| C5  | 16.11.20 | CR | CR  | REVISED AS CLOUDED |
| C4  | 23.09.20 | CR | CR  | REVISED AS CLOUDED |
| C3  | 10.09.20 | CR | CR  | REVISED AS CLOUDED |
| C2  | 03.02.20 | CR | CR  | REVISED AS CLOUDED |
| C1  | 29.11.19 | JH | CR  | CONSTRUCTION ISSUE |
| Rev | Date     | By | Eng | Amendments         |

**HEYNE TILLET STEEL** STRUCTURAL ENGINEERS  
hts.uk.com

Job Name  
**Hornsey Town Hall**

Drawing Title  
**Proposed Below Ground Drainage Sheet 1**

Purpose of Issue **Construction** Scale at A0 **1:100**

Drg No **1862/DR100** Rev **C6**  
1862-HTS-DR100\_C6