




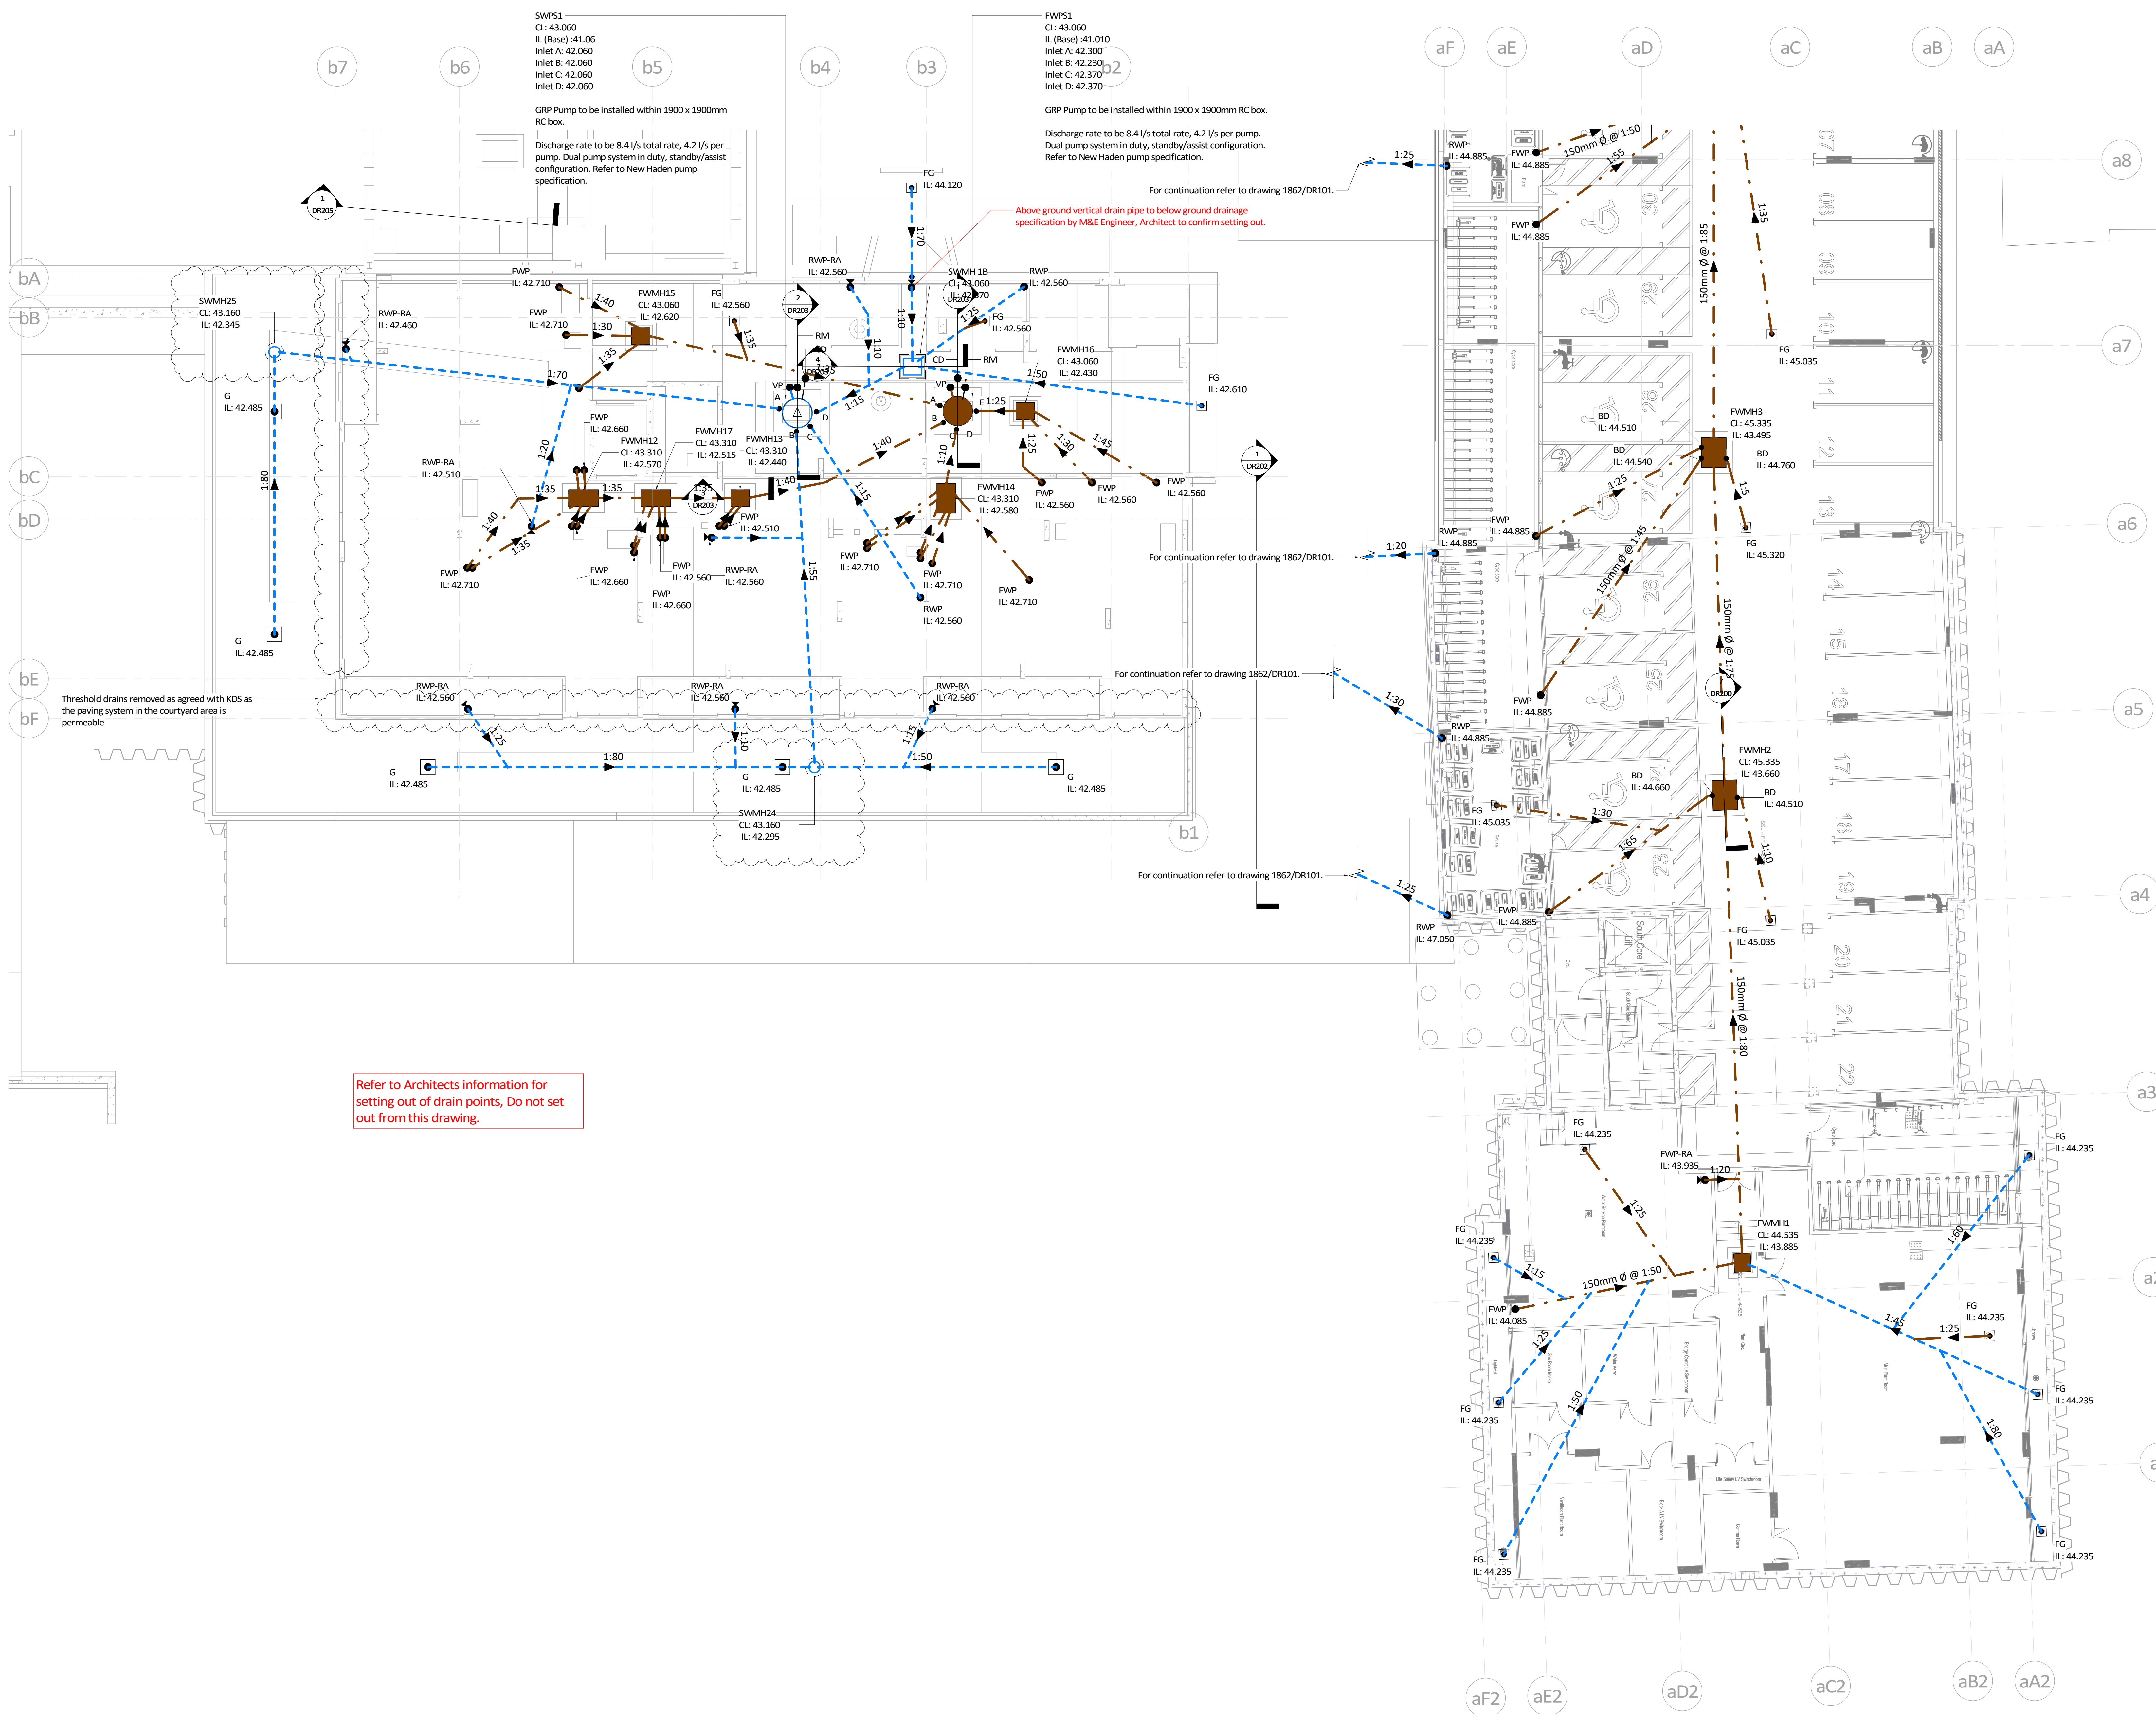

- 100mm @ A0 (50mm @ A2)
- This drawing is to be read in conjunction with all relevant architects, engineers and specialists drawings and specifications.
 - Do not scale from this drawing in either paper or digital form. Use written dimensions only. To check drawing has been printed to the intended scale the above bar should be 100mm.
 - For full set of drainage notes refer to HTS drawing 1862/DR001.
- Abbreviations:-
- CL - Cover level
 - IL - Invert level
 - FWP - Foul Waste Pipe
 - RWP - Rainwater Pipe
 - CD - Channel Drain
 - SD - Slot Drain
 - RE - Ruckling Eye
 - RA - Above Ground Rodding Access
 - BD - Backdrop
 - FW - Foul Water
 - SW - Surface Water
 - CW - Combined Water
 - FG - Floor Gully
 - SSL - Structural Slab Level
 - FFL - Finished Floor Level
 - Ø - Diameter
 - TOC - Top of Concrete
 - NTS - Not to Scale
 - PC - Pumping Chamber
 - PPIC - Polypropylene Inspection Chamber

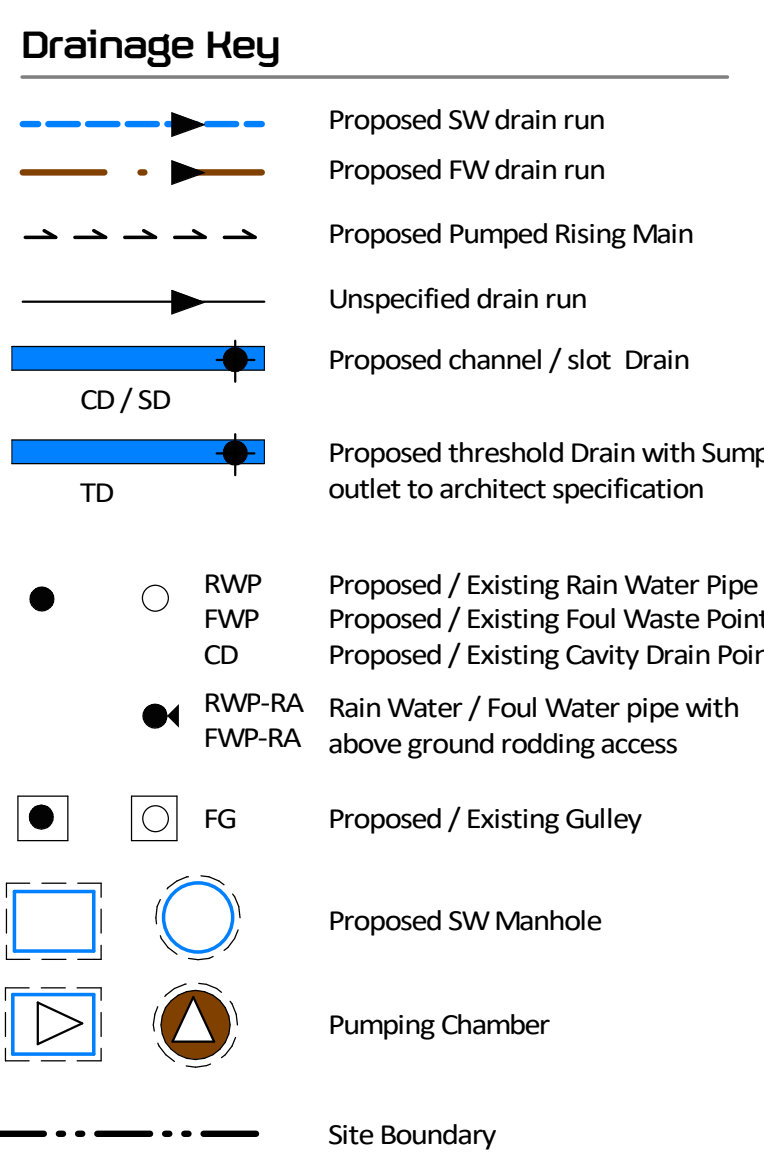

C7	16.12.20	CR	CR	REVISED AS CLOUDED
C6	01.06.20	CR	CR	REVISED AS CLOUDED
C5	06.03.20	CR	CR	REVISED AS CLOUDED
C4	11.02.20	CR	CR	REVISED AS CLOUDED
C3	03.02.20	CR	CR	REVISED AS CLOUDED
C2	10.01.20	JH	CR	REVISED CONSTRUCTION ISSUE
C1	29.11.19	JH	CR	CONSTRUCTION ISSUE
Rev	Date	By	Eng	Amendments

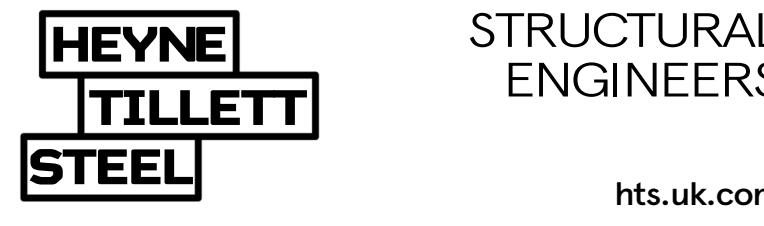

Job Name
Hornsey Town Hall

Drawing Title
Proposed Lower Ground Level Drainage Sheet 2

Purpose of Issue **Construction** Scale at A0 **1 : 100**

Drg No **1862/DR094** Rev **C7**

1862-HTS-DR094-C7