
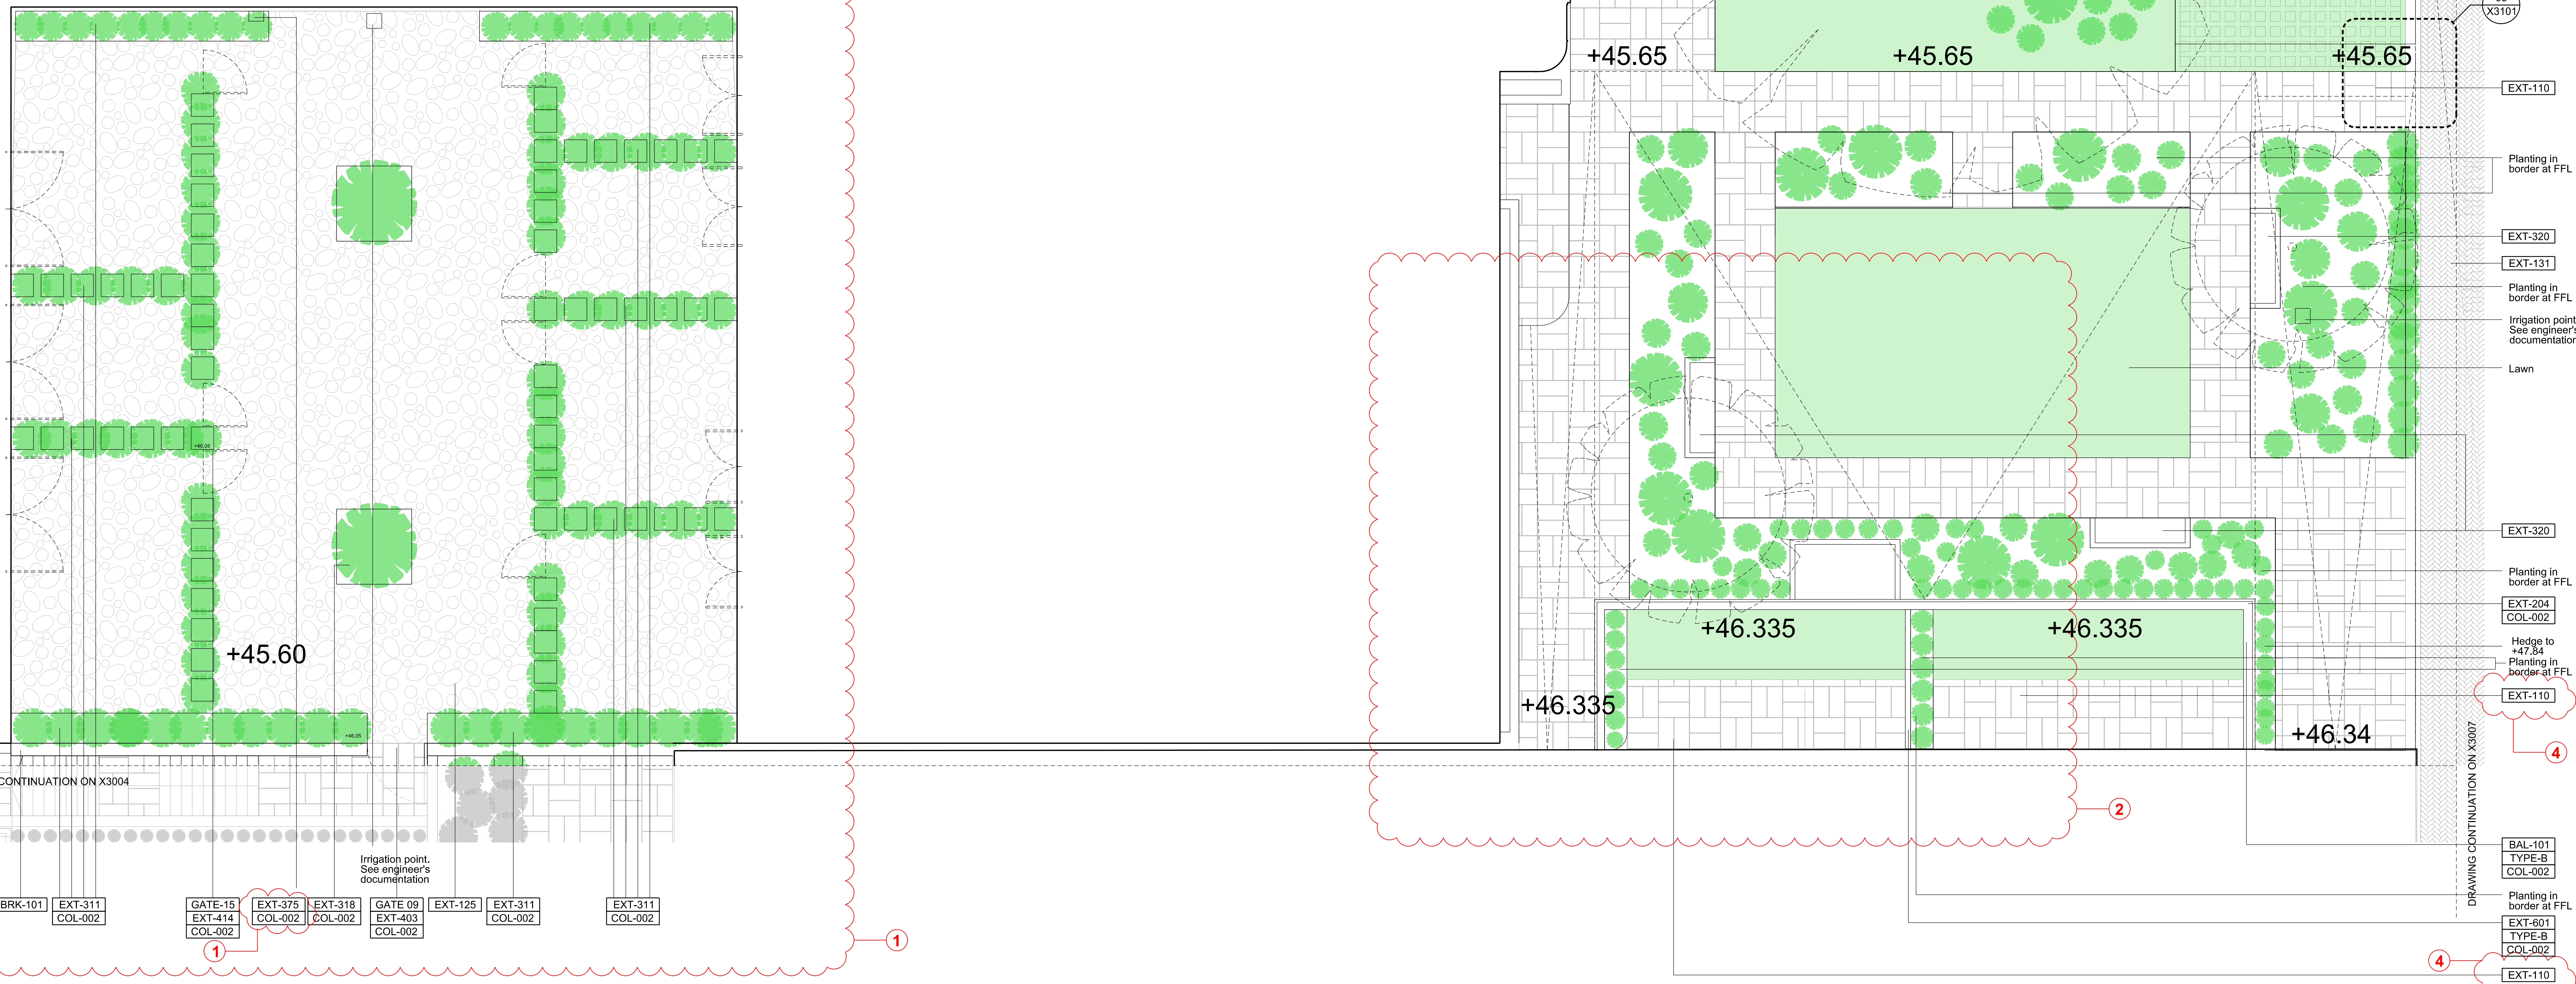


All external light fitting finishes in metal, in this drawing to be COL-002

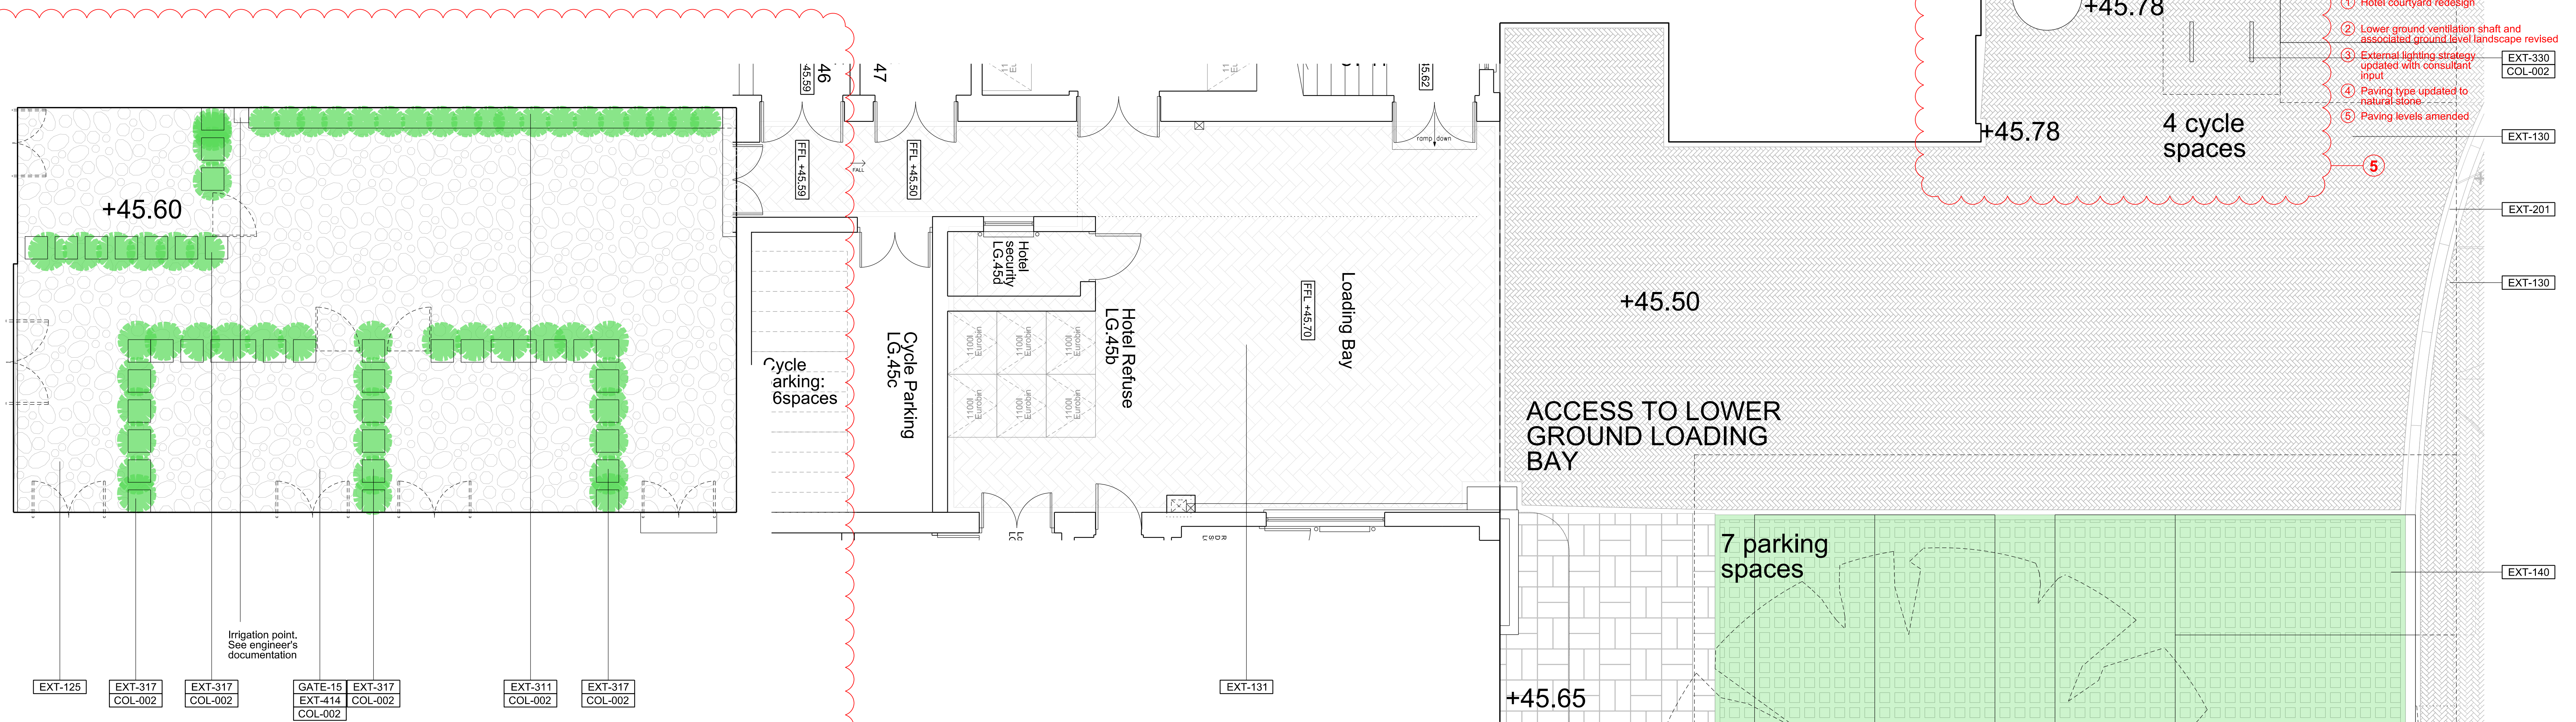

01 External Works Plan - Zone 05

REVISIONS:

- 1 Hotel courtyard redesign
- 2 Lower ground ventilation shaft and associated ground level landscape revised
- 3 External lighting strategy updated with consultant input
- 4 Paving type updated to natural stone
- 5 Paving levels amended

EXT-330
COL-002

EXT-130

General Notes

1. Dimensions are in millimetres unless stated otherwise.
2. Levels are in metres AOD unless stated otherwise.
3. Dimensions govern.
Do not scale off drawing.
4. All dimensions to be verified on site before proceeding.
5. All discrepancies to be notified in writing to Make Limited.

KEY

--- Development boundary

COL-002 RAL 7022

Please refer to Lighting Consultants' pack for full lighting information

	17/08/18	For Tender	EB
	14/02/18	For Tender	EB
ev	Date	Reason For Issue	Chk

STAGE 3+
DRAWING STATUS


make

2 Cleveland Street,
London, W1T 4JY

el +44 (0) 20 7636 5151

info@makearchitects.com
www.makearchitects.com

Client
Far East Consortium International Limited
Ground Floor, 12 Stanhope Gate
London
W1K 1AW

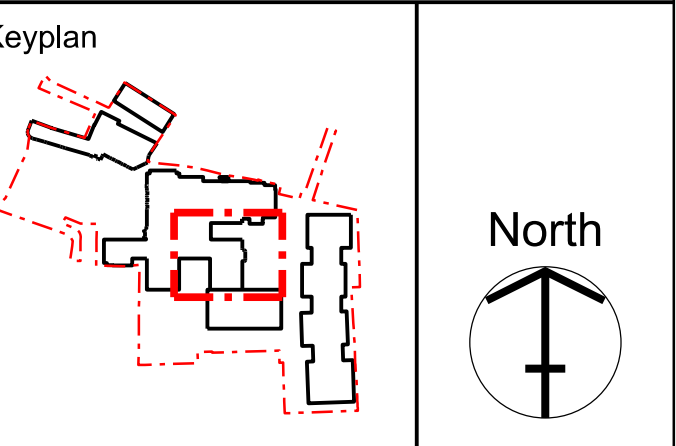

Project	
Hornsey Town Hall	

Drawing Title
Hornsey Town Hall
External Works Plan
Ground
Zone 05

Scale	Paper Size	Date
1:50	@A0	29.01.18

Project No.	Draw No.	Rev No.
1360	X3005	01

1:50