


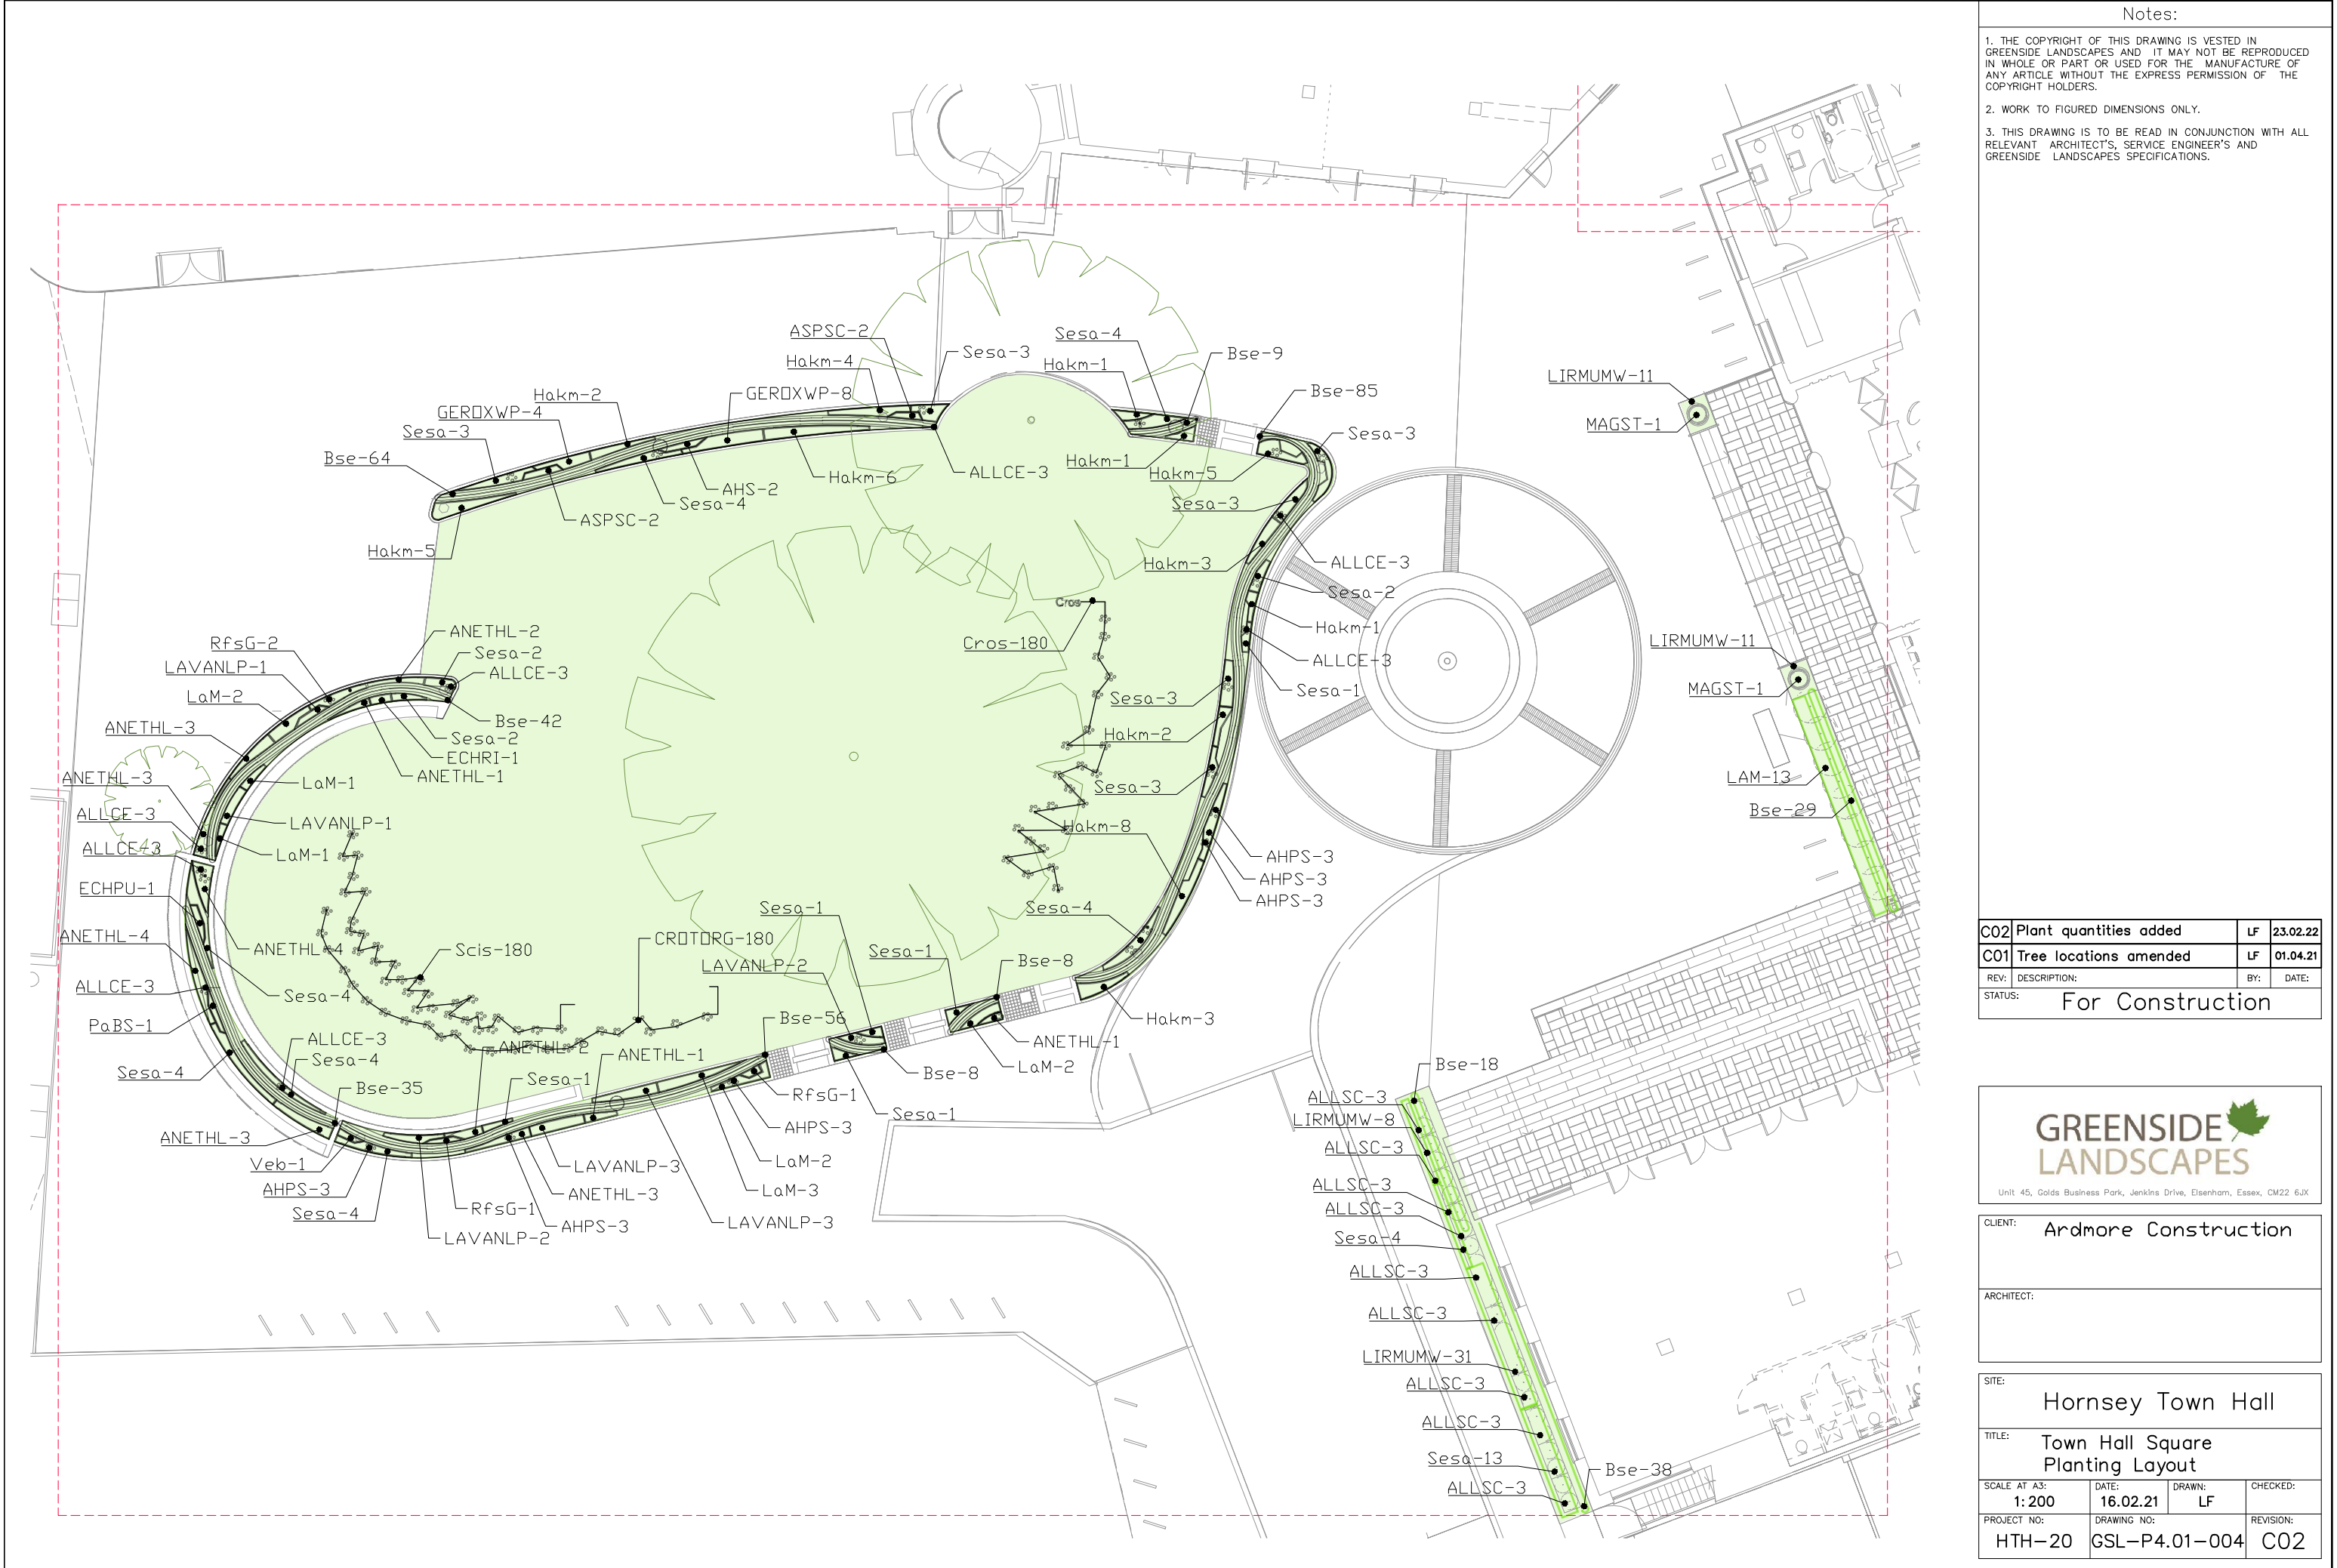

Notes:

1. THE COPYRIGHT OF THIS DRAWING IS VESTED IN GREENSIDE LANDSCAPES AND IT MAY NOT BE REPRODUCED IN WHOLE OR PART OR USED FOR THE MANUFACTURE OF ANY ARTICLE WITHOUT THE EXPRESS PERMISSION OF THE COPYRIGHT HOLDERS.

2. WORK TO FIGURED DIMENSIONS ONLY.

3. THIS DRAWING IS TO BE READ IN CONJUNCTION WITH ALL RELEVANT ARCHITECT'S, SERVICE ENGINEER'S AND GREENSIDE LANDSCAPES SPECIFICATIONS.

C02	Plant quantities added	LF	23.02.22
C01	Tree locations amended	LF	01.04.21
REV:	DESCRIPTION:	BY:	DATE:
STATUS:	For Construction		

GREENSIDE
LANDSCAPES

Unit 45, Golds Business Park, Jenkins Drive, Elsenham, Essex, CM22 6JX

CLIENT:

Ardmore Construction

ARCHITECT:

SITE:

Hornsey Town Hall

TITLE:

Town Hall Square
Planting Layout

SCALE AT A3:

1:200

DATE:

16.02.21

DRAWN:

LF

CHECKED:

PROJECT NO:

HTH-20

DRAWING NO:

GSL-P4.01-004

REVISION:

C02