


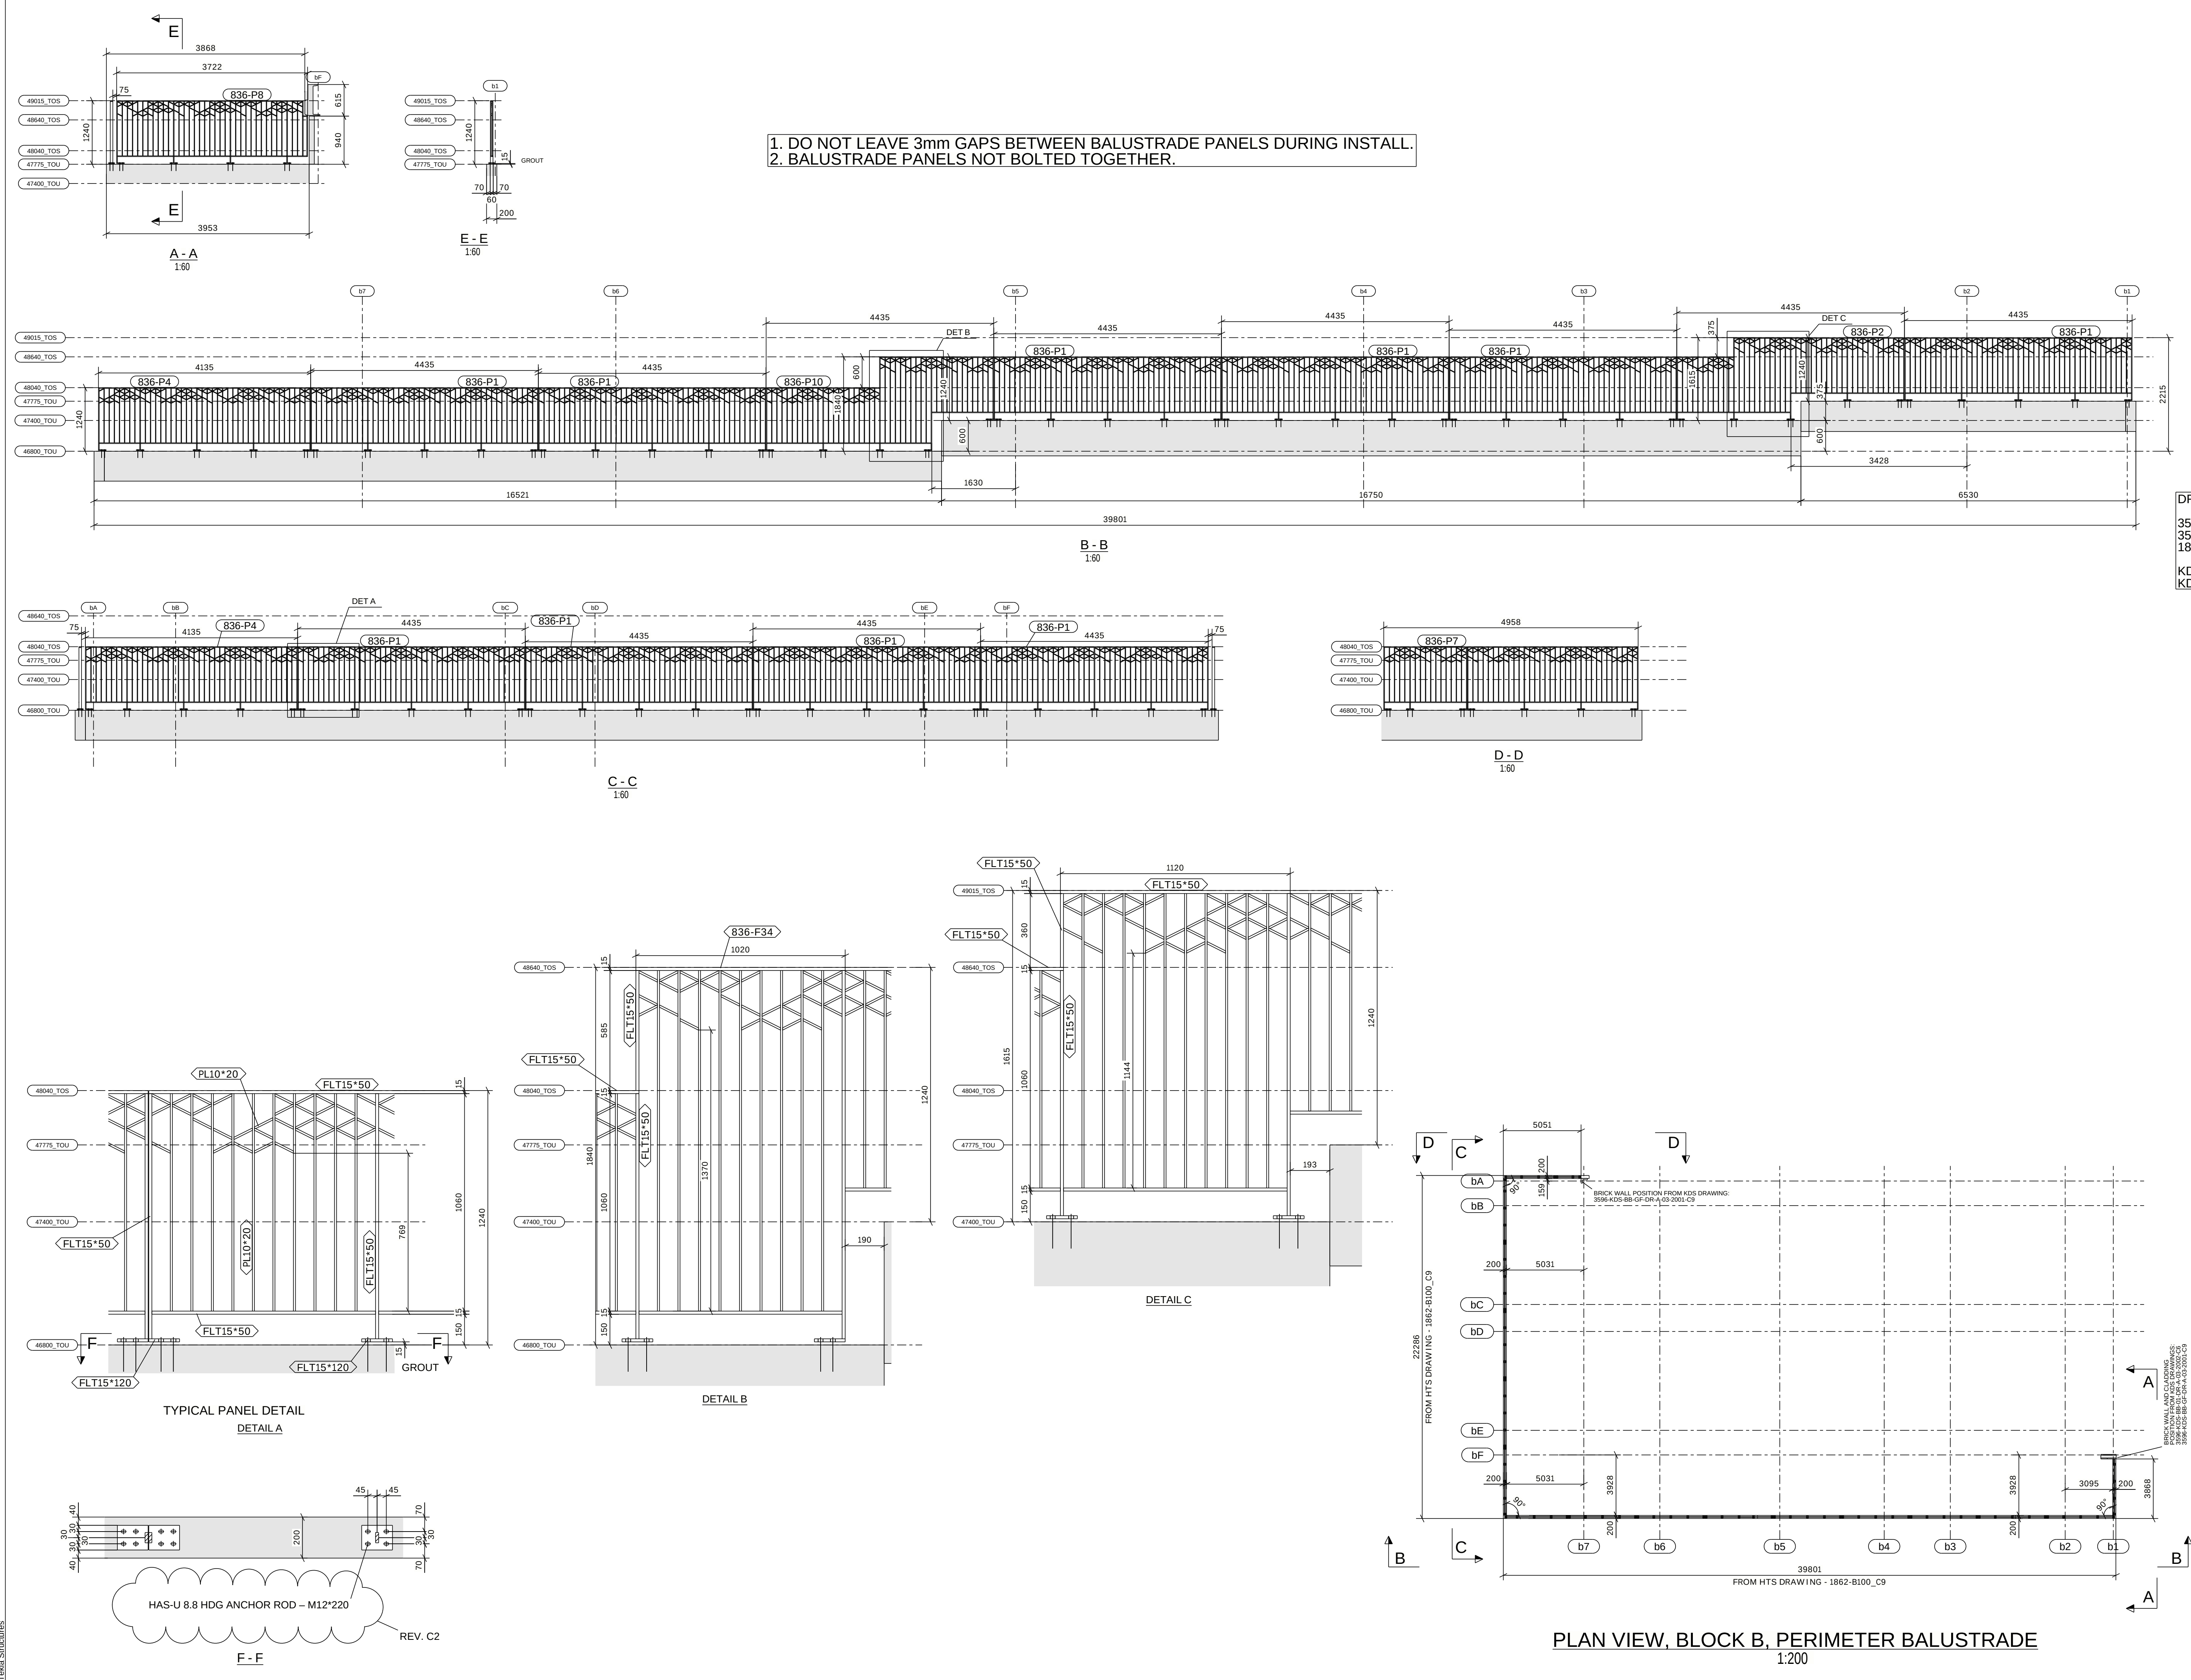

Notes:

Do not scale this drawing.

All welds to be min. 6mm FW/
CONTINUOUS unless noted otherwise.

All burs and sharp edges to be removed, prior to finish.

Corrosion Classification & Risk of Steelwork to BS EN ISO 12944-5

C1 - Very Low
C2 - Low
C3 - Medium
C4 - High
C5-I - Very High (Industrial)
C5-M - Very High (Marine)

Steel Corrosion Protection:
HOT ZINC SPRAY AND PPC RAL 7022

All steel to be: S275 _____ to standards.

Open Sections to BSEN10025.
Hollow Sections (Hot) to BSEN10210
Hollow Sections (Cold) to BSEN10219
Plates to BSEN10025

Welding to be to BSEN15614-1.
Tolerances to BSEN1090-2 appex.D

Execution Class EXC2 to BSEN1090-1 (UNO)

All steelwork parts to be stamped or tagged with part Nos.

All dimensions are in metric.

Drawings to be checked and signed prior to Fabrication.

DRAWINGS USED:

3596-KDS-BB-01-DR-A-03-2002-C6
3596-KDS-BB-GF-DR-A-03-2001-C9
1862-B100_C9

KDS COMMENTS FROM 26/OCT/2022
KDS, ACL COMMENTS FROM 31/OCT/2022

C2	ISSUED FOR CONSTRUCTION	PS	15.03.2023
C1	ISSUED FOR CONSTRUCTION	PS	14.11.2022
P2	ISSUED FOR APPROVAL	PS	27.10.2022
P1	ISSUED FOR APPROVAL	PS	18.10.2022
ISSUE STATUS	REVISION DESCRIPTION	DRAWN	DATE
CONSTRUCTION			
Ardmore CONSTRUCTION LTD Ardmore GROUP LTD			
CLIENT			
Ardmore			
CONTRACT TITLE			
Hornsey Town Hall CUS200748			
DRAWING TITLE			
BLOCK B, GROUND FLOOR PERIMETER BALUSTRADE PLAN VIEW, ELEVATION, SECTION.			
ARCHITECT			
KDS			
Scale @ A1	AS SHOWN	Job No.	748-836
Drawn		Drig. No.	748-836-BLK-GA-30
Date	15.03.2023	Rev. No.	C2
Checked		File Location:	A:\000\Drawing\2023\Hornsey Town Hall\01 Fabrication Drawings\TCL\KDS\1862-B100-C9