


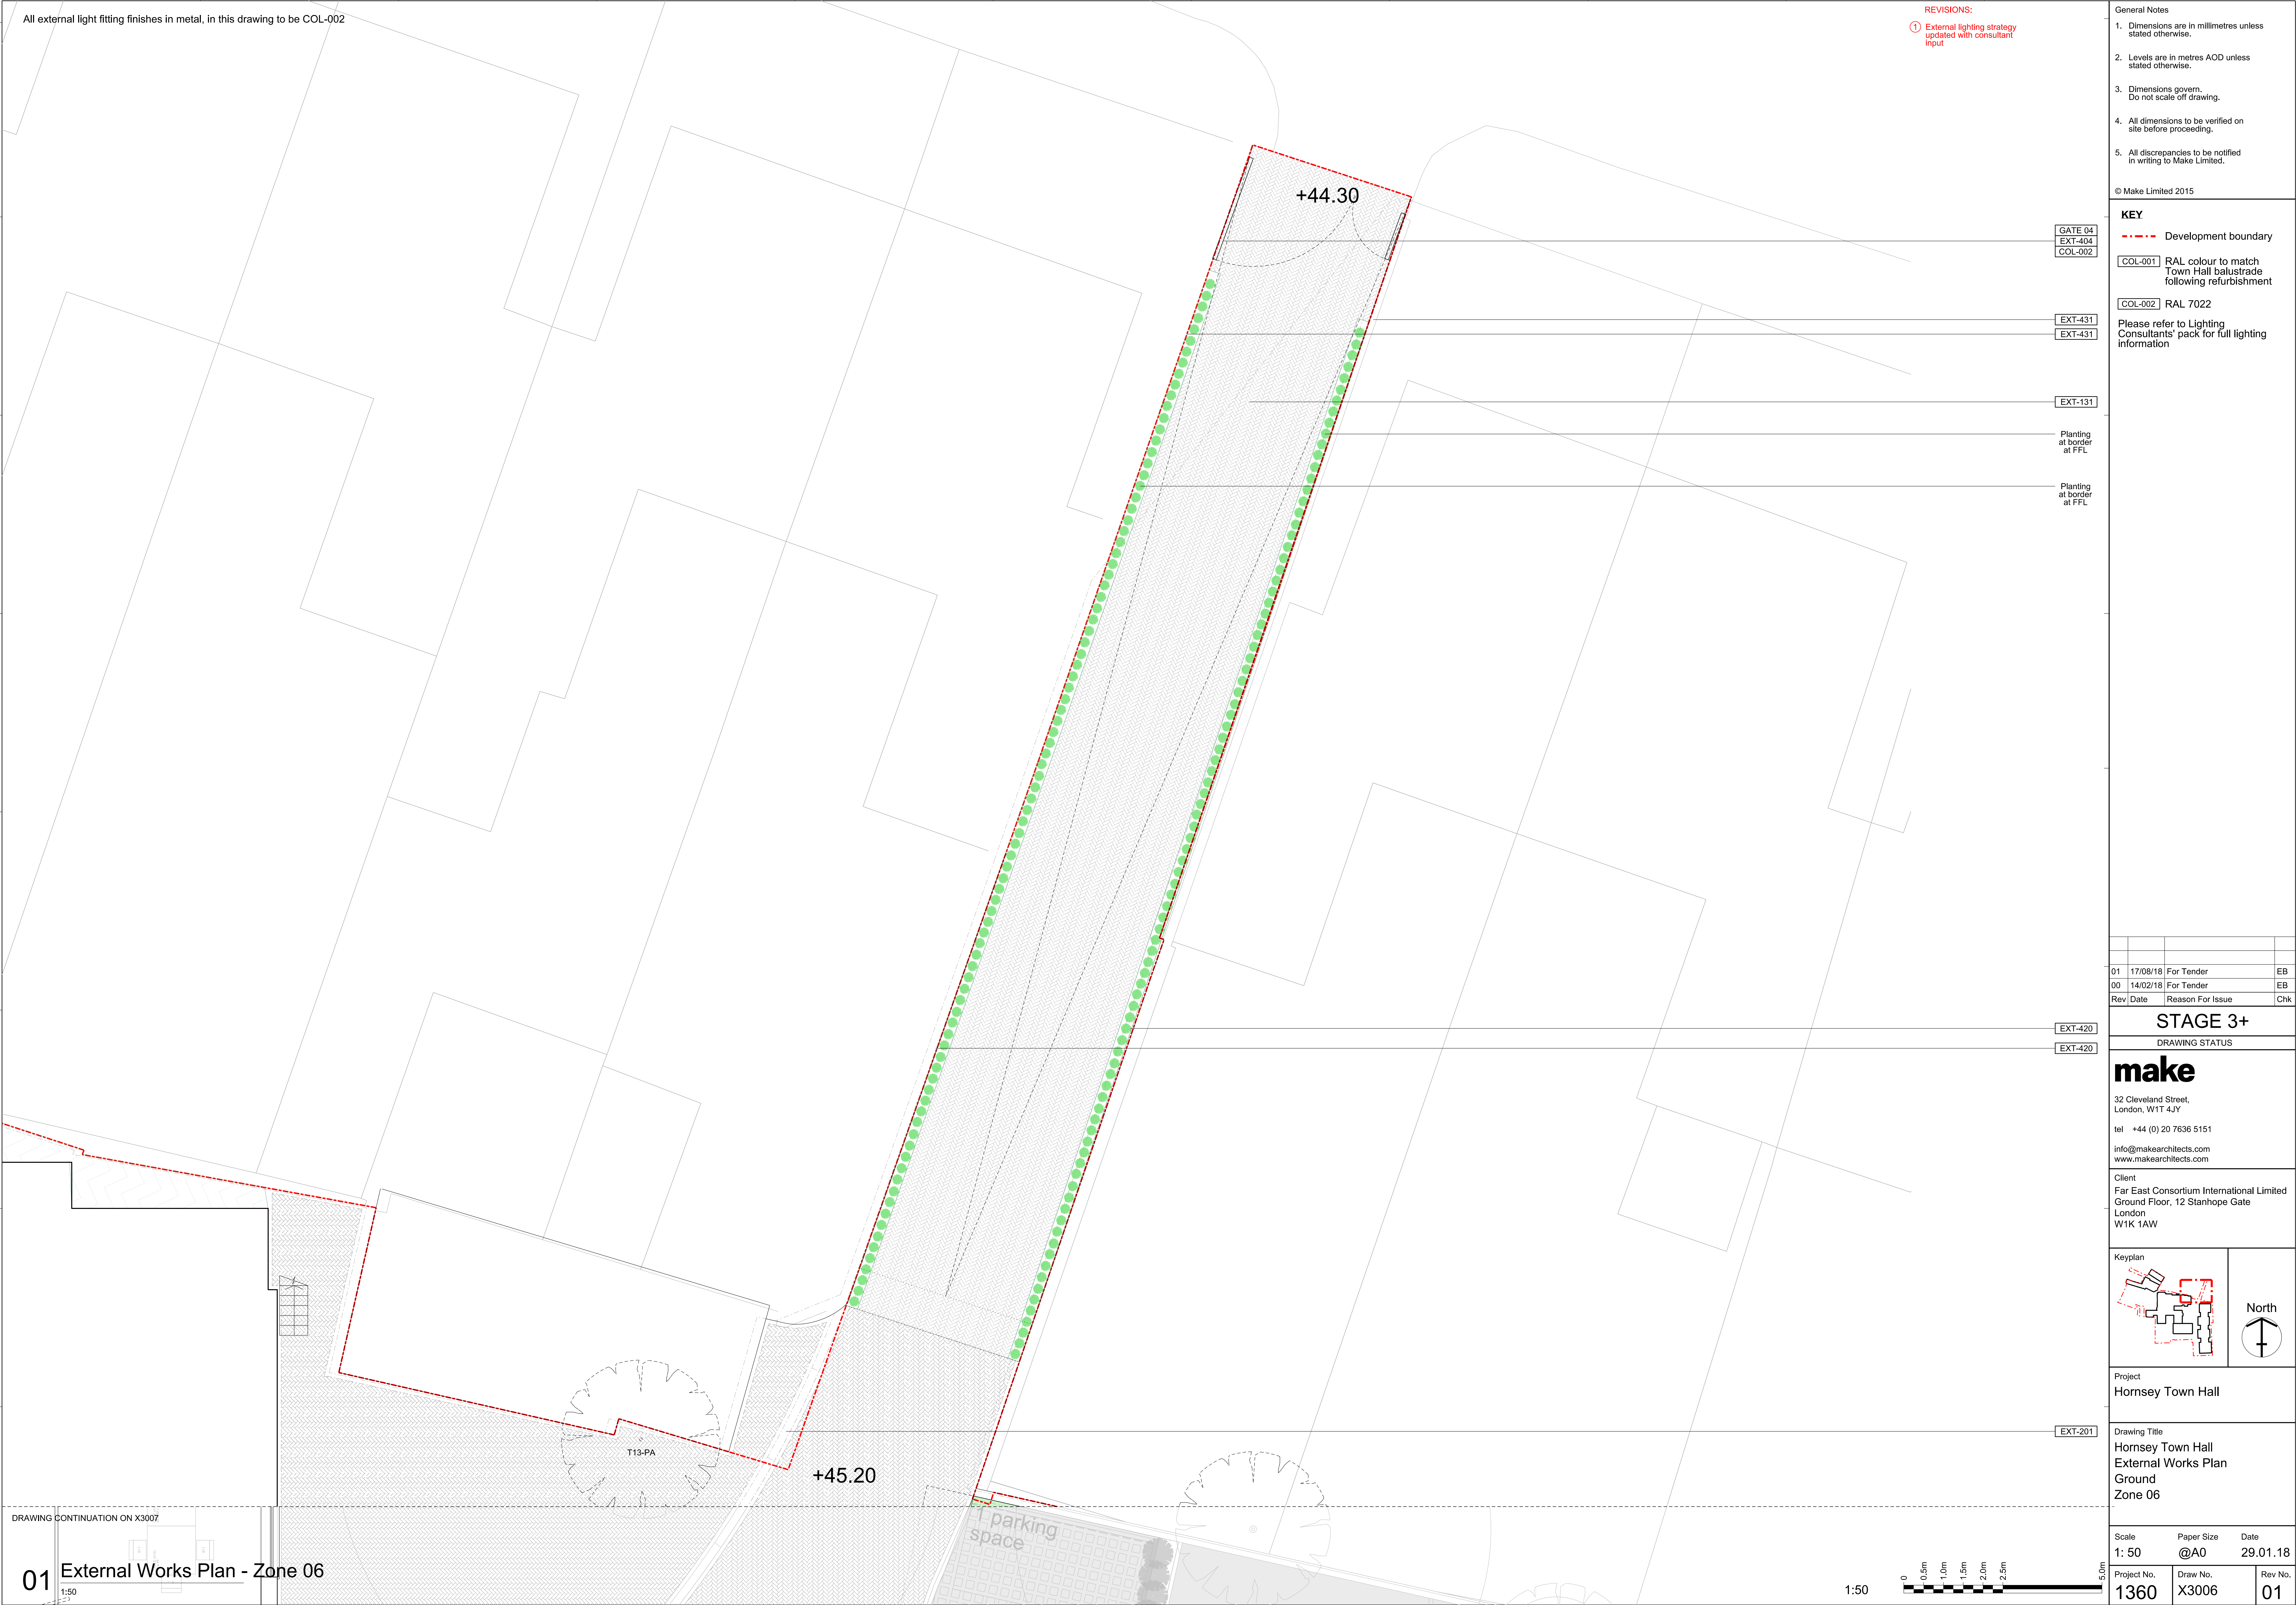

All external light fitting finishes in metal, in this drawing to be COL-002

REVISIONS:
① External lighting strategy updated with consultant input

GATE 04
EXT-404
COL-002

EXT-431
EXT-431

EXT-131

Planting at border at FFL

Planting at border at FFL

EXT-420
EXT-420

EXT-201

General Notes

1. Dimensions are in millimetres unless stated otherwise.
2. Levels are in metres AOD unless stated otherwise.
3. Dimensions govern. Do not scale off drawing.
4. All dimensions to be verified on site before proceeding.
5. All discrepancies to be notified in writing to Make Limited.

© Make Limited 2015

KEY

--- Development boundary

COL-001 RAL colour to match Town Hall balustrade following refurbishment

COL-002 RAL 7022


Please refer to Lighting Consultants' pack for full lighting information

Rev	Date	Reason For Issue	Chk
01	17/08/18	For Tender	EB
00	14/02/18	For Tender	EB

STAGE 3+
DRAWING STATUS

make
32 Cleveland Street,
London, W1T 4JY
tel +44 (0) 20 7636 5151
info@makearchitects.com
www.makearchitects.com

Client
Far East Consortium International Limited
Ground Floor, 12 Stanhope Gate
London
W1K 1AW

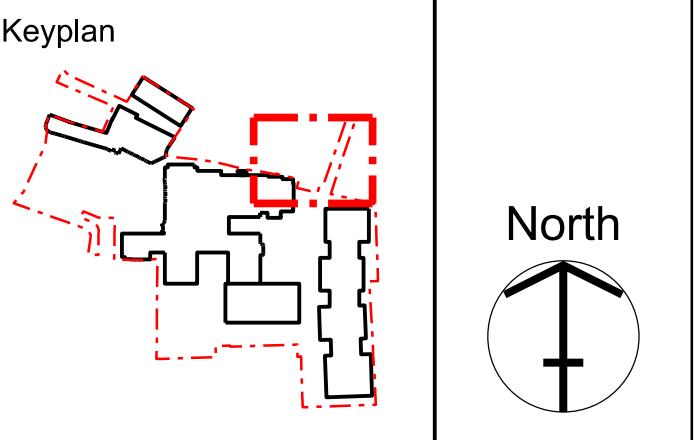

Project
Hornsey Town Hall

Drawing Title
**Hornsey Town Hall
External Works Plan
Ground
Zone 06**

Scale
1: 50

Paper Size
@A0

Date
29.01.18

Project No.
1360

Draw No.
X3006

Rev No.
01