



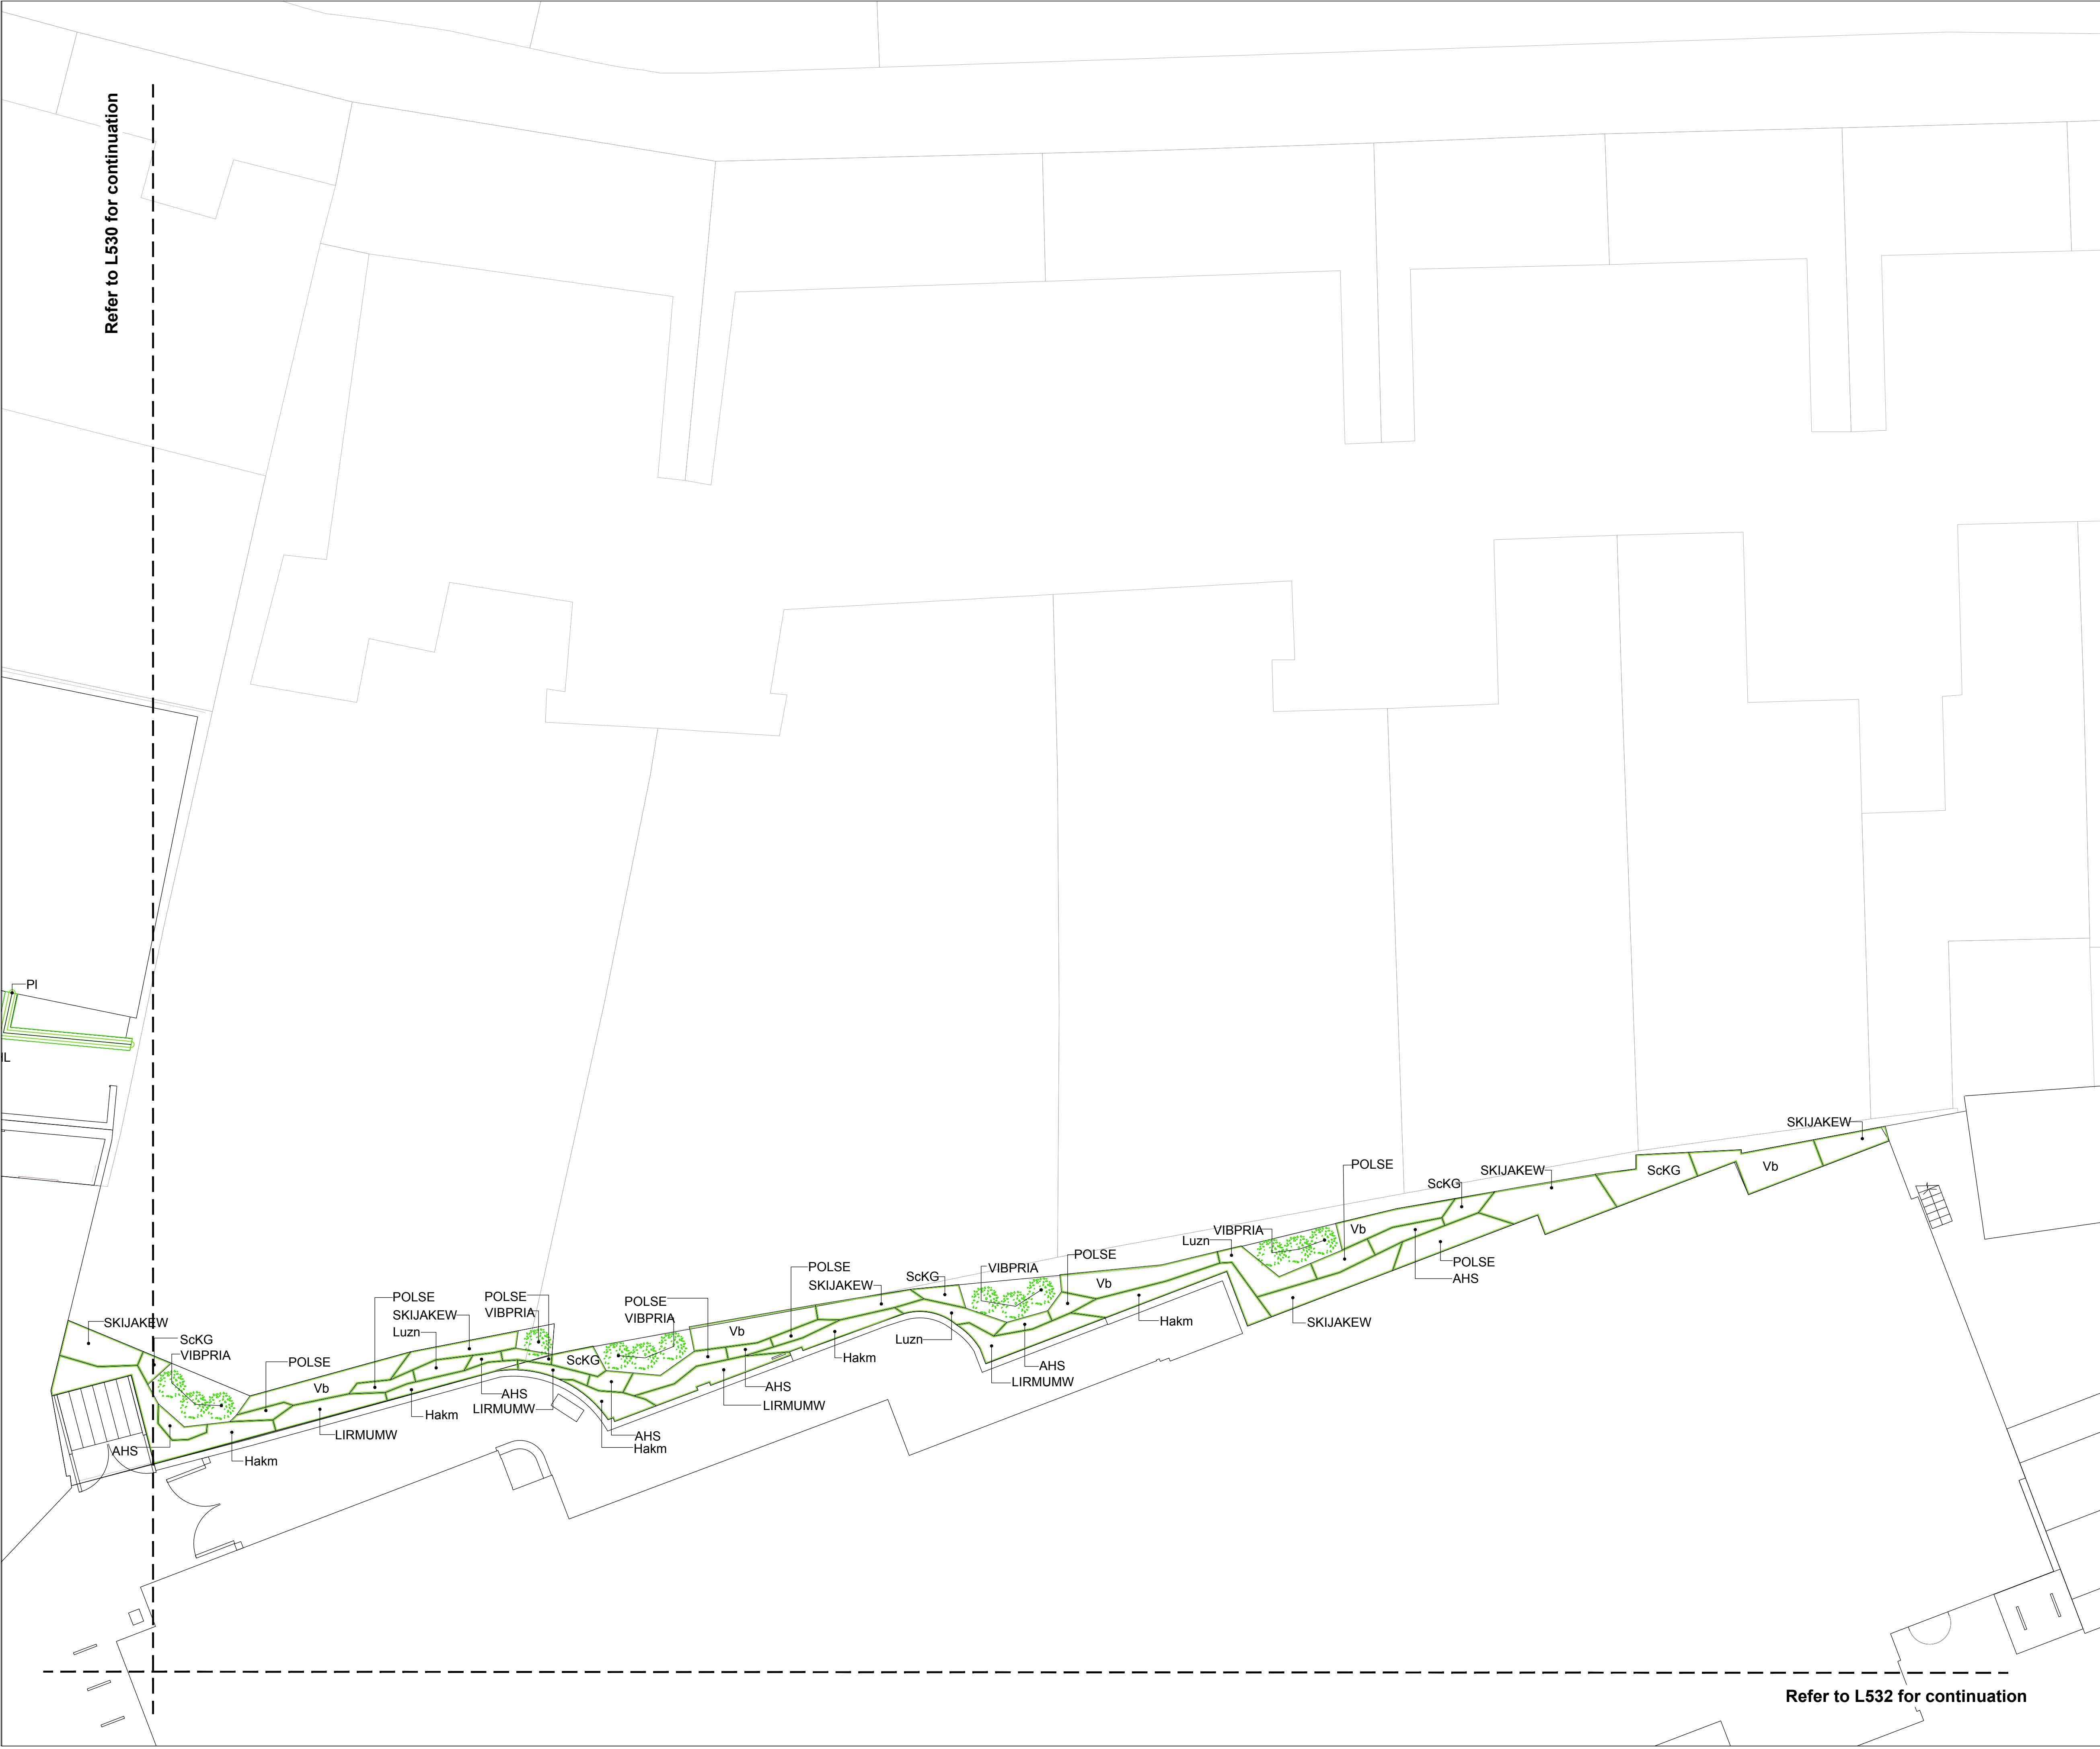

Refer to L530 for continuation

Refer to L532 for continuation

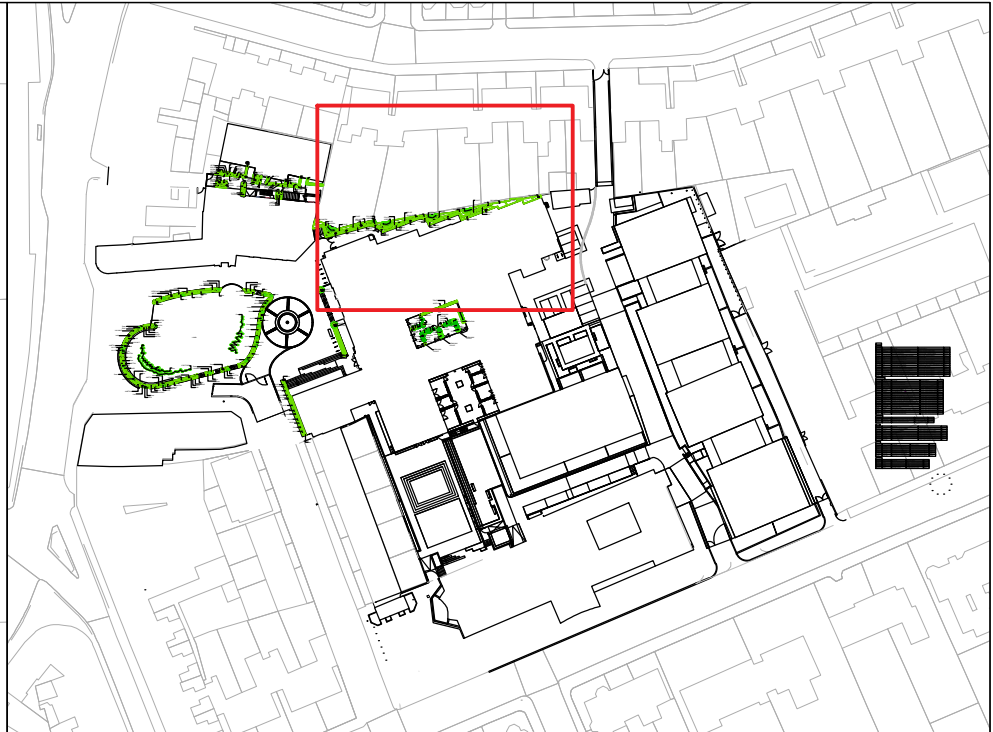

LOCATION PLAN

NOTE:

TREES TO BE SUPPLIED BY BARCHAM OR SIMILAR AND APPROVED

PLANTING SPICES TO BE SUPPLIED BY KINGSTON LANDSCAPE GROUP OR SIMILAR AND APPROVED

PLANTING AND TREES TO BE MAINTAINED BY THE CONTRACTOR THROUGH 12 MONTHS DEFECT PERIOD

REGULAR IRRIGATION IS REQUIRED

Drawing Information
© Copyright Outerspace (Urban Design) Ltd. All Right Reserved

Please note:
Figured dimensions take precedence over scale. Do Not Scale from Drawings
Outerspace to be informed of discrepancies prior to commencement of works.
All dimensions to be checked on site.

Revisions:
(see rev clouds and notes for additional explanation of change)

Rev.	Description	Dwn.	Chk.	Date
T01	TENDER ISSUE CONTRACT B	MP	BS	06.08.2018
T02	TENDER ADDENDUM	MP	BS	15.11.2018



urban + landscape design

the bathouse 27 ferry road
teddington middlesex tw11 9nn

t. 00 44 (0)20 8973 0070 e. info@outerspaceuk.com

Client FAR EAST CONSORTIUM	Project No LN00 501			
Project HORNSEY TOWN HALL	Dwg No L-531			
Drawing Title LANDSCAPE PLANTING PLAN CONTRACT B (4 OF 6)	Status TENDER			
Date 03.08.2018	Scale 1:100@ A1	Rev T02	Dwn by: MP	Chk by: BS