


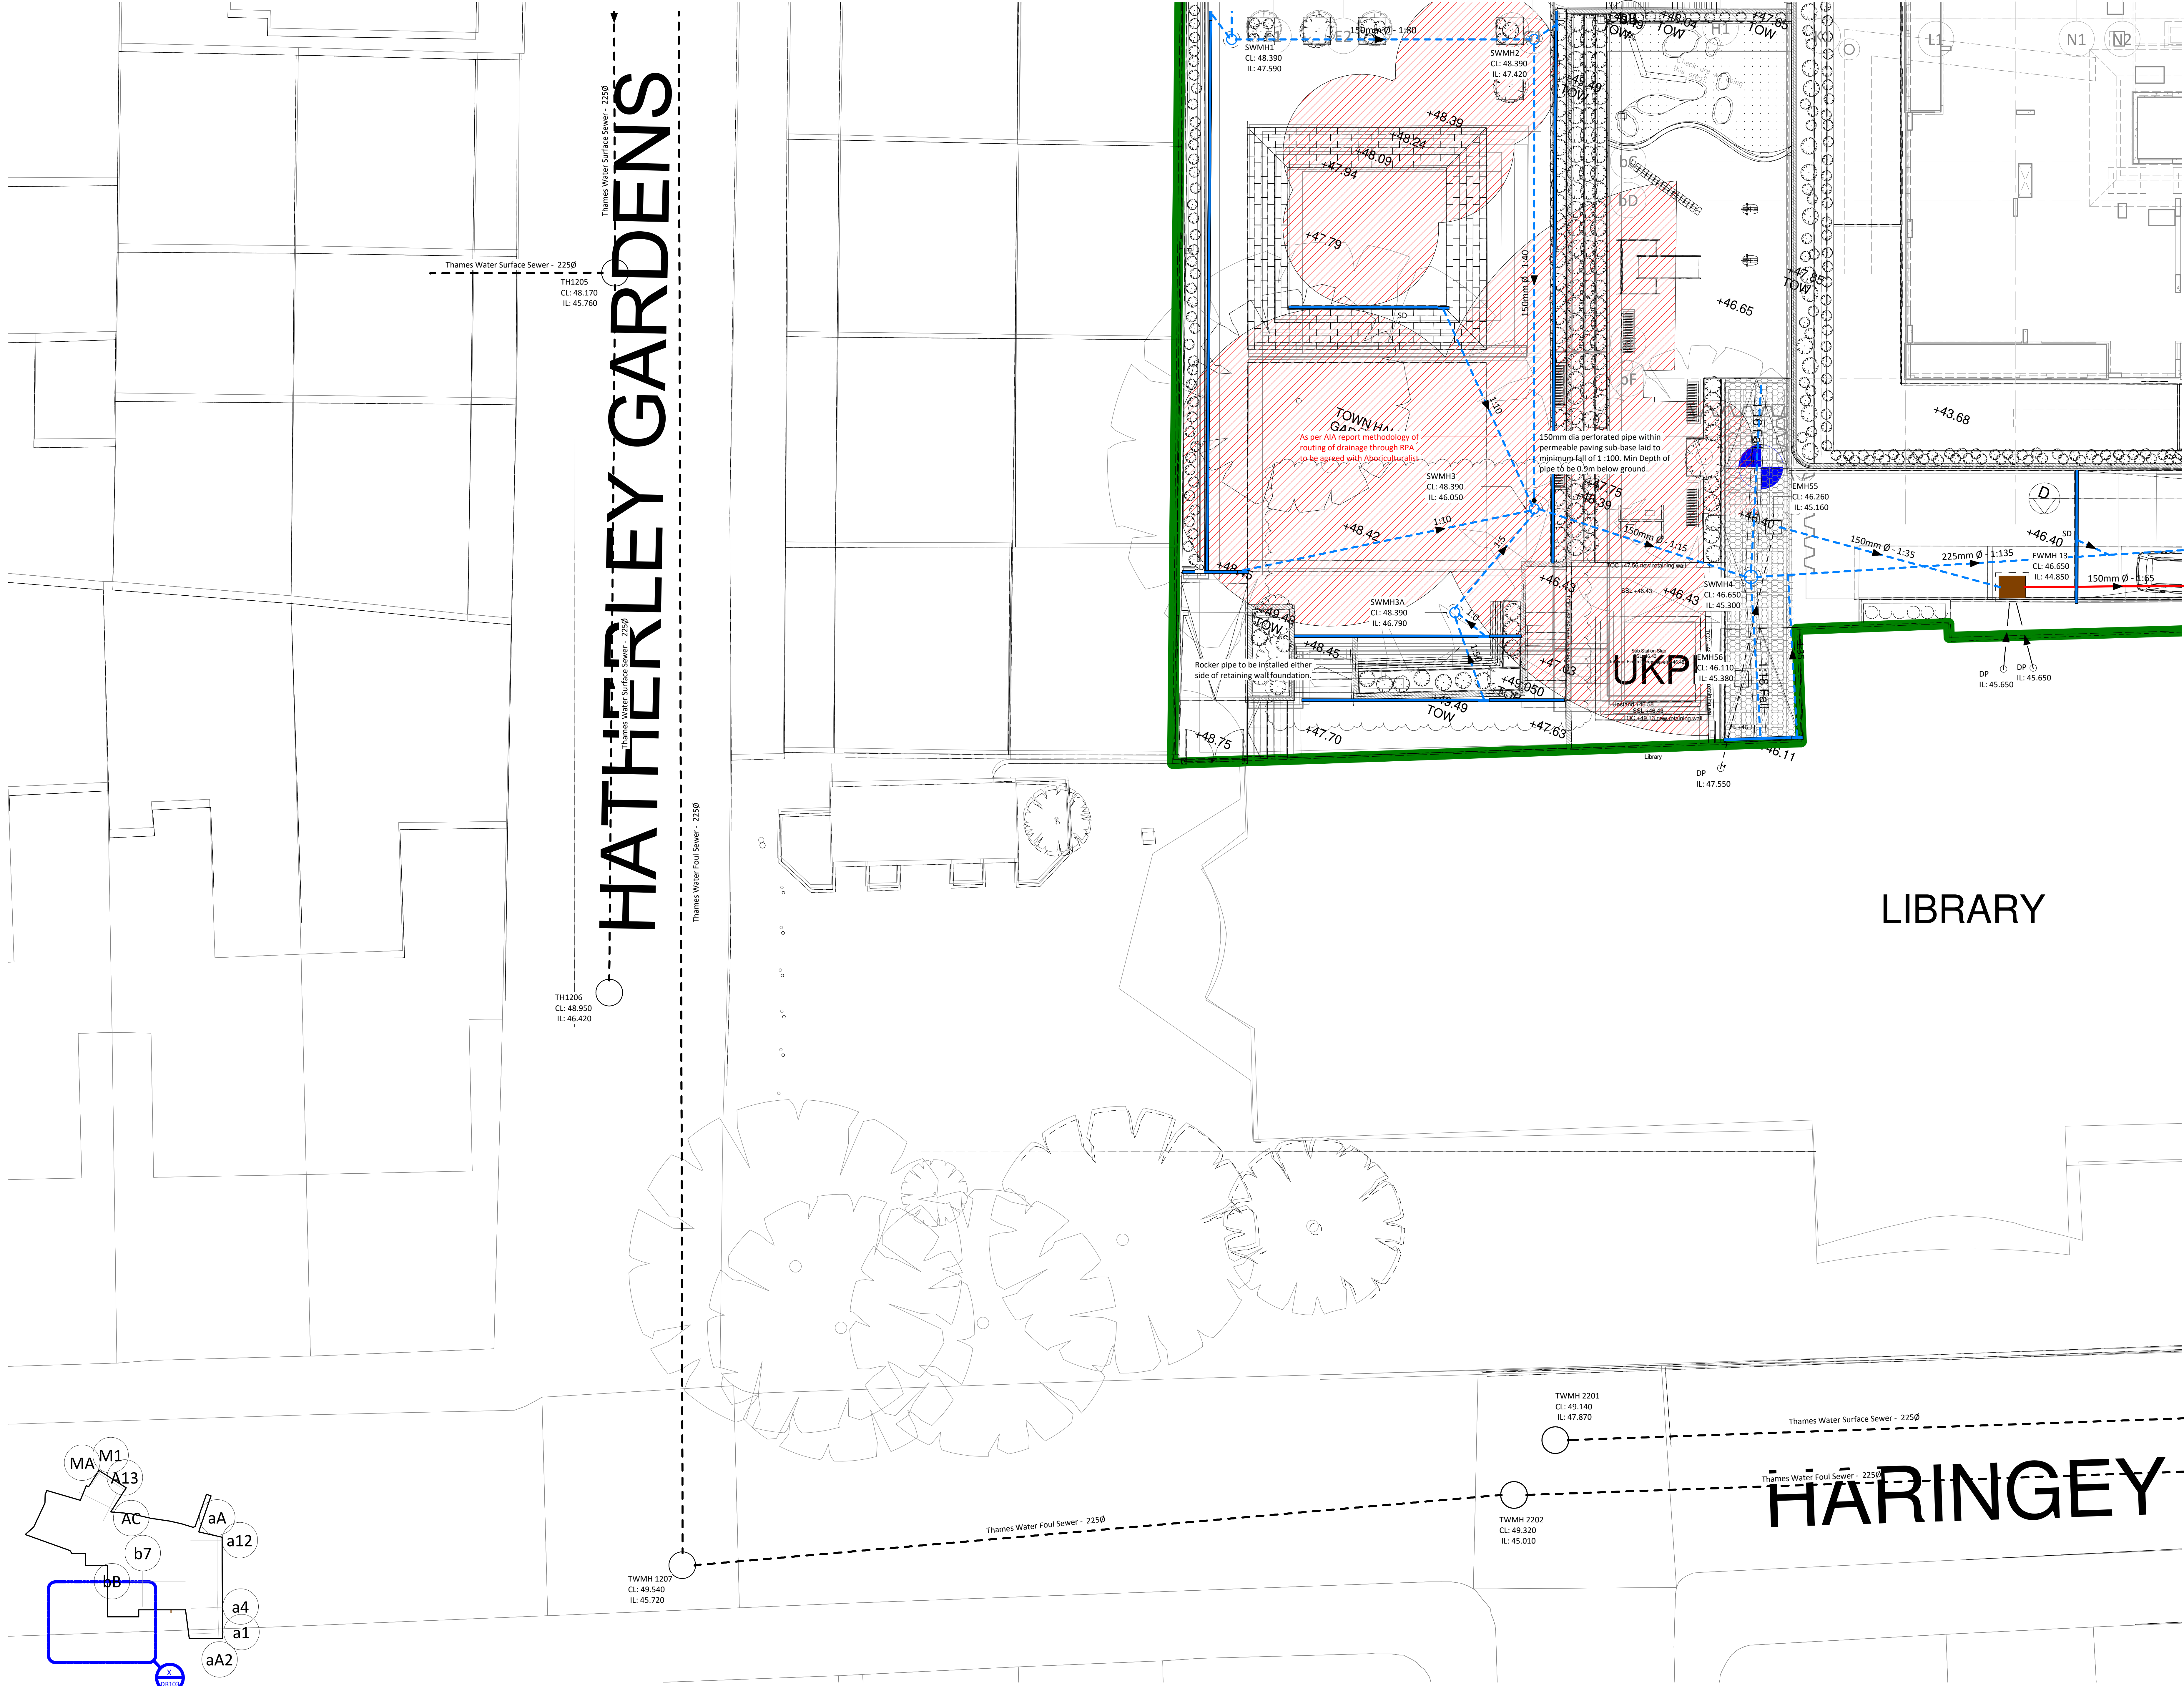

- 100mm @ A0 50mm @ A3
- This drawing is to be read in conjunction with all relevant architects, engineers and specialists drawings and specifications.
 - Do not scale from this drawing in either paper or digital form. Use written dimensions only. To check drawing has been printed to the intended scale the above bar should be 100mm.
 - For full set of drainage notes refer to HTS drawing 1862/DR001.
- Abbreviations:-
- CL - Cover level
 - IL - Invert level
 - FWP - Foul Waste Pipe
 - RWP - Rainwater Pipe
 - CD - Channel Drain
 - SD - Slot Drain
 - TD - Threshold Drain
 - RE - Rodding Eye
 - RA - Above Ground Rodding Access
 - BD - Backdrop
 - FW - Foul Water
 - SW - Surface Water
 - CW - Combined Water
 - FG - Floor Gully
 - SSL - Structural Slab Level
 - FFL - Finished Floor Level
 - Ø - Diameter
 - TOC - Top of Concrete
 - NTS - Not to Scale
 - PC - Pumping Chamber
 - PPIC - Polypropylene Inspection Chamber

Drainage Key

- Proposed SW drain run
- Proposed FW drain run
- Proposed CW drain run
- Proposed Perforated SW drain run
- Existing SW drain run
- Existing FW drain run
- Existing CW drain run
- Public Sewer
- Proposed channel / slot Drain
- Proposed threshold Drain with Sump outlet to architect specification
- Redundant drain run
- Proposed / Existing Rain Water Pipe
- Proposed / Existing Foul Waste Point
- Proposed / Existing Cavity Drain Point
- Rain Water / Foul Water pipe with above ground rodding access
- Proposed / Existing Gully
- Proposed / Existing Rodding Eye
- Proposed SW Manhole
- Proposed FW Manhole
- Proposed CW Manhole
- Existing Manhole
- Pumping Chamber
- Geocellular storage tank
- Permeable paving
- Site Boundary
- Tree Root Protection

C3	12.04.22	CR	CR	CONSTRUCTION ISSUE
C2	25.02.21	CR	CR	CONSTRUCTION ISSUE
C1	17.11.20	CR	CR	CONSTRUCTION ISSUE

Rev	Date	By	Eng	Amendments

Job Name
Hornsey Town Hall

Drawing Title
Proposed Below Ground Drainage Sheet 4

Purpose of Issue **Construction** Scale at A0 **1:100**

Drg No **1862/DR103** Rev **C3**
1862-HTS-DR103_C3