
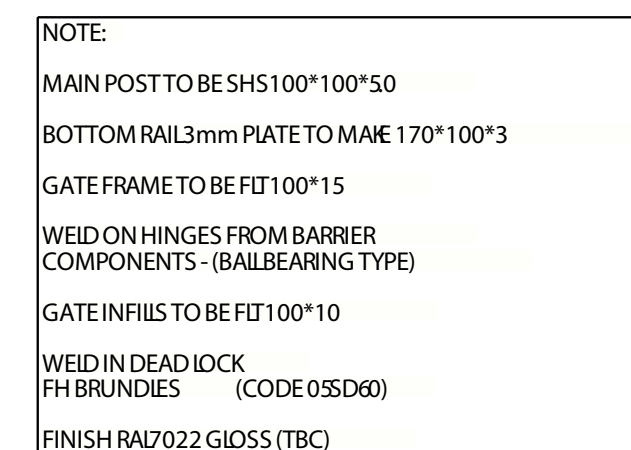


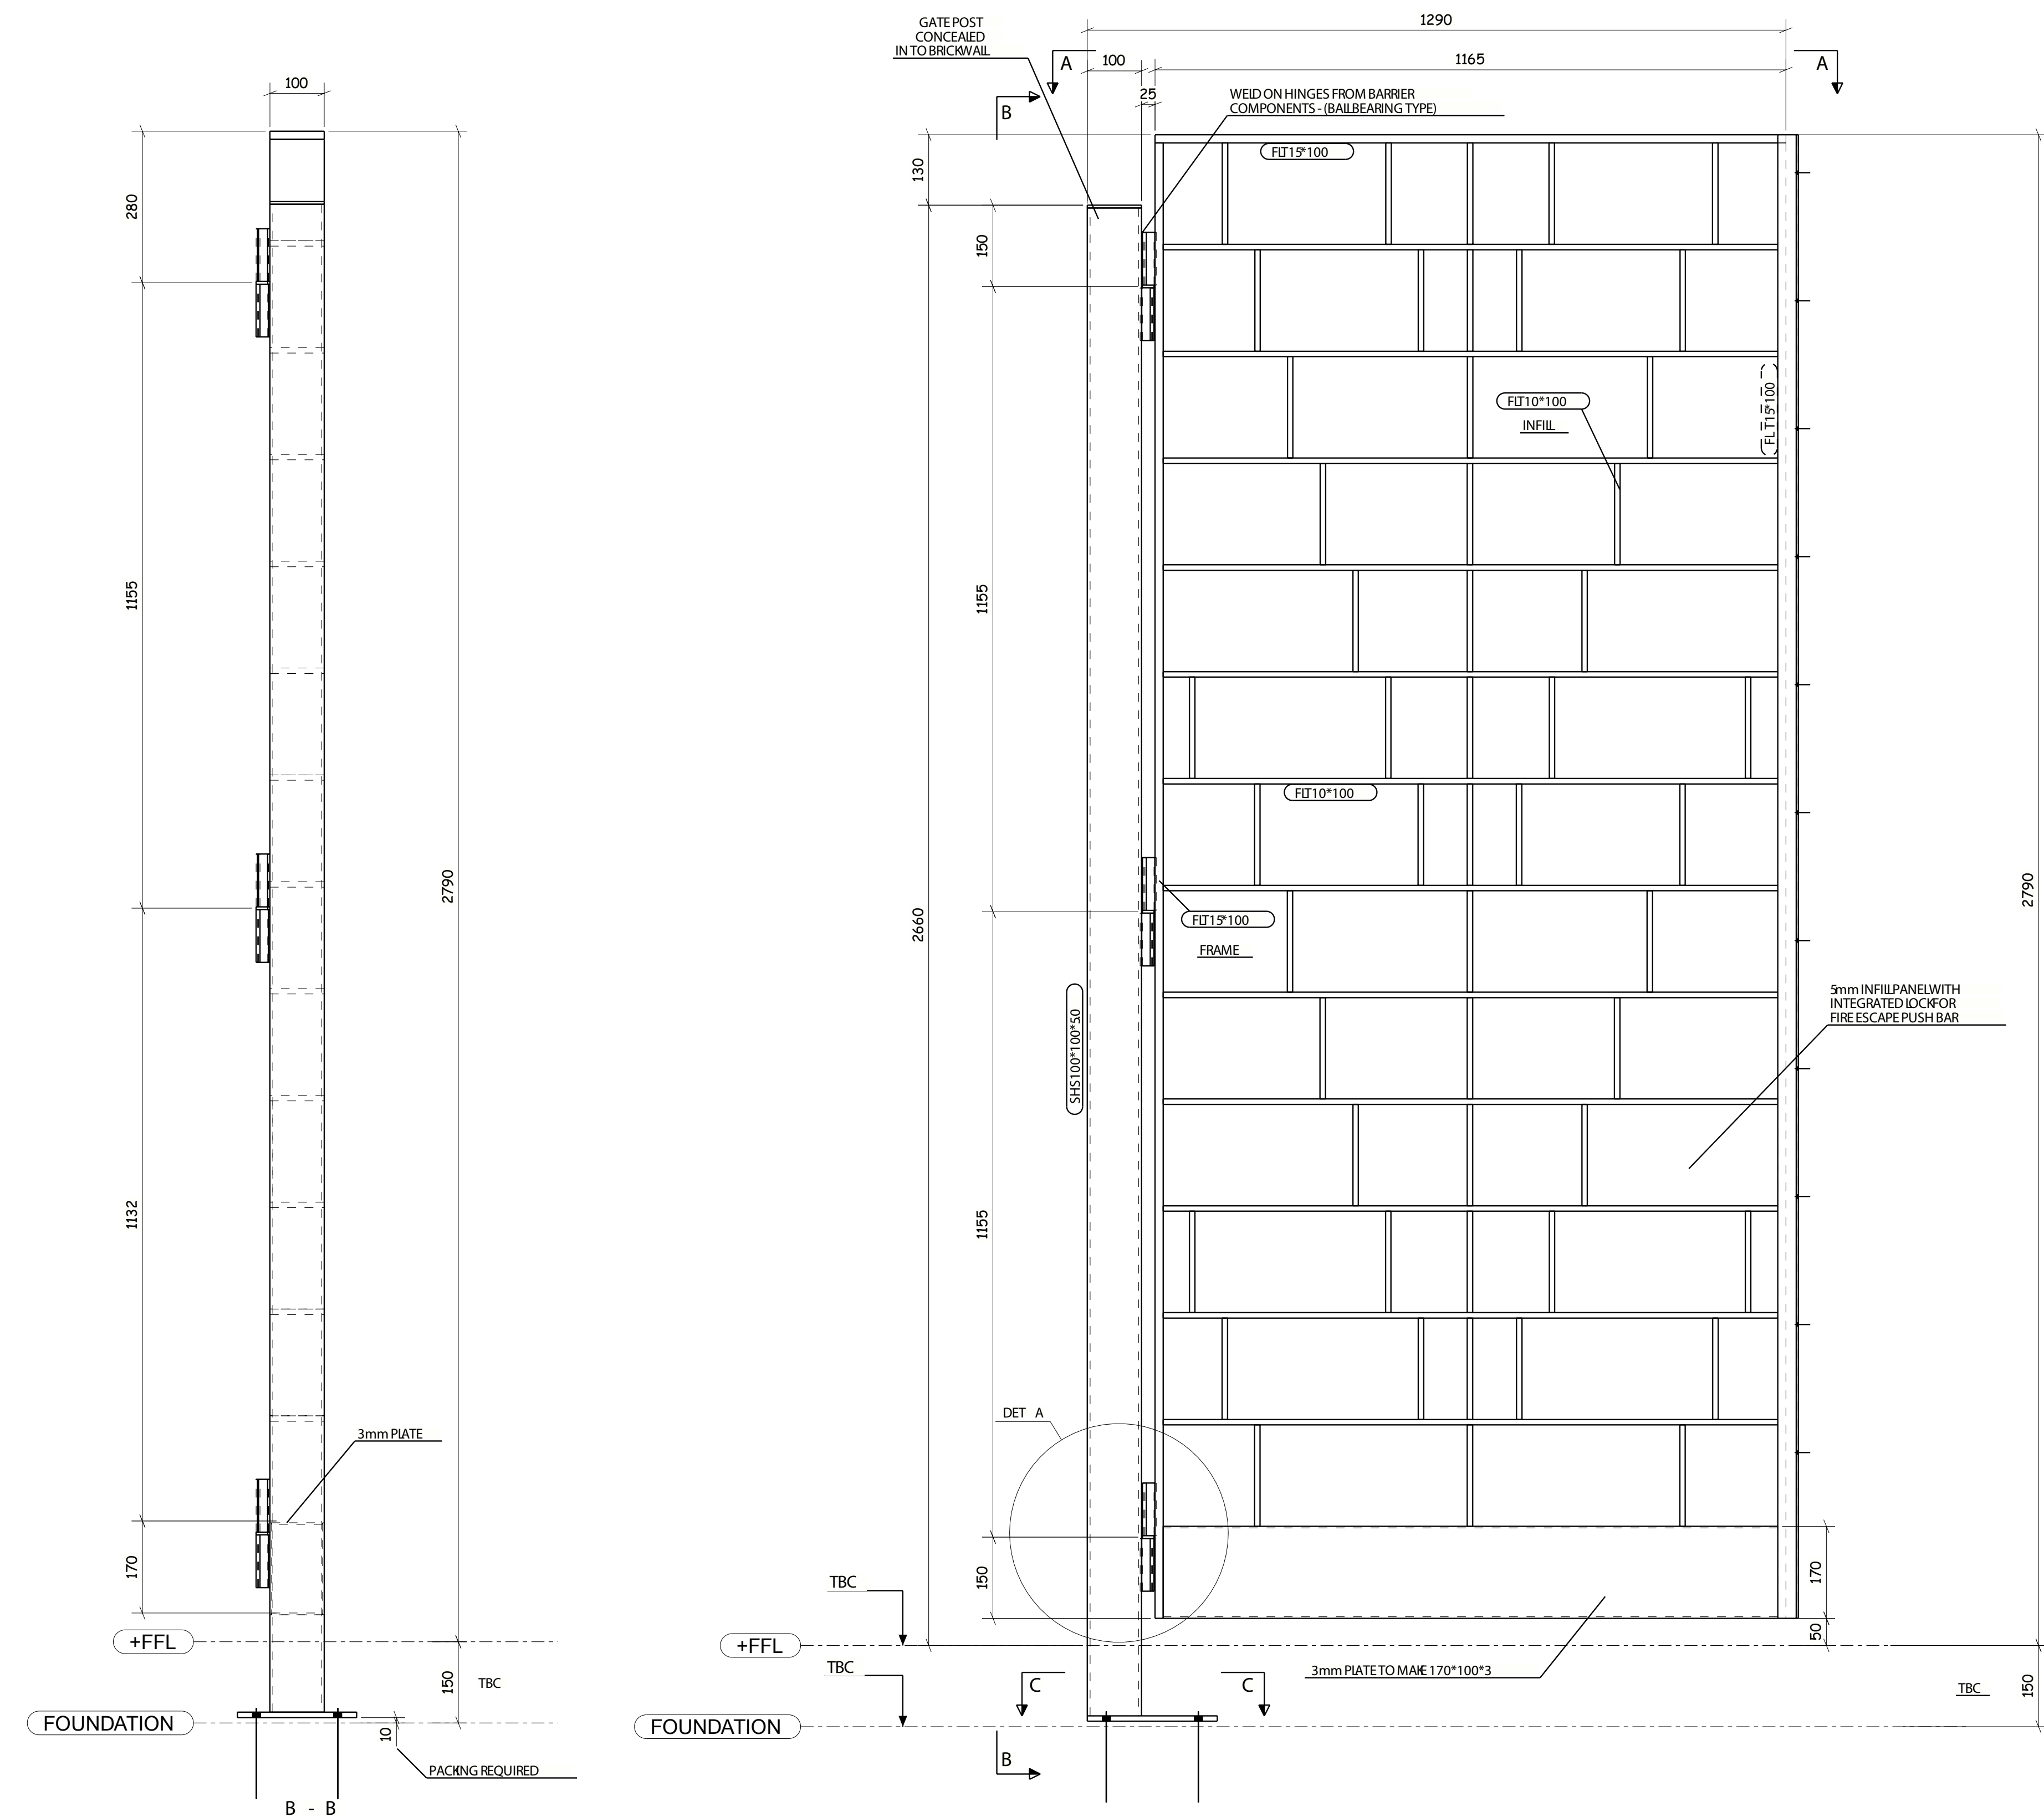

C01	ISSUED FOR COMMENT	15062022
REV MARK	REVISION DESCRIPTION	REVISION DATE
 SKYLINE Engineering (South East) Ltd Unit 12 & 20, Kingsnorth Ind Est, Jersey Road, Rochester, KENT ME4 6SD We Supply OFFICE TO GO DESKS 07700 302023		
DRAWING TITLE	GATE 9 FULL HEIGHT HOTELFIRE ESCAPE	
CONTRACT	HORNSEY TOWN HALL	
MODELLED BY	IT	DATE 10.06.2022
CONTRACT NO	SEL1142	SCALE 1:5 1:8 1:9
DRAWING No	7414-10-006	REVISION No. C01