


Please note, all hatches are indicative. Please ref to paving spec for typical sizes and finishes.

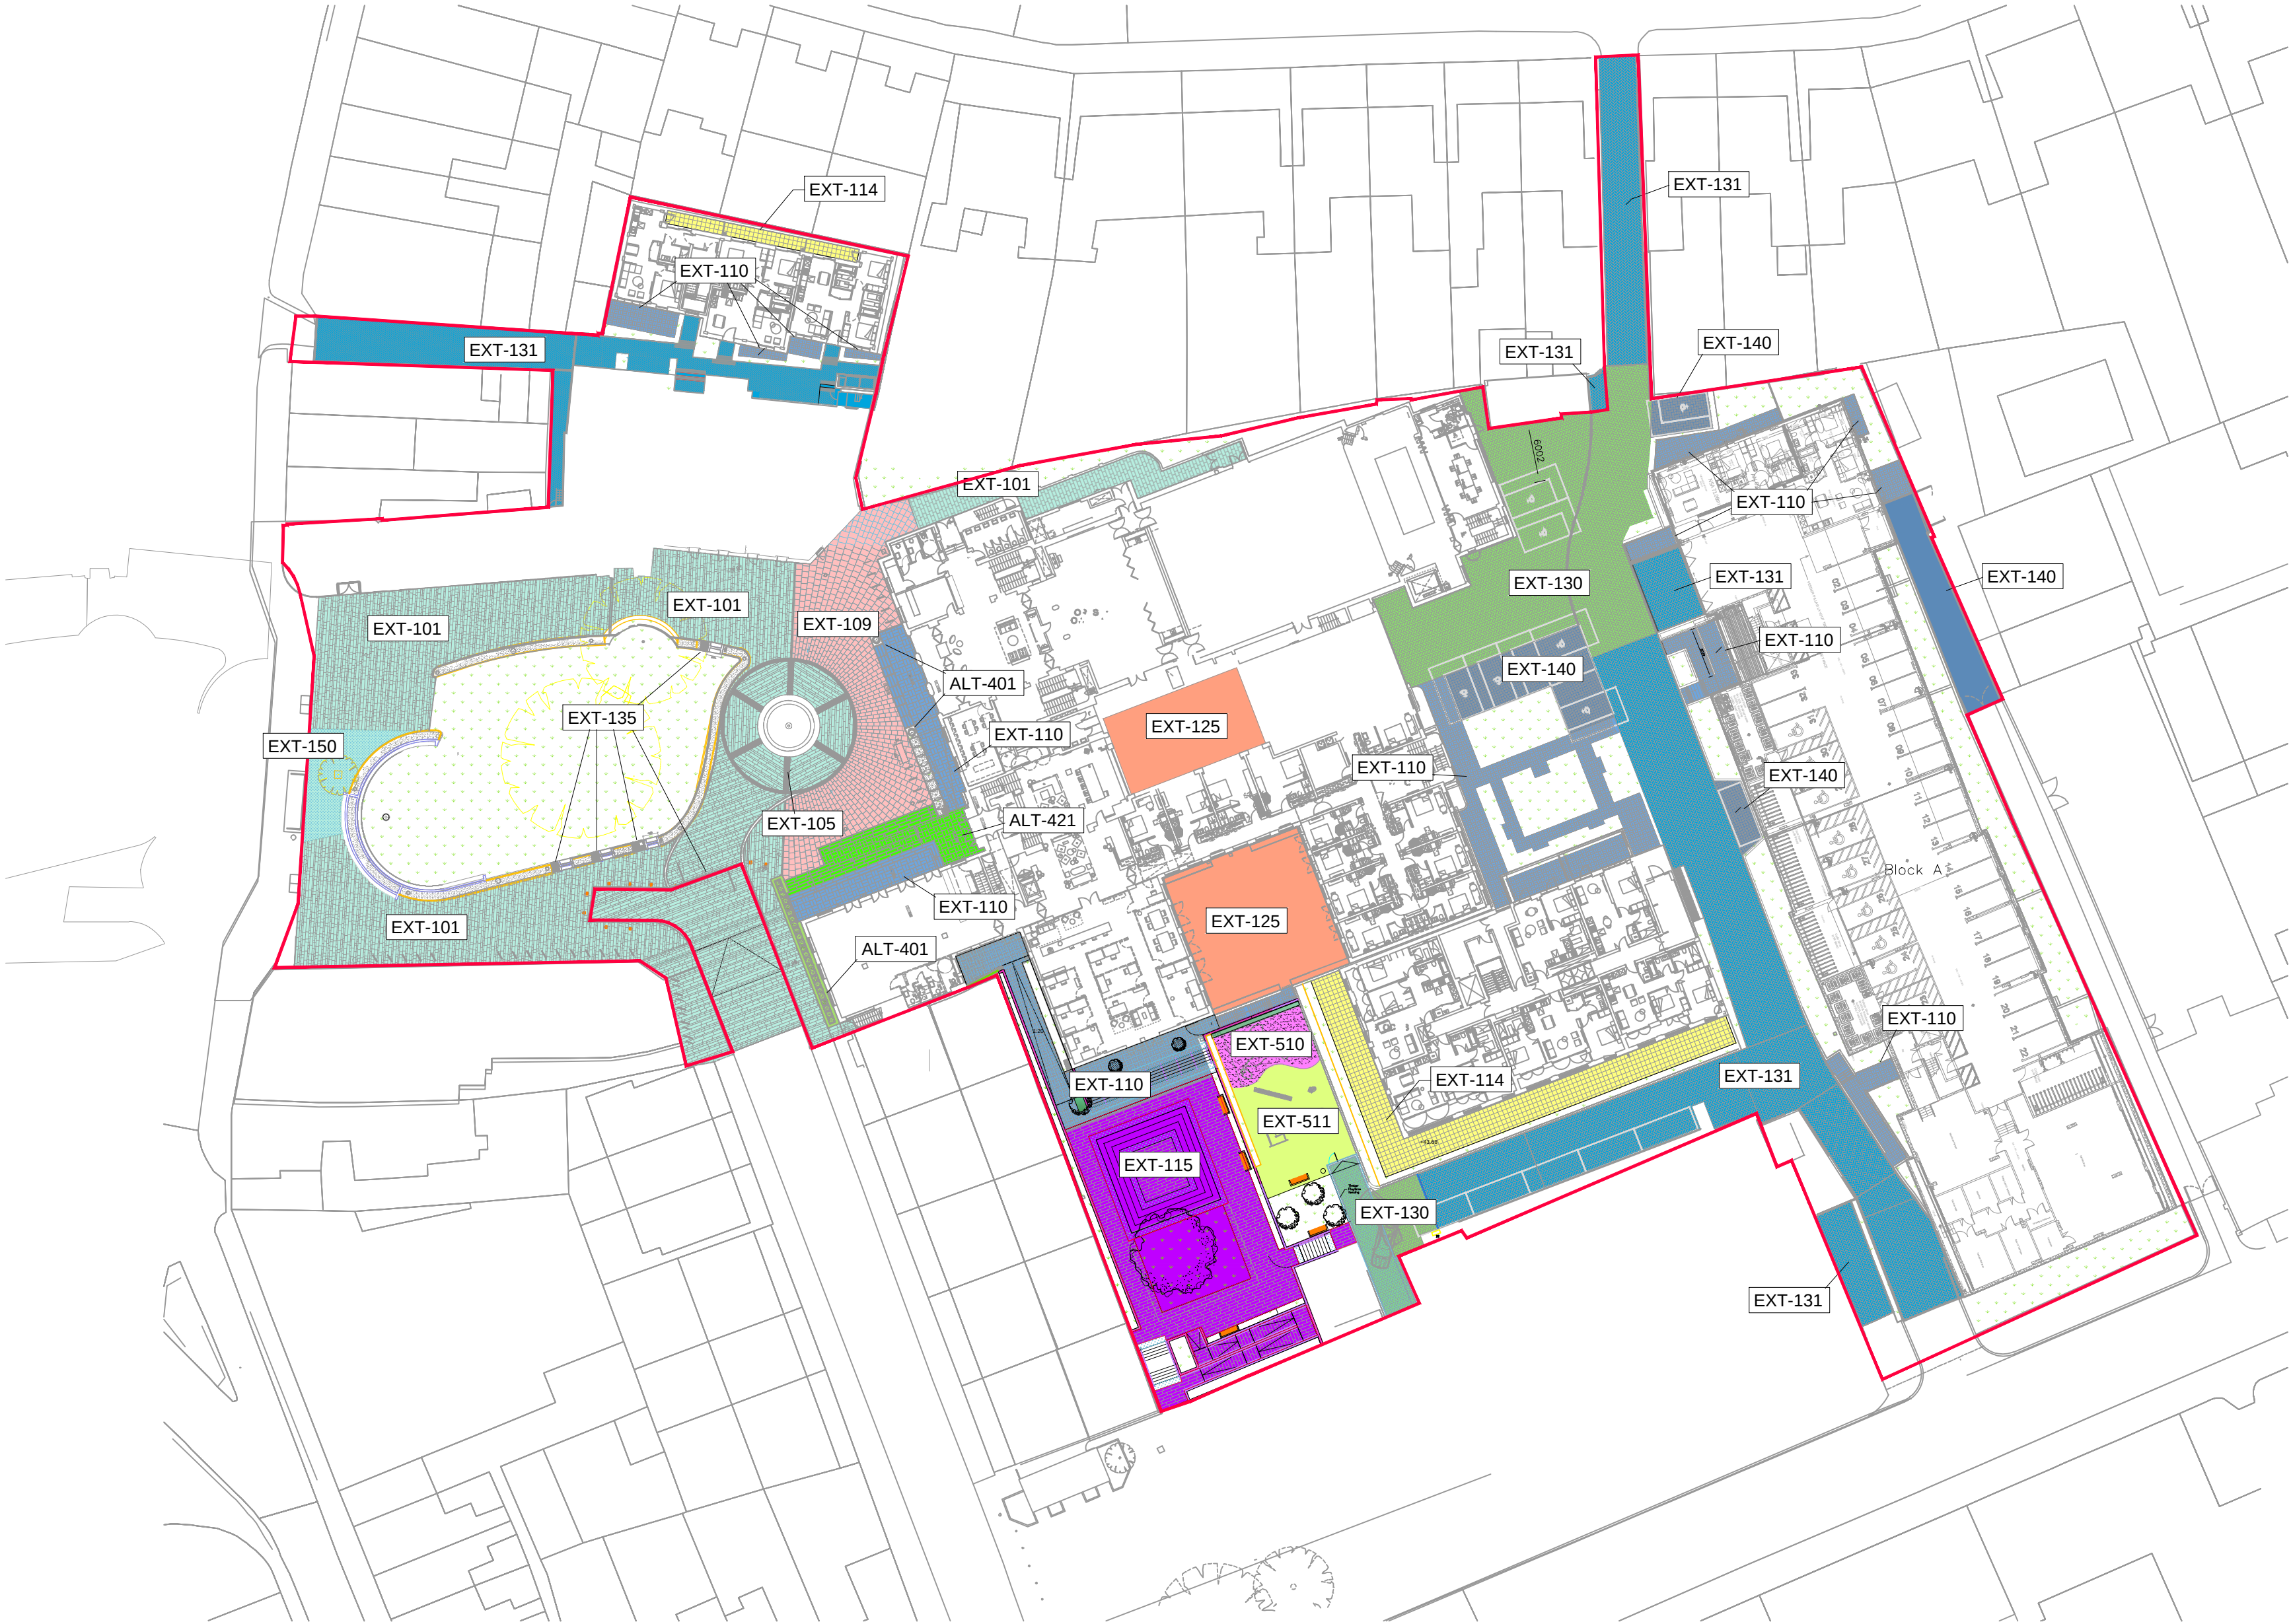

Notes:	
1. THE COPYRIGHT OF THIS DRAWING IS VESTED IN GREENSIDE LANDSCAPES AND IT MAY NOT BE REPRODUCED IN WHOLE OR PART OR USED FOR THE MANUFACTURE OF ANY ARTICLE WITHOUT THE EXPRESS PERMISSION OF THE COPYRIGHT HOLDERS.	
2. WORK TO FIGURED DIMENSIONS ONLY.	
3. THIS DRAWING IS TO BE READ IN CONJUNCTION WITH ALL RELEVANT ARCHITECTS, SERVICE ENGINEERS AND GREENSIDE SPECIFICATIONS.	

1200 Sq/m		EXT-101 Yorkstone Paving																					
		EXT-105 Yorkstone 'Spoke' Infills																					
300 Sq/m		EXT-109 Yorkstone Radial Paving																					
540 Sq/m		EXT-110 York Stone Slab Paving																					
330 Sq/m		EXT-125 White Limestone Gravel																					
560 Sq/m		EXT-130 Permeable Paving																					
1060 Sq/m		EXT-131 Impermeable Paving Herring Bone																					
10 Sq/m		EXT-135 Granite Sett Paving																					
240 Sq/m		EXT-140 Grasscrete																					
200 Sq/m		EXT-114 Yorkstone Paving on Pedestals																					
		ALT-401 Stone Repair to Existing																					
		ALT-421 Refurb Existing Yorkstone																					
380 Sq/m		EXT-115 Granite Slab Paving																					
125 Sq/m		EXT-511 Bark Chips																					
50 Sq/m		EXT-510 Natural Play Sand																					
		EXT-150 Resin																					
<table><tr><td>C06</td><td>Amended to suit latest layout</td><td>LF</td><td>25.06.24</td></tr><tr><td>C05</td><td>Amended to suit latest layout</td><td>LF</td><td>19.04.24</td></tr><tr><td>C04</td><td>Yorkstone to replace Granite in THS</td><td>LF</td><td>22.11.21</td></tr><tr><td>C03</td><td>Paving spec clarification added</td><td>LF</td><td>11.10.21</td></tr><tr><td>C02</td><td>Max radial tile size increased</td><td>LF</td><td>09.06.21</td></tr></table>				C06	Amended to suit latest layout	LF	25.06.24	C05	Amended to suit latest layout	LF	19.04.24	C04	Yorkstone to replace Granite in THS	LF	22.11.21	C03	Paving spec clarification added	LF	11.10.21	C02	Max radial tile size increased	LF	09.06.21
C06	Amended to suit latest layout	LF	25.06.24																				
C05	Amended to suit latest layout	LF	19.04.24																				
C04	Yorkstone to replace Granite in THS	LF	22.11.21																				
C03	Paving spec clarification added	LF	11.10.21																				
C02	Max radial tile size increased	LF	09.06.21																				
REV: DESCRIPTION:		BY:	DATE:																				
STATUS:		For Construction																					

\\Marketing\Greenside\Greenside Logo.png

Unit 45, Golds Business Park, Jenkins Drive, Epsom, Essex, CM22 6JX

CLIENT:
Ardmore Construcion Ltd

ARCHITECT:
KDS

SITE:
Hornsey Town Hall

TITLE:
Site Paving Finish GA

SCALE: AT A2: 1:500	DATE: 31.01.21	DRAWN: LF	CHECKED:
PROJECT NO: HTH-20	DRAWING NO: GSL-P2.01-006	REVISION:	C06