


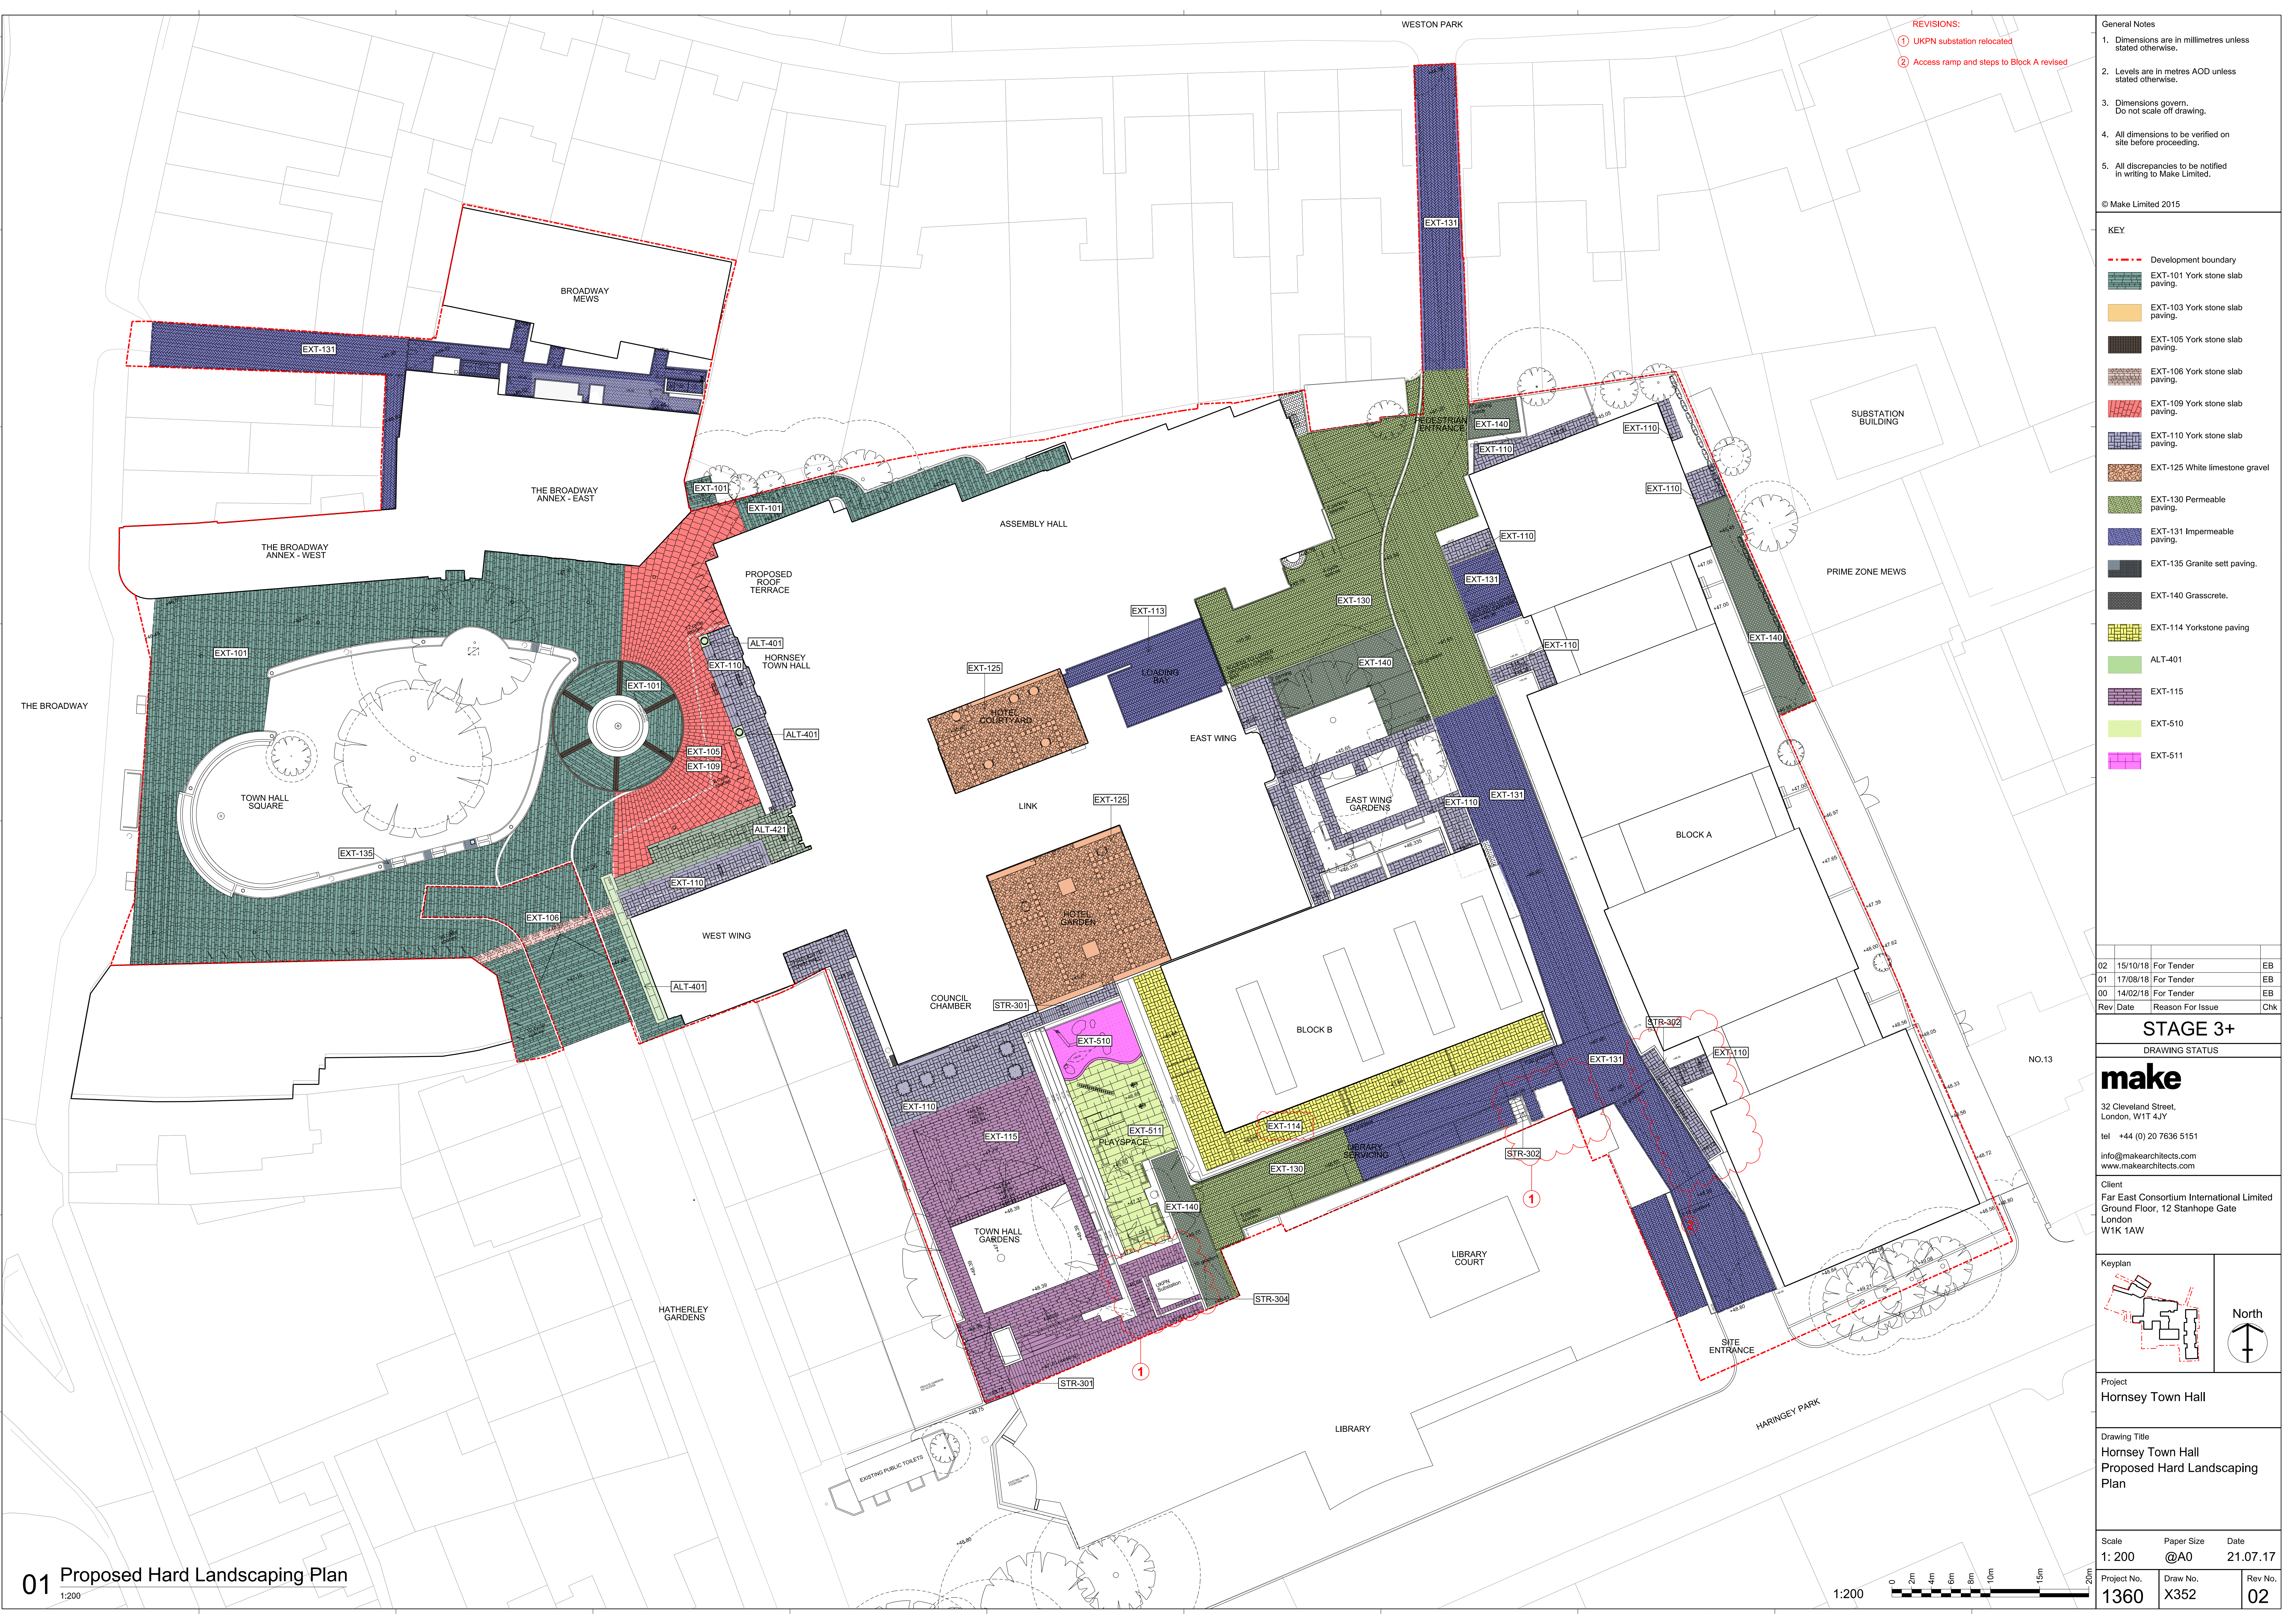

REVISIONS:
① UKPN substation relocated
② Access ramp and steps to Block A revised


- General Notes
1. Dimensions are in millimetres unless stated otherwise.
 2. Levels are in metres AOD unless stated otherwise.
 3. Dimensions govern. Do not scale off drawing.
 4. All dimensions to be verified on site before proceeding.
 5. All discrepancies to be notified in writing to Make Limited.
- © Make Limited 2015

- KEY
- Development boundary
 - EXT-101 York stone slab paving.
 - EXT-103 York stone slab paving.
 - EXT-105 York stone slab paving.
 - EXT-106 York stone slab paving.
 - EXT-109 York stone slab paving.
 - EXT-110 York stone slab paving.
 - EXT-125 White limestone gravel
 - EXT-130 Permeable paving.
 - EXT-131 Impermeable paving.
 - EXT-135 Granite sett paving.
 - EXT-140 Grasscrete.
 - EXT-114 Yorkstone paving
 - ALT-401
 - EXT-115
 - EXT-510
 - EXT-511

02	15/10/18	For Tender	EB
01	17/08/18	For Tender	EB
00	14/02/18	For Tender	EB
Rev	Date	Reason For Issue	Chk

STAGE 3+
DRAWING STATUS

make
32 Cleveland Street,
London, W1T 4JY
tel +44 (0) 20 7636 5151
info@makearchitects.com
www.makearchitects.com
Client
Far East Consortium International Limited
Ground Floor, 12 Stanhope Gate
London
W1K 1AW

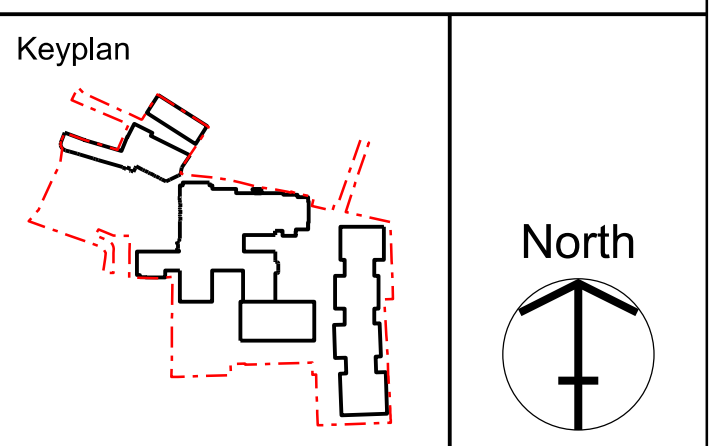

Project
Hornsey Town Hall
Drawing Title
**Hornsey Town Hall
Proposed Hard Landscaping
Plan**

Scale 1: 200	Paper Size @A0	Date 21.07.17
Project No. 1360	Draw No. X352	Rev No. 02