


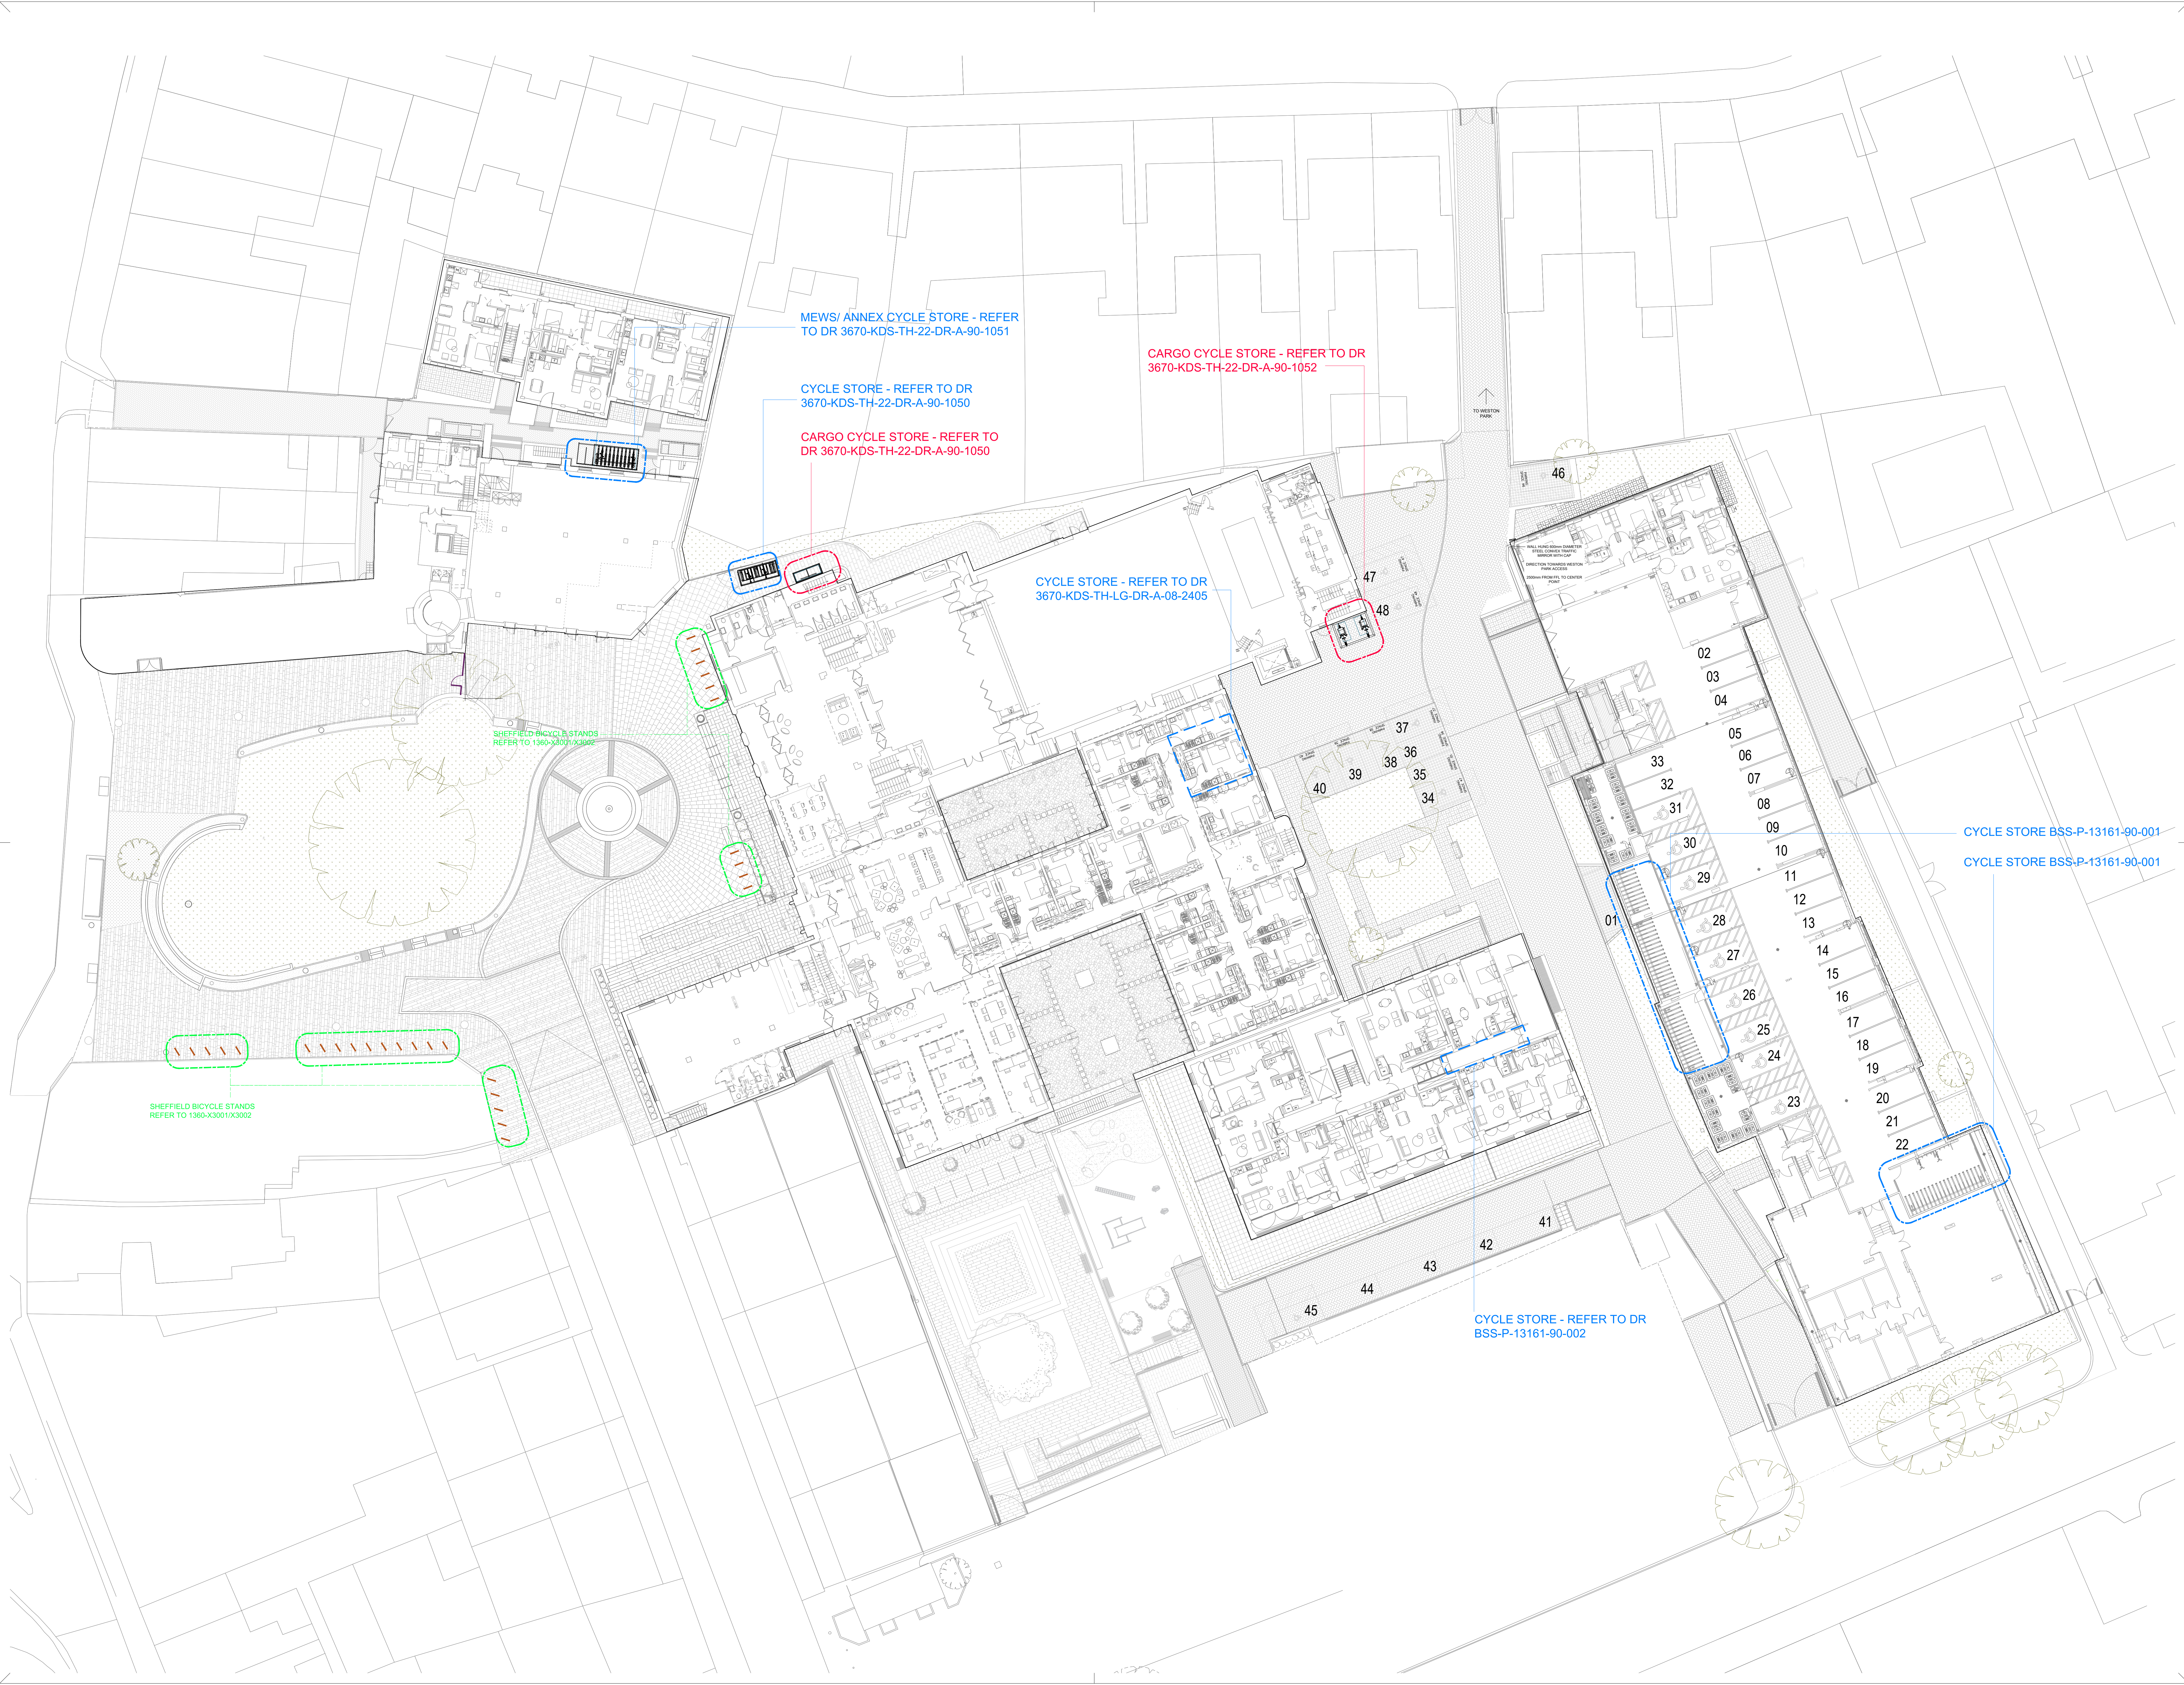

© Longlane Architects Ltd
No part of this drawing may be reproduced without written consent.
All contractors must visit site and be responsible for taking and checking all dimensions relating to this work.
Do not scale from this drawing.

REVISION NOTES
A 16.03.23 WB FIRST ISSUE FOR INFORMATION
B 30.01.2025 PS BICYCLES STORE LOCATIONS HIGHLIGHTED AND LABELLED

KEY:

- BICYCLE STANDS
- CARGO CYCLE STORE
- SHORT STAY PUBLIC

ARMORE CONSTRUCTION LTD
6 WHARF STUDIOS,
LONDON, N1 7ER
TEL: 0208-344 0300
www.armoregroup.co.uk

Longlane Architects
5 Turner Street
London, EC2 3LE
office@longlanearchitects.co.uk

PLANNING

PROJECT
HORNSEY TOWN HALL

DRAWING TITLE
CYCLE STORE LOCATION PLAN

SCALE
1:20 @ A0

DATE DRAWN BY
16.03.23

WB

3670-KDS-TH-ZZ-A-90-0100

B