


RF10 - Flat Roof

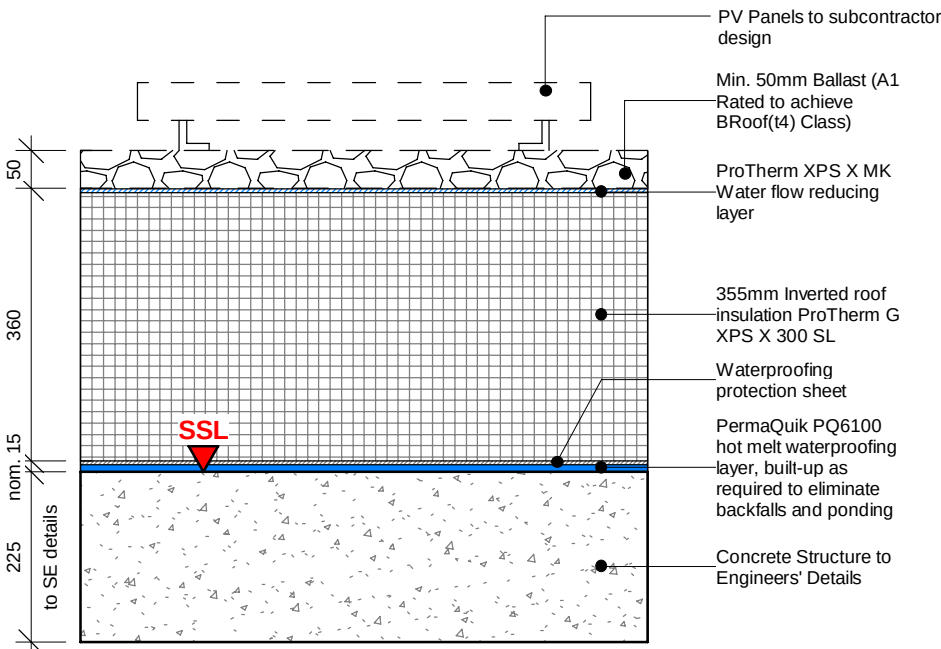


Target U-value

Target u-value 0.08 W/m²K

Resistance to Fire Reaction to Fire

REI 120 B Roof(t4)

RF20 - Biodiverse Blue Roof

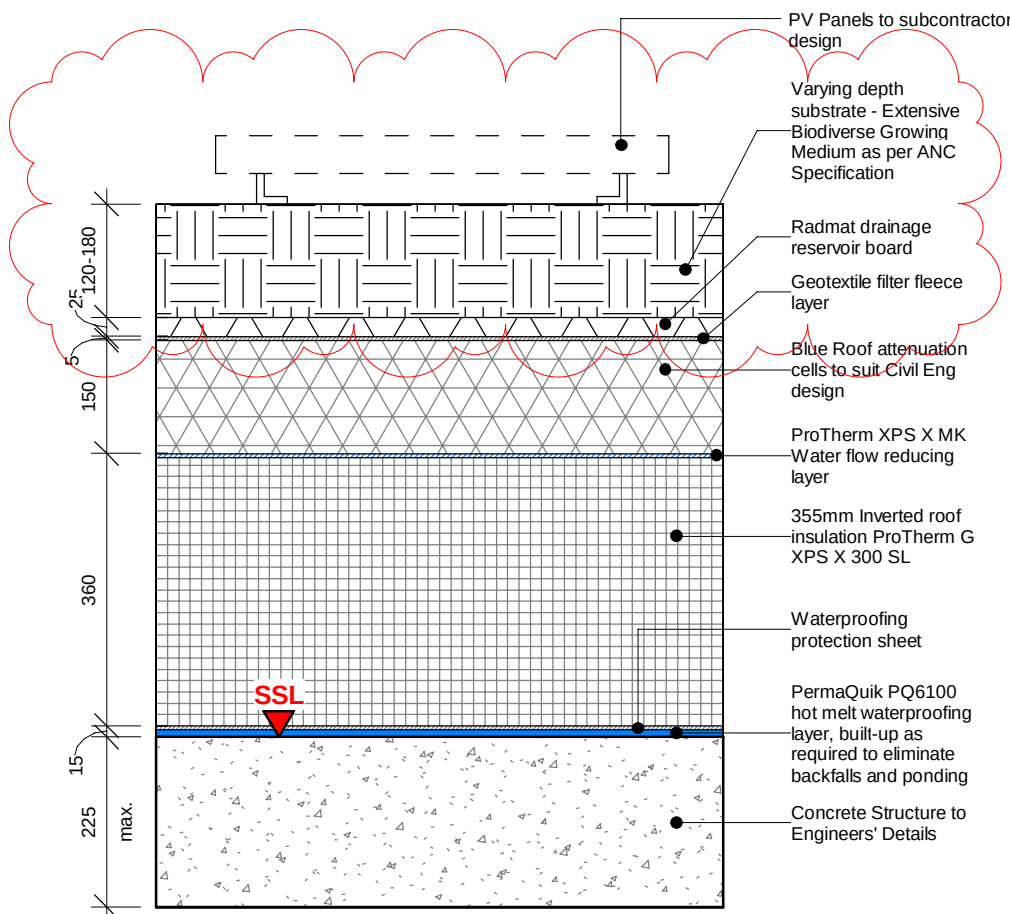


Target U-value

Target u-value 0.08 W/m²K

Resistance to Fire Reaction to Fire

REI 120 B Roof(t4)

RF30 - Blue Roof

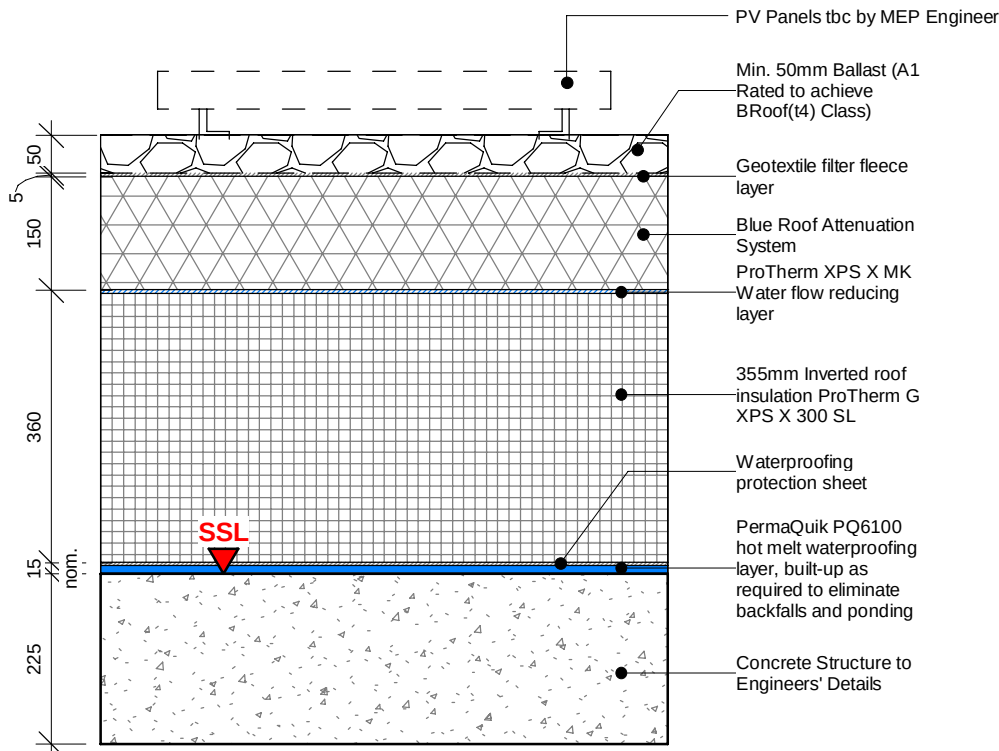


Target U-value

Target u-value 0.08 W/m²K

Resistance to Fire Reaction to Fire

REI 120 B Roof(t4)


RF40 - Podium Blue Roof

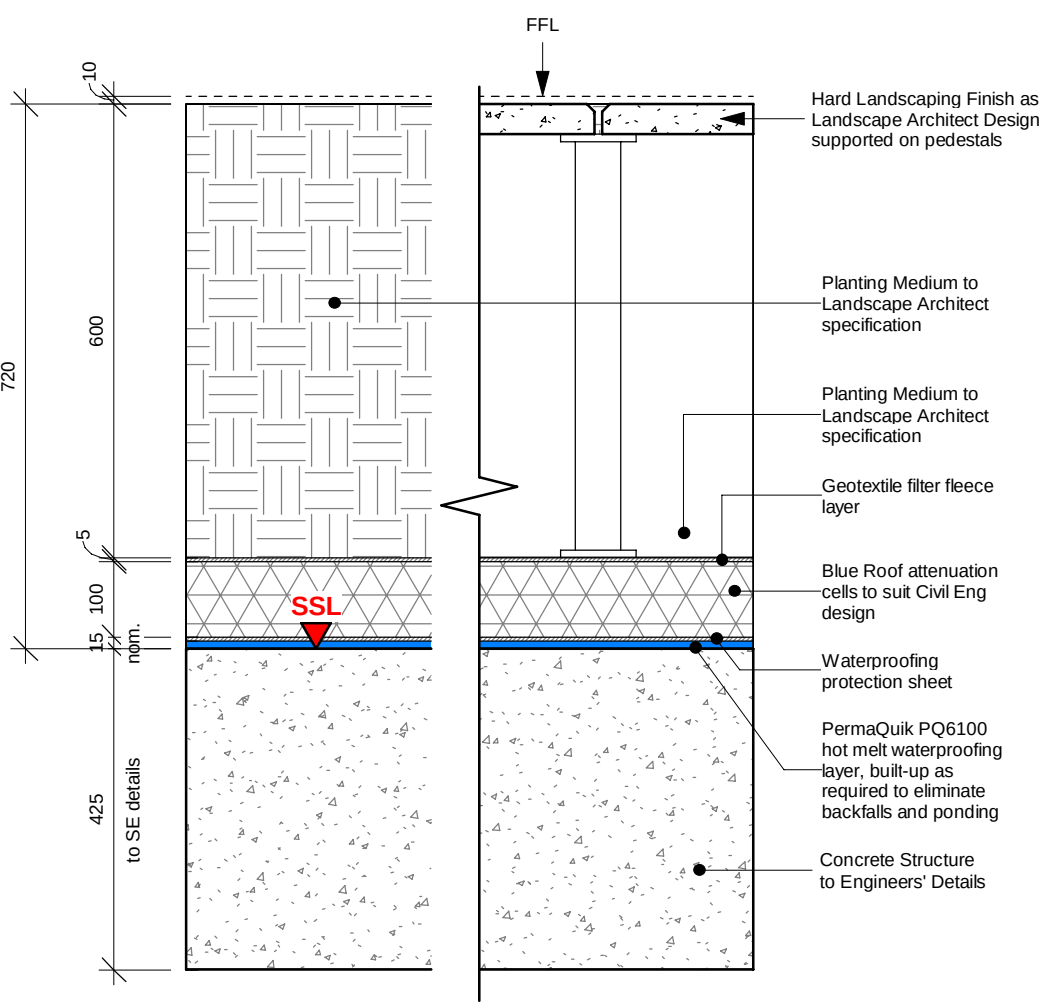

U-value

N/A


RF41 - Podium without attenuation (C2 Podium Ramp)

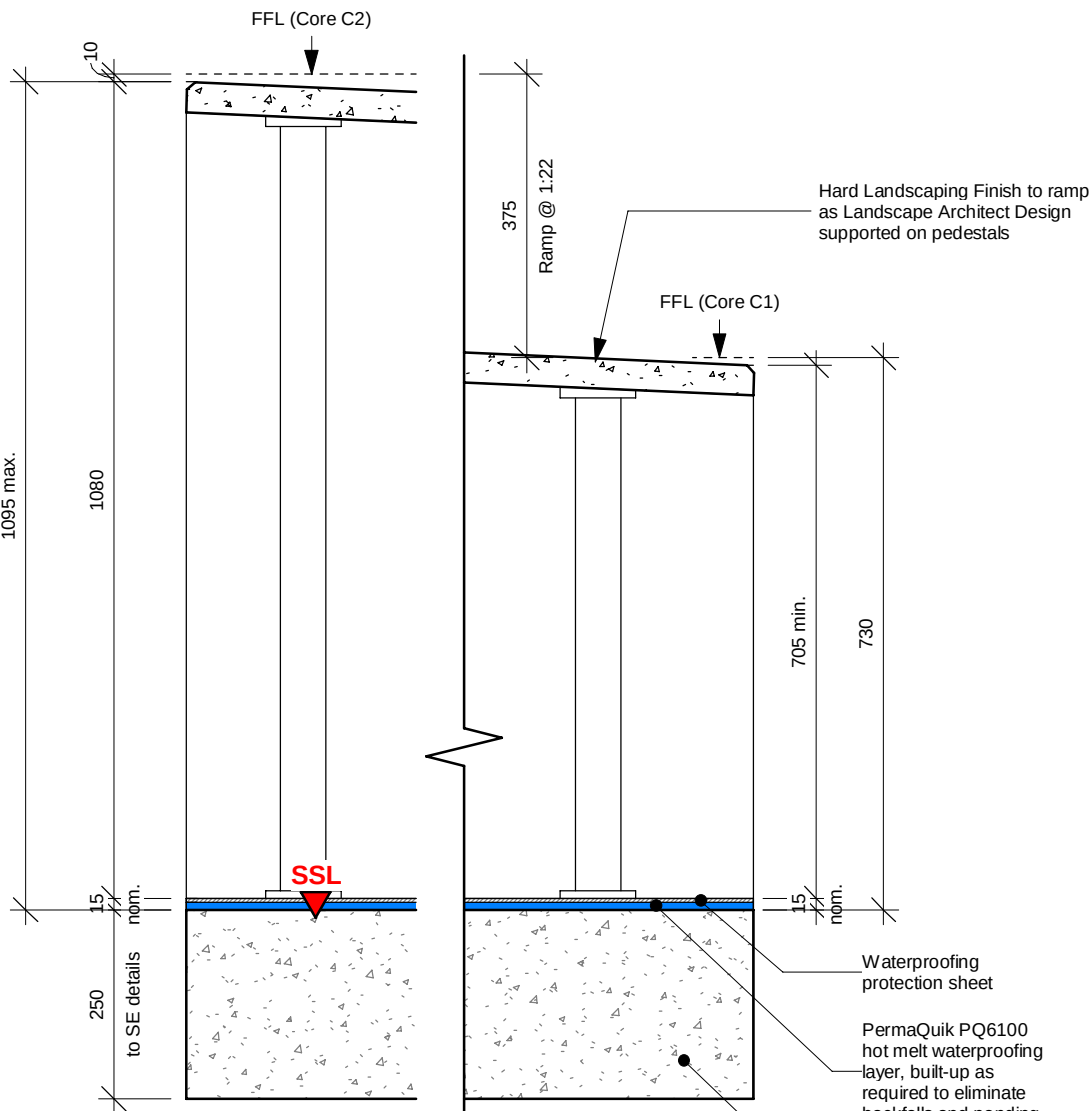

U-value

N/A


RF45 - Podium Terrace (without insulation)

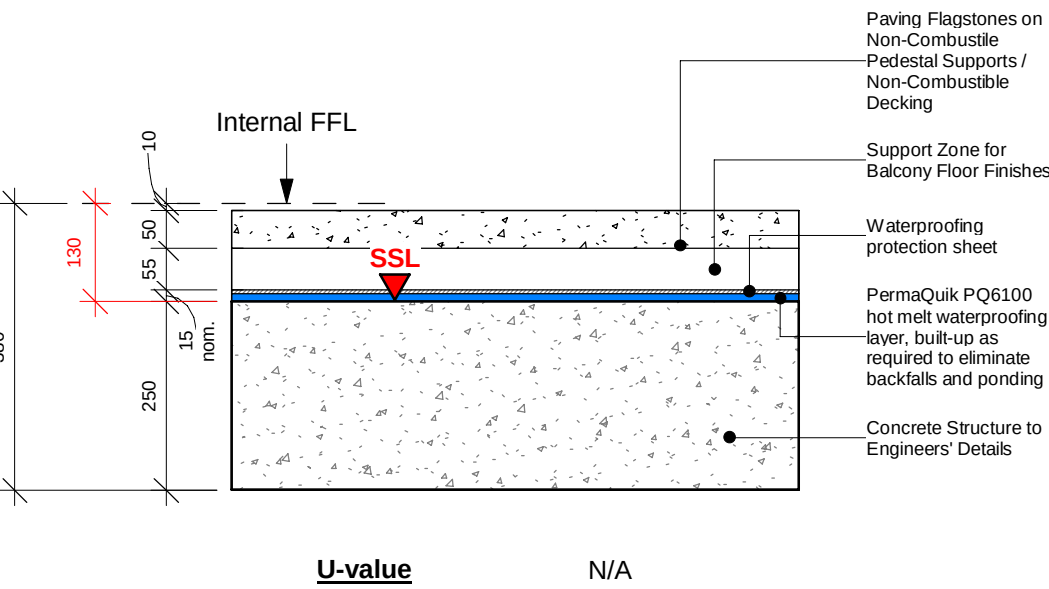

U-value

N/A


RF46 - Podium Terrace (with inverted roof insulation)

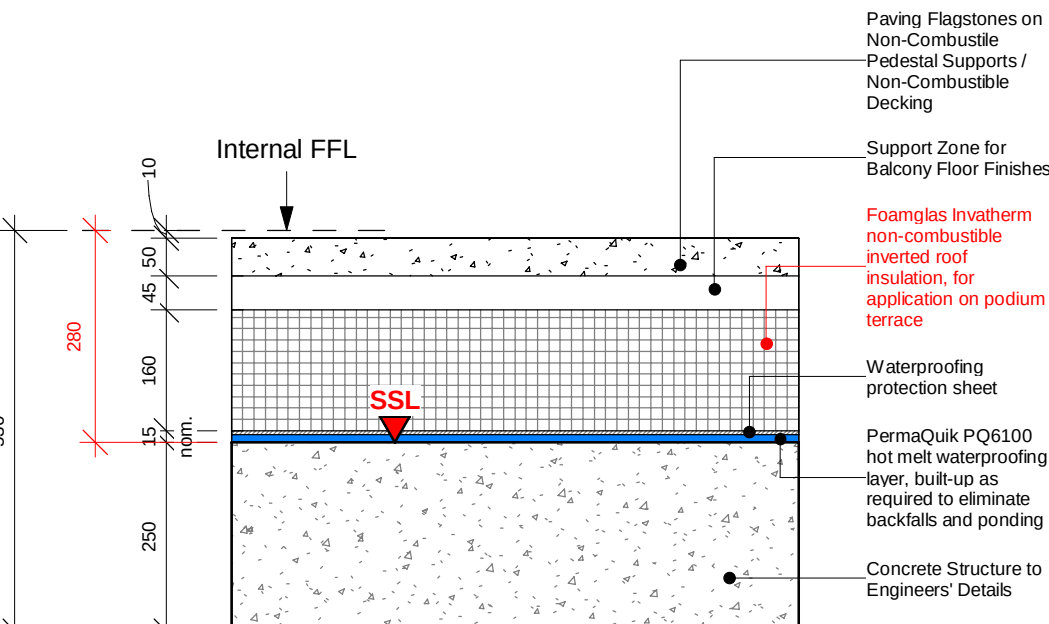

U-value

TBC


RF50 - Mansard Roof

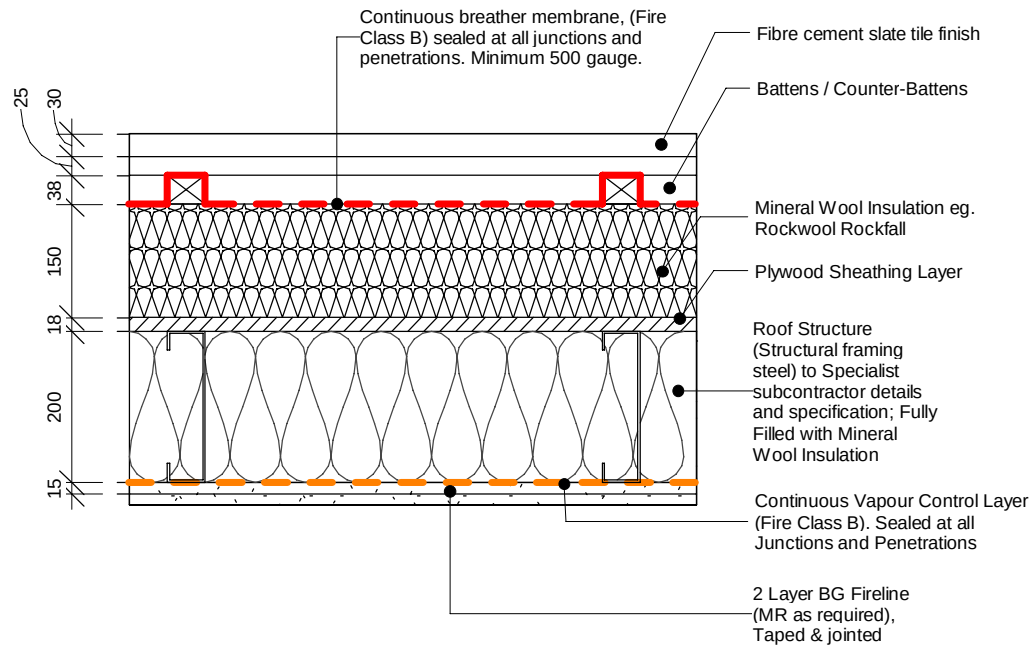

U-value

Target 0.12 W/m²K

RF60 - Lift Overrun/ Smoke Shaft Lid

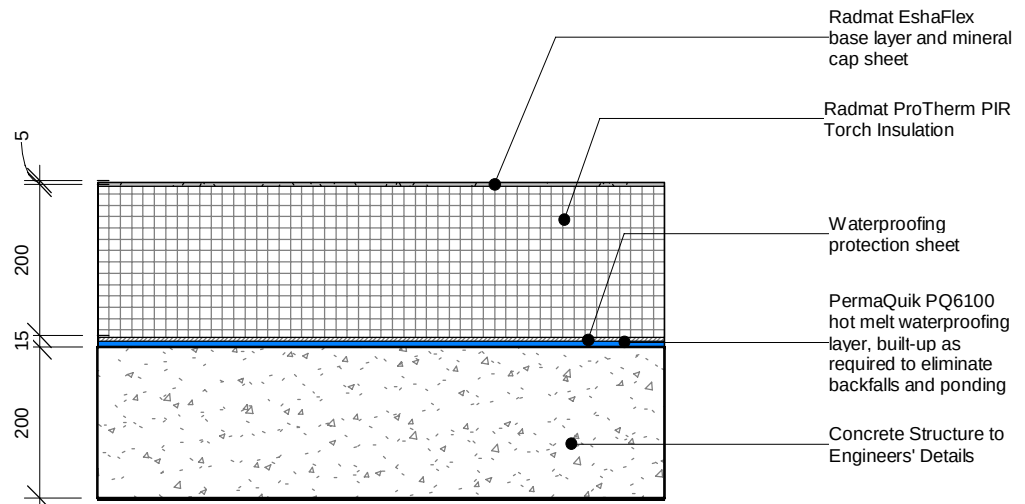

U-value

Target 0.12 W/m²K

Notes

1. Do not scale this drawing.
2. All dimensions must be checked on site and any discrepancies verified with the architect.
3. Unless shown otherwise, all dimensions are to structural surfaces.
4. Drawing to be read with all other issued information. Any discrepancies to be brought to the attention of the architect.
5. This drawing is the copyright of Levitt Bernstein and may not be copied, altered or reproduced in any form, or passed to a third party without license or written consent.
6. This document is prepared for the sole use of Formation D&B and no liability to any other persons is accepted by Levitt Bernstein. Levitt Bernstein accepts no liability for use of this drawing by parties other than the party for whom it was prepared or for purposes other than those for which it was prepared.

This is not a construction drawing, it is unsuitable for the purpose of construction and must on no account be used as such.

C5	17/02/25	RF20 Substrate depth amended	SA/SG
C4	04/06/24	Mansard roof updates	SG/OB
C3	29/05/24	Roof Updates	SG/OB
C2	19/04/24	Updates to Radmat comments	SG/OB
C1	06/03/24	Roof updates	RG/OB
P1	20/07/23	First Issue	SG/OB
Rev	Date	Description	Drawn / Checked

Project name

Ashley Road Depot
Tottenham Hale

Drawing number 3742B - LB - XX - XX - D - A - 453000

Roof Types
Stage 4

Scale 1 : 10 @ A1

Client Formation D&B

London
Thane Studios
2-4 Thane Villas
London N7 7PA
+44 (0)20 7275 7676
Manchester
Bonded Warehouse
18 Lower Byron Street
Manchester M3 4AP
+44 (0)161 669 8740

Levitt Bernstein
levittbernstein.co.uk