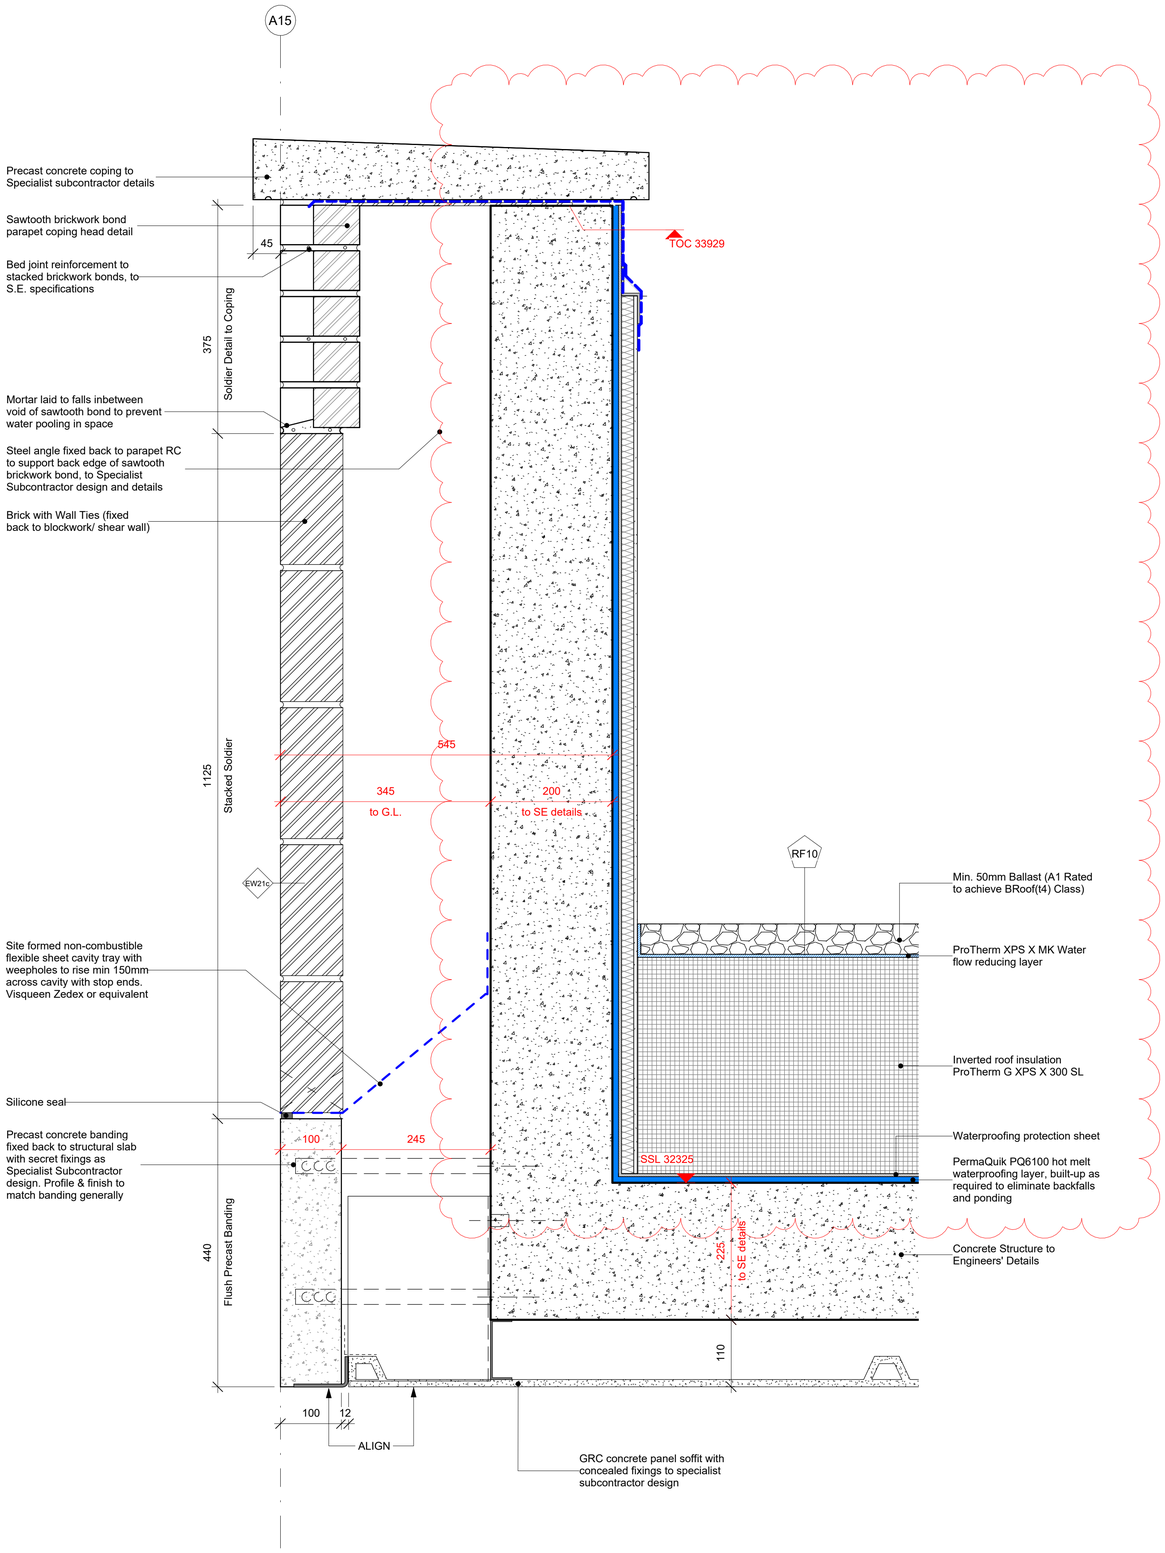


1 | Parapet Soldier Banding with Sawtooth Coping - Above Inset Balcony

1 : 5

Notes

1. Do not scale this drawing.
2. All dimensions must be checked on site and any discrepancies verified with the architect.
3. Unless shown otherwise, all dimensions are to structural surfaces.
4. Drawing to be read with all other issued information. Any discrepancies to be brought to the attention of the architect.
5. This drawing is the copyright of Levitt Bernstein and may not be copied, altered or reproduced in any form, or passed to a third party without license or written consent.
6. This document is prepared for the sole use of Formation D&B and no liability to any other persons is accepted by Levitt Bernstein. Levitt Bernstein accepts no liability for use of this drawing by parties other than the party for whom it was prepared or for purposes other than those for which it was prepared.

Rev	Date	Description	Drawn / Checked
C2	06/03/24	Roof updates	RG/OB
C1	16/11/23	Construction Issue	SG/OB

Project name

Ashley Road Depot

Tottenham Hale

Drawing number — Rev

3742B - LB - ZZ - ZZ - D - A - 711013 — **C2**

Drawing

Parapet Details - Over A4 Inset Balcony

Purpose of issue

Stage 4

Scale — Date

1 : 5 @ A1 — 16/11/23

Client

Formation D&B

London
Thane Studios
2-4 Thane Villas
London N7 7PA
+44 (0)20 7275 7676

Manchester
Bonded Warehouse
18 Lower Byrom Street
Manchester M3 4AP
+44 (0)161 669 8740

Levitt Bernstein
levittbernstein.co.uk

C:\Revit Local\3742B-Buildings-R23_oscar.bond.rvt