



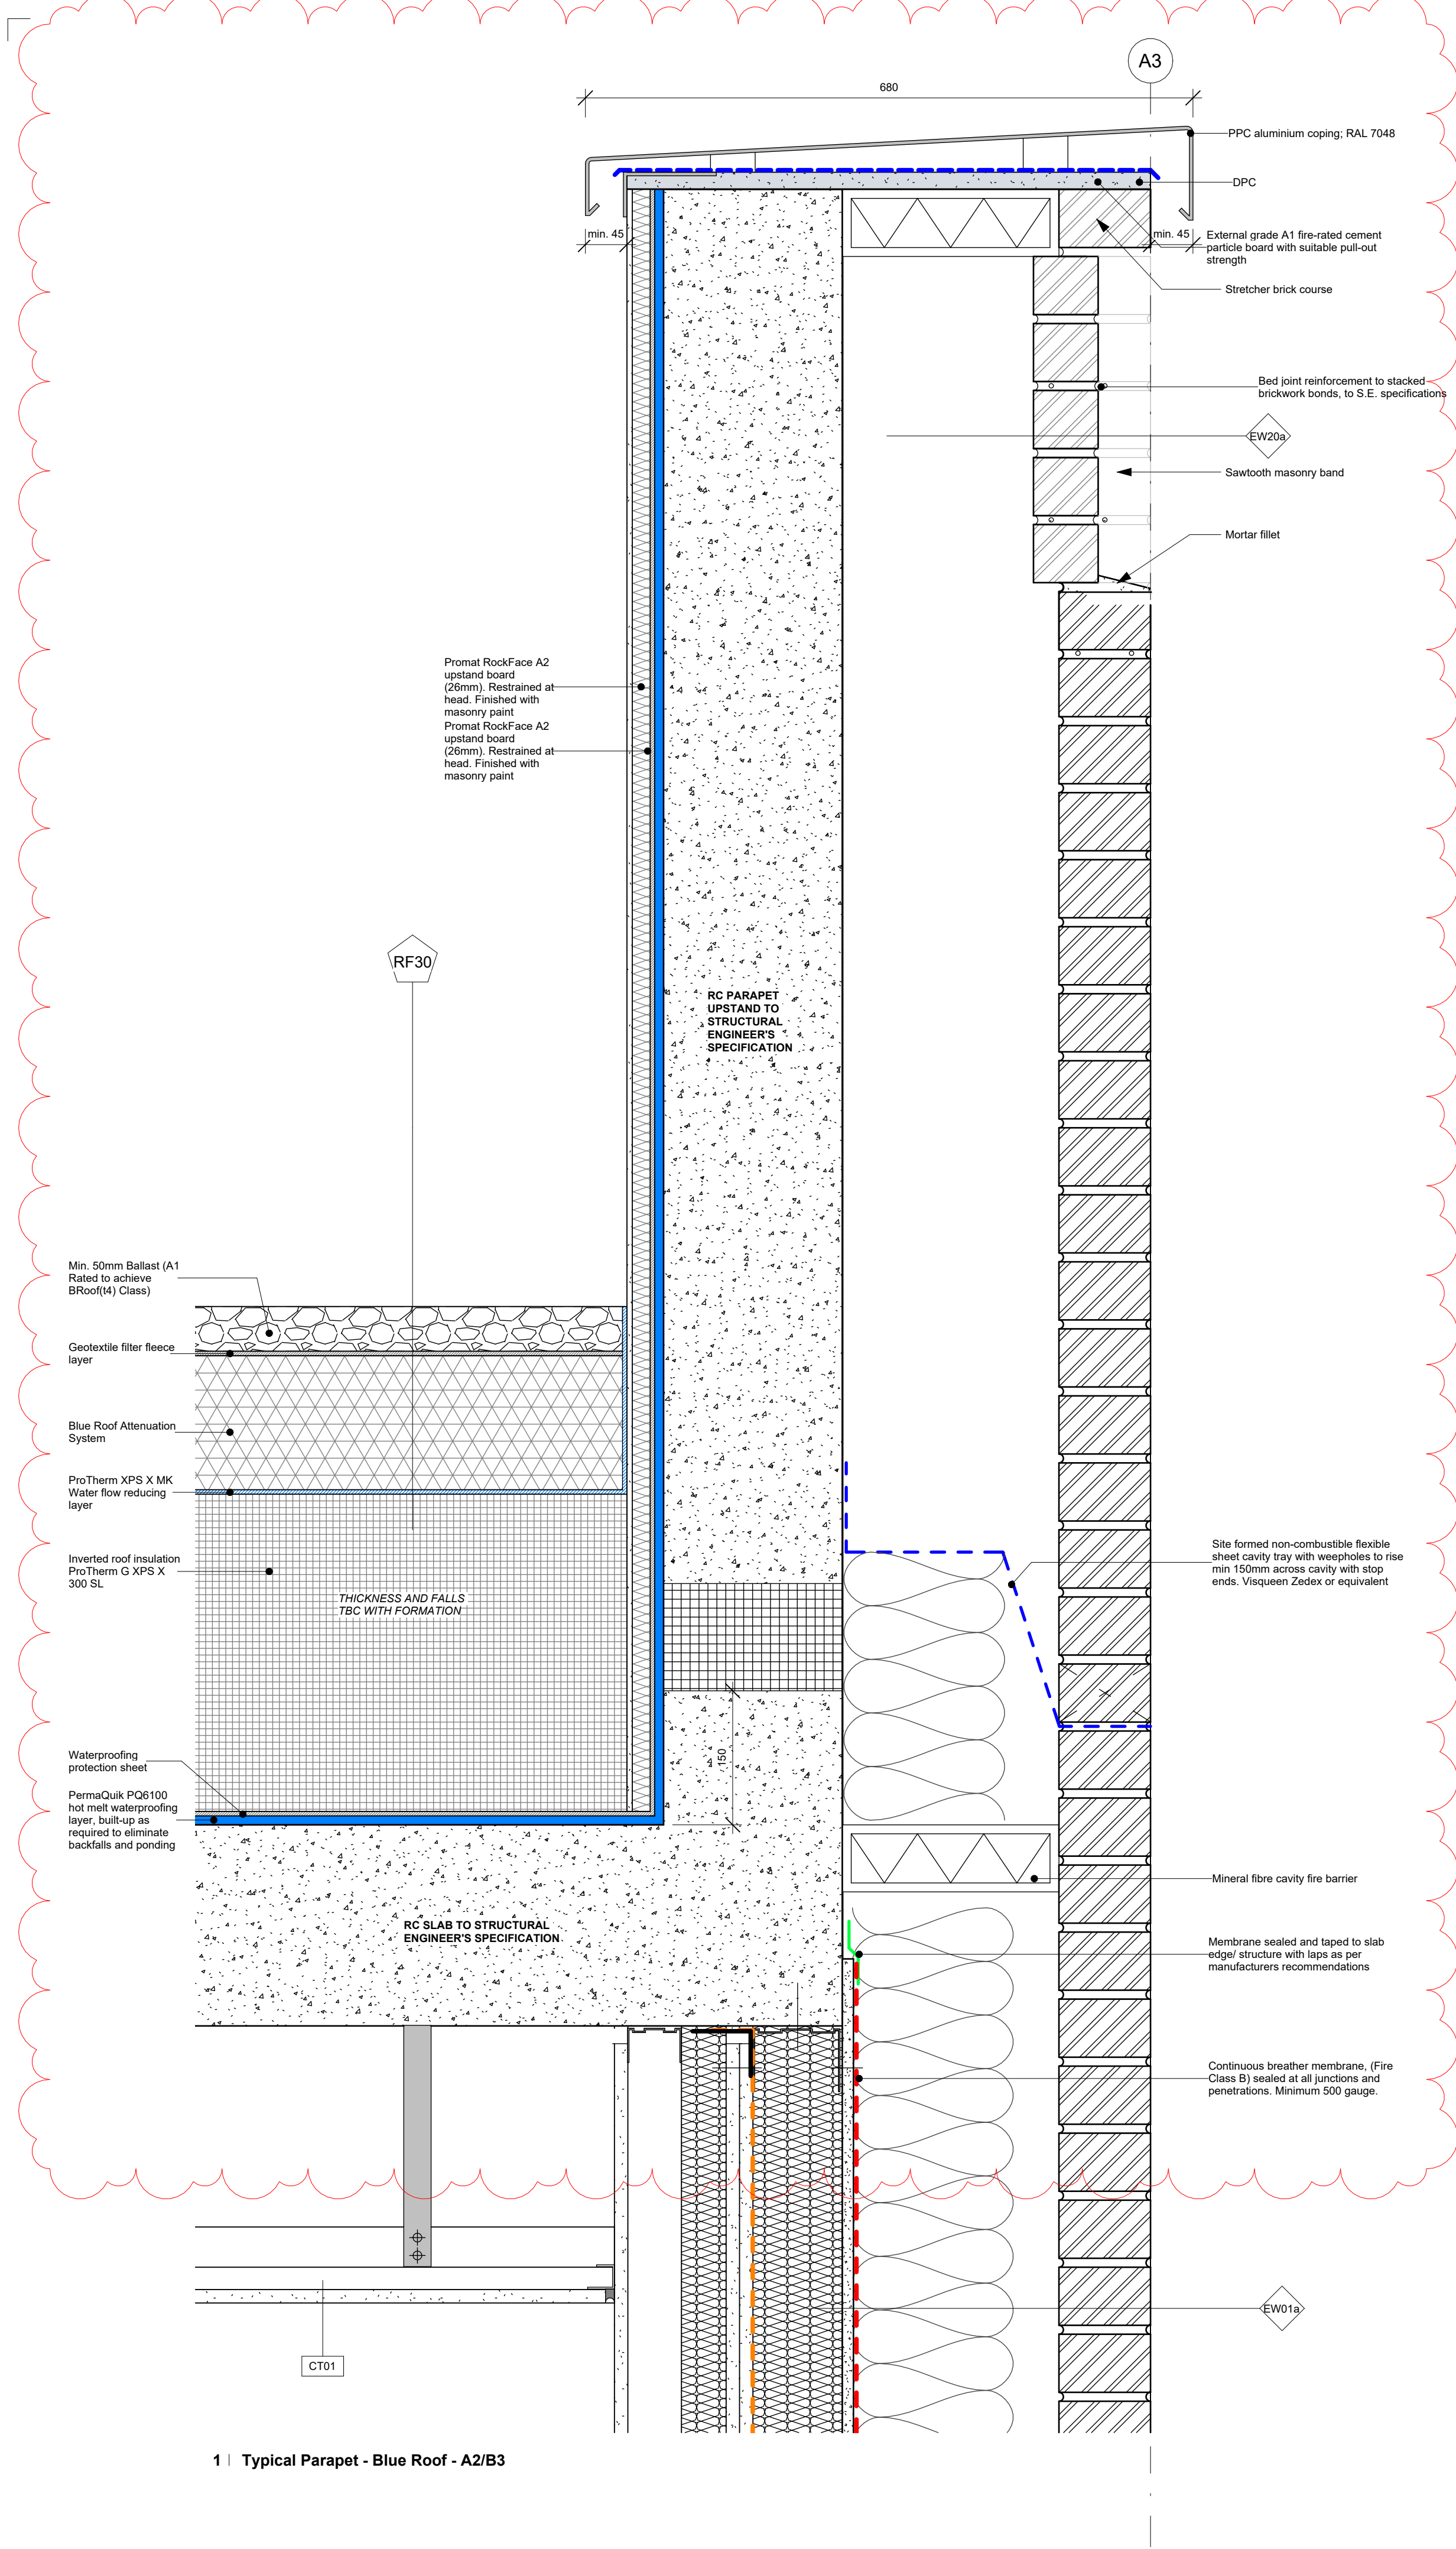

1 | Typical Parapet - Blue Roof - A2/B3

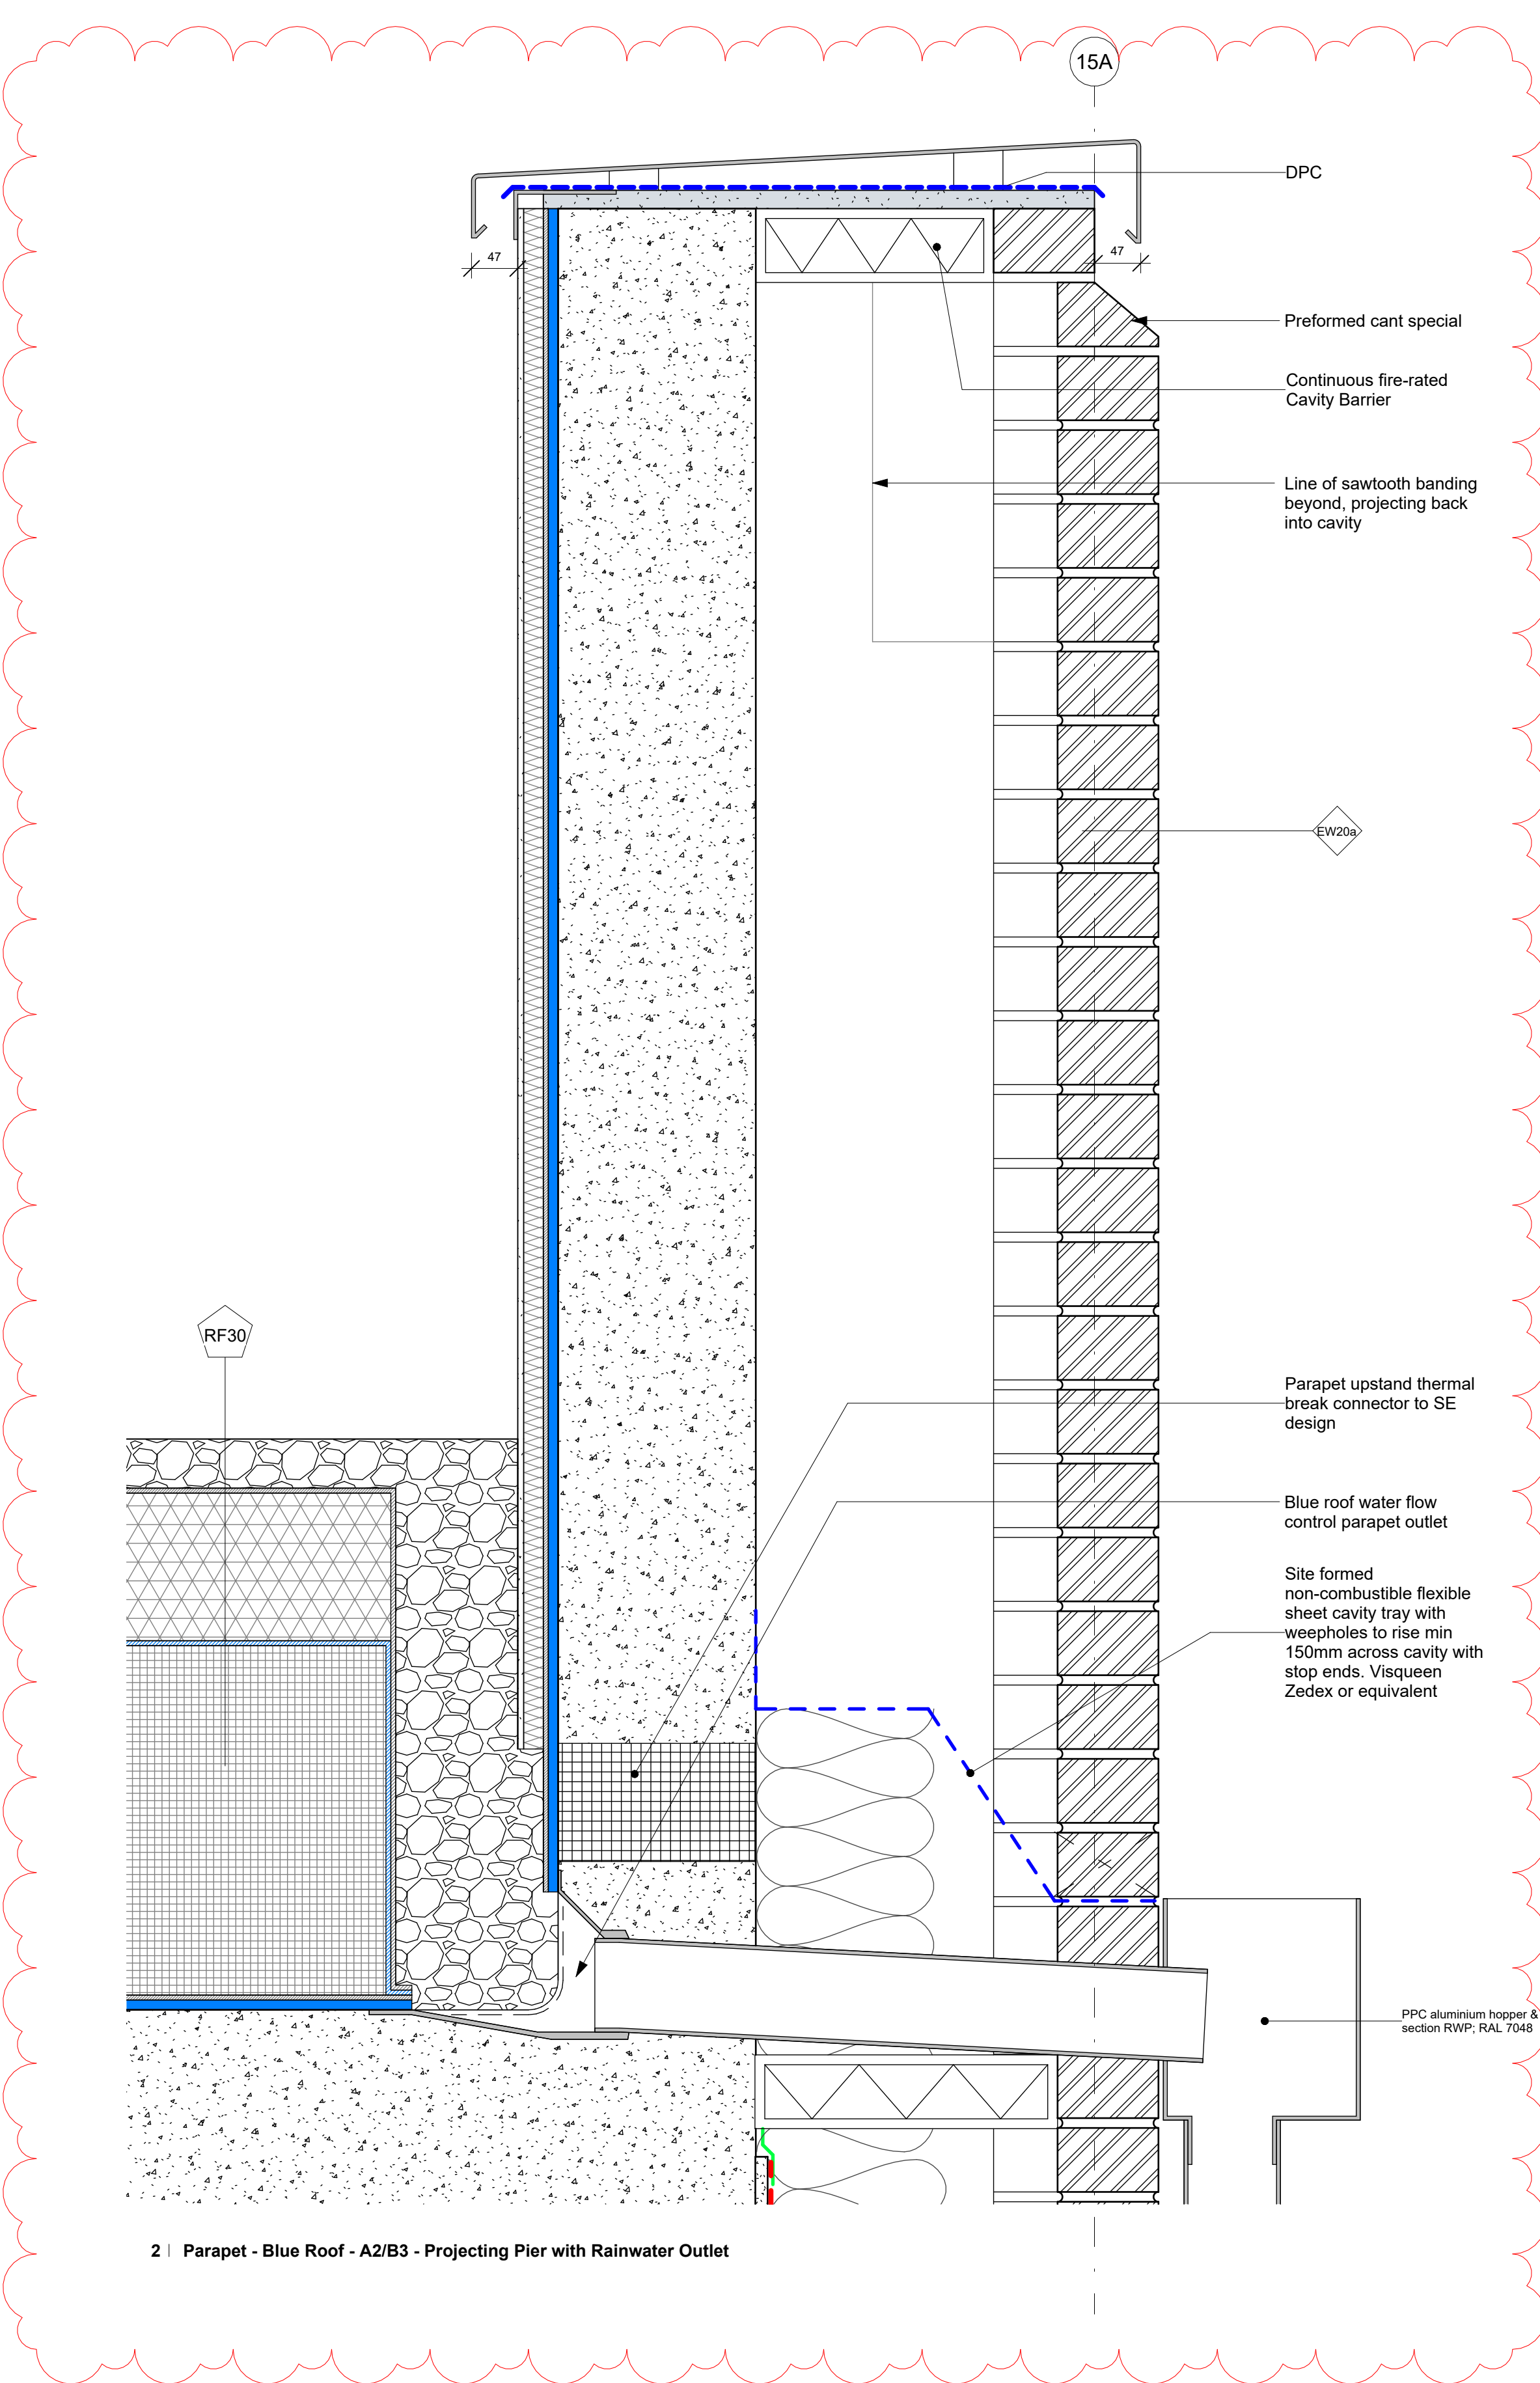

2 | Parapet - Blue Roof - A2/B3 - Projecting Pier with Rainwater Outlet

- Notes**
1. Do not scale this drawing.
 2. All dimensions must be checked on site and any discrepancies verified with the architect.
 3. Unless shown otherwise, all dimensions are to structural surfaces.
 4. Drawing to be read with all other issued information. Any discrepancies to be brought to the attention of the architect.
 5. This drawing is the copyright of Levitt Bernstein and may not be copied, altered or reproduced in any form, or passed to a third party without license or written consent.
 6. This document is prepared for the sole use of Formation D&B and no liability to any other persons is accepted by Levitt Bernstein. Levitt Bernstein accepts no liability for use of this drawing by parties other than the party for whom it was prepared or for purposes other than those for which it was prepared.

C2	06/03/24	Roof updates	RG/OB
C1	13/02/24	Block A Additional Details	RG/OB
Rev	Date	Description	Drawn / Checked

Project name

Ashley Road Depot
Tottenham Hale

Drawing number Rev

3742B - LB - ZZ - ZZ - D - A - 711014 **C2**

Drawing

Parapet Details - A2 B3 Blue Roof

Purpose of issue
Stage 4

Scale Date
1 : 5 @ A1 16/11/23

Client
Formation D&B

London
Thane Studios
2-4 Thane Villas
London N7 7PA
+44 (0)20 7275 7676
Manchester
Bonded Warehouse
18 Lower Byron Street
Manchester M3 4AP
+44 (0)161 669 6740

Levitt Bernstein
levittbernstein.co.uk