
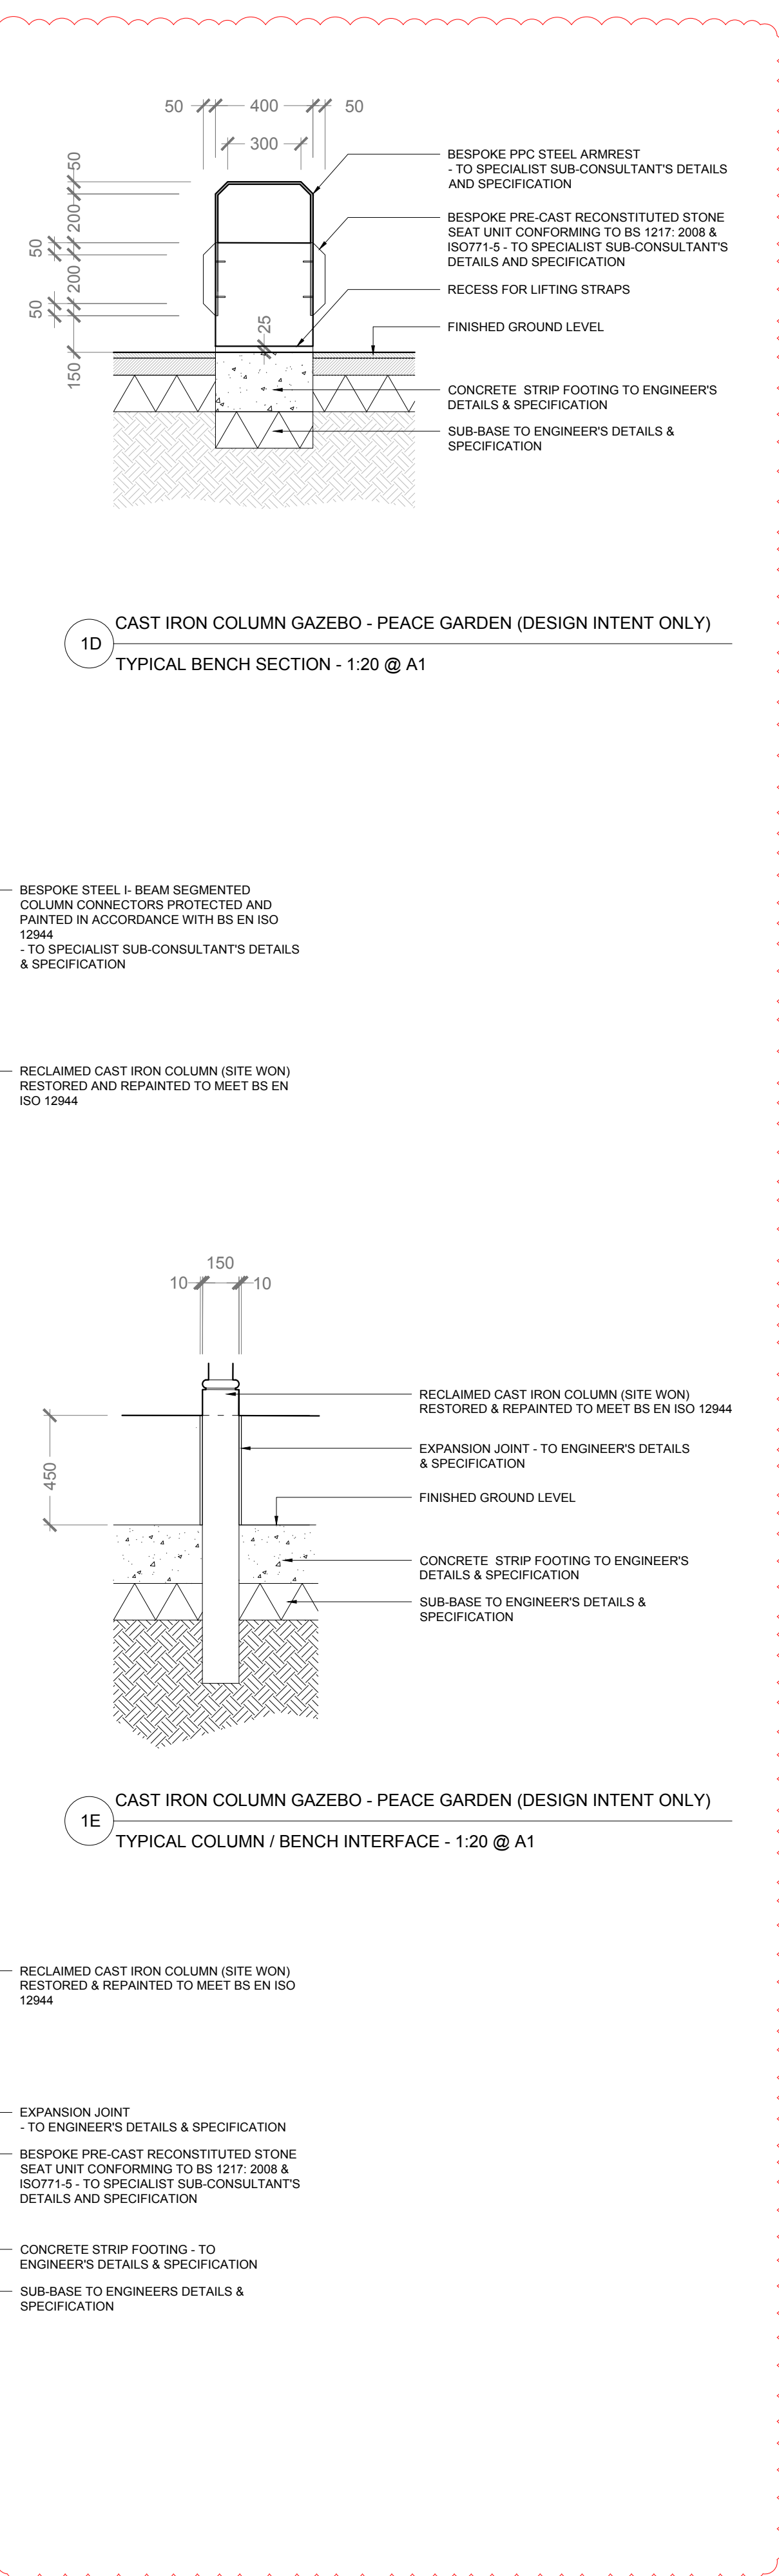
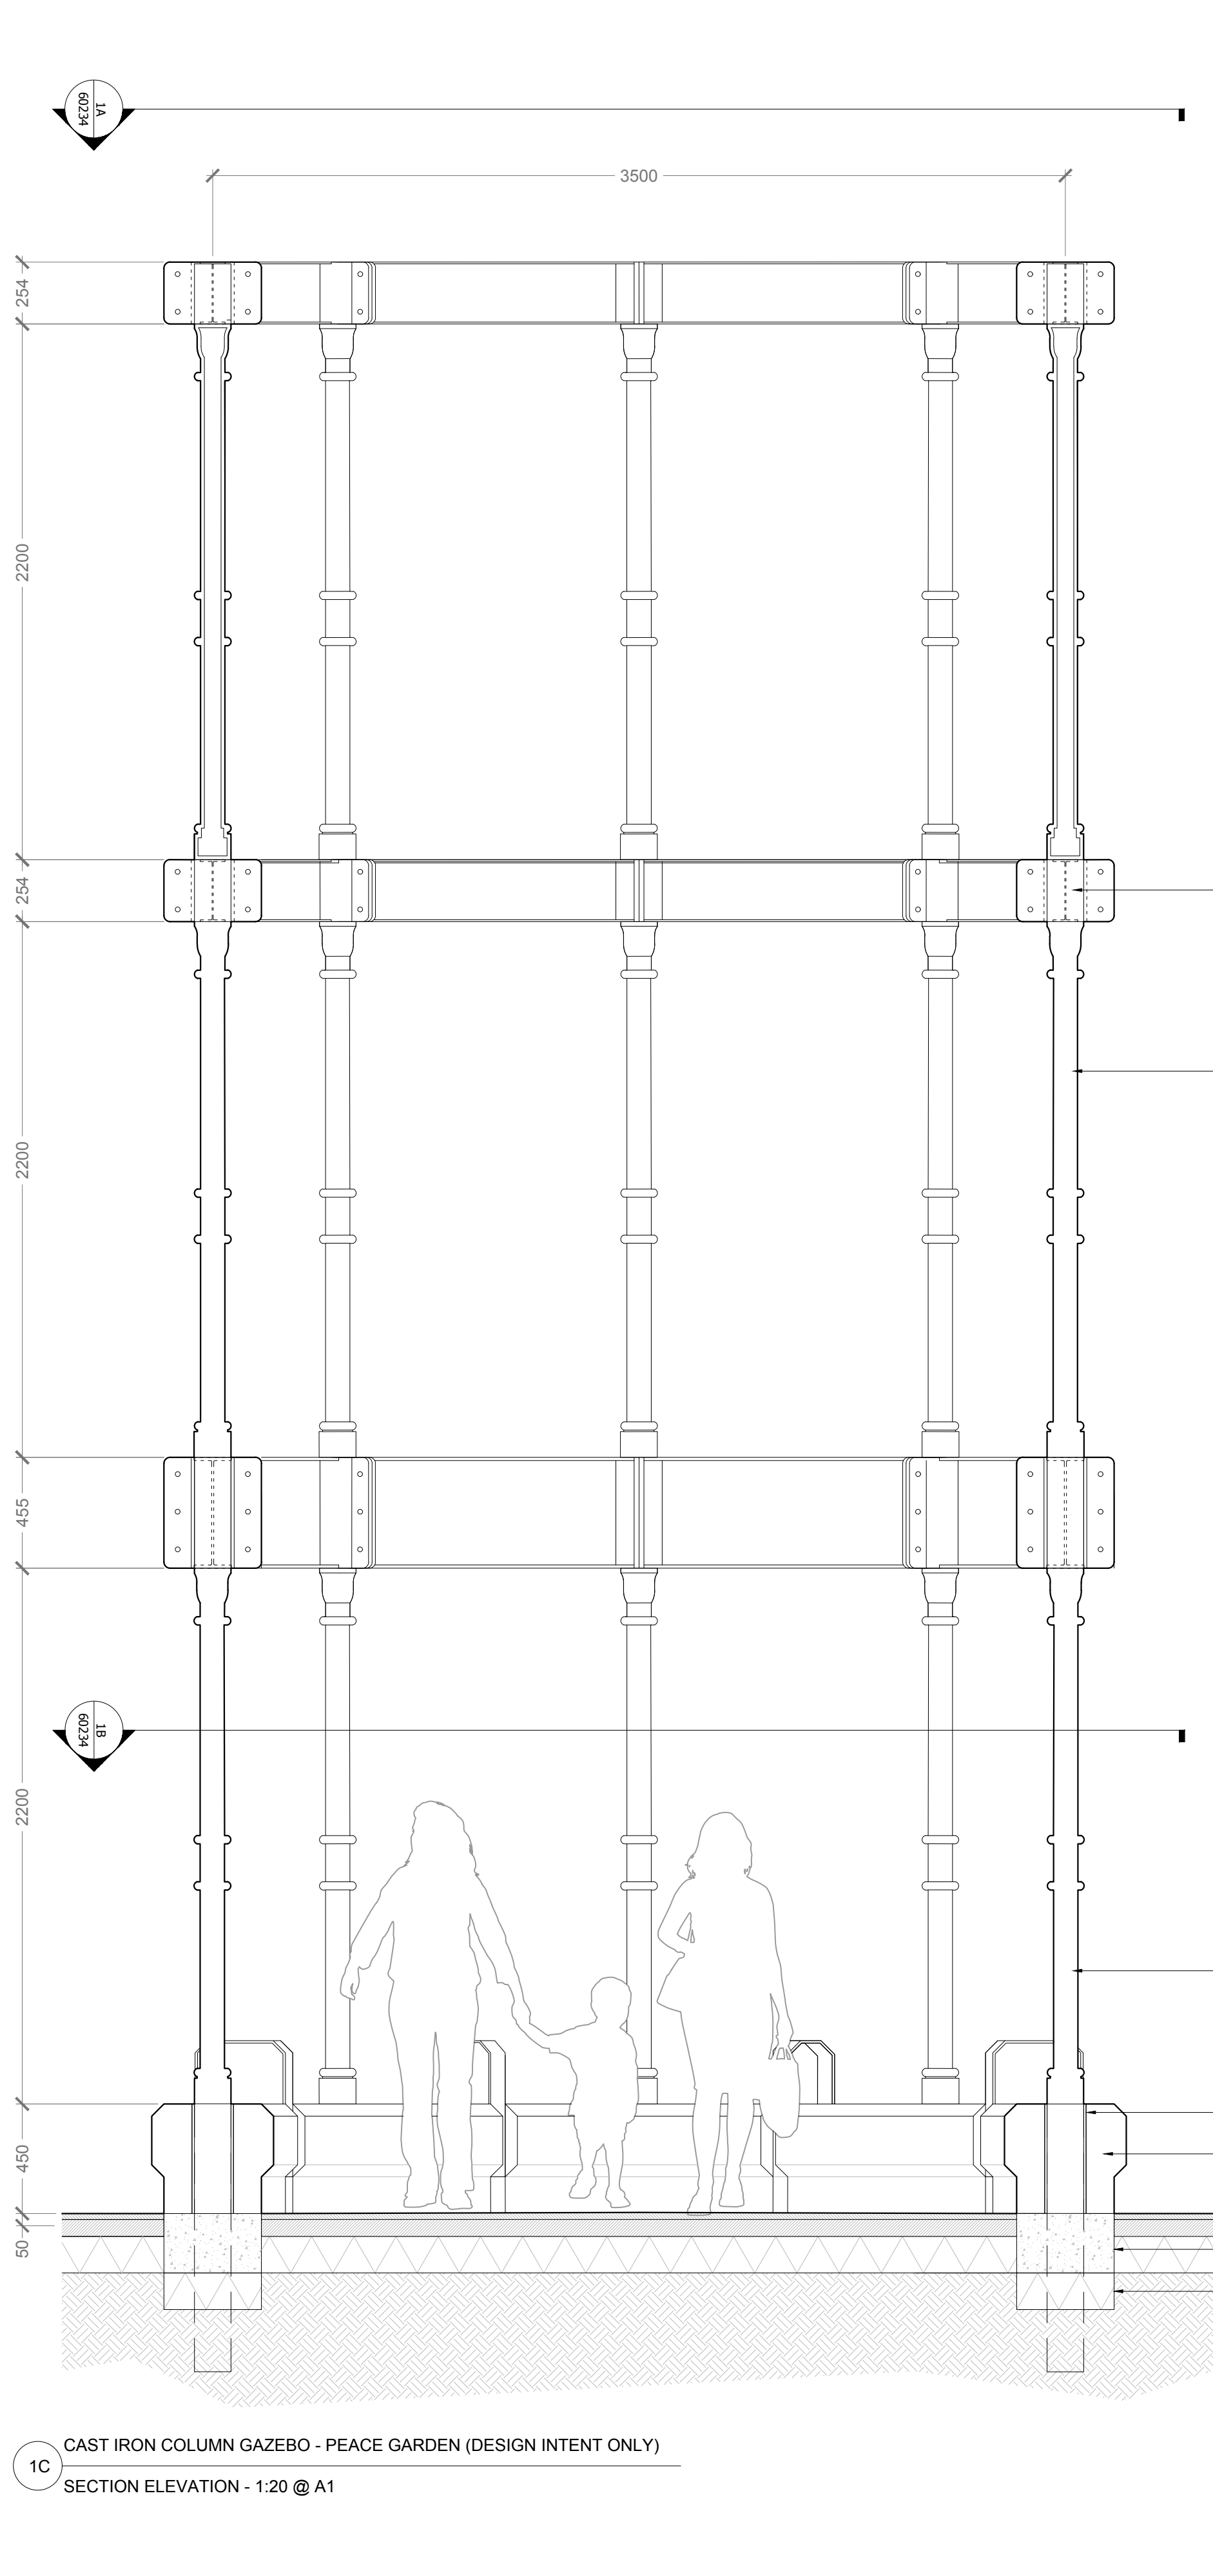


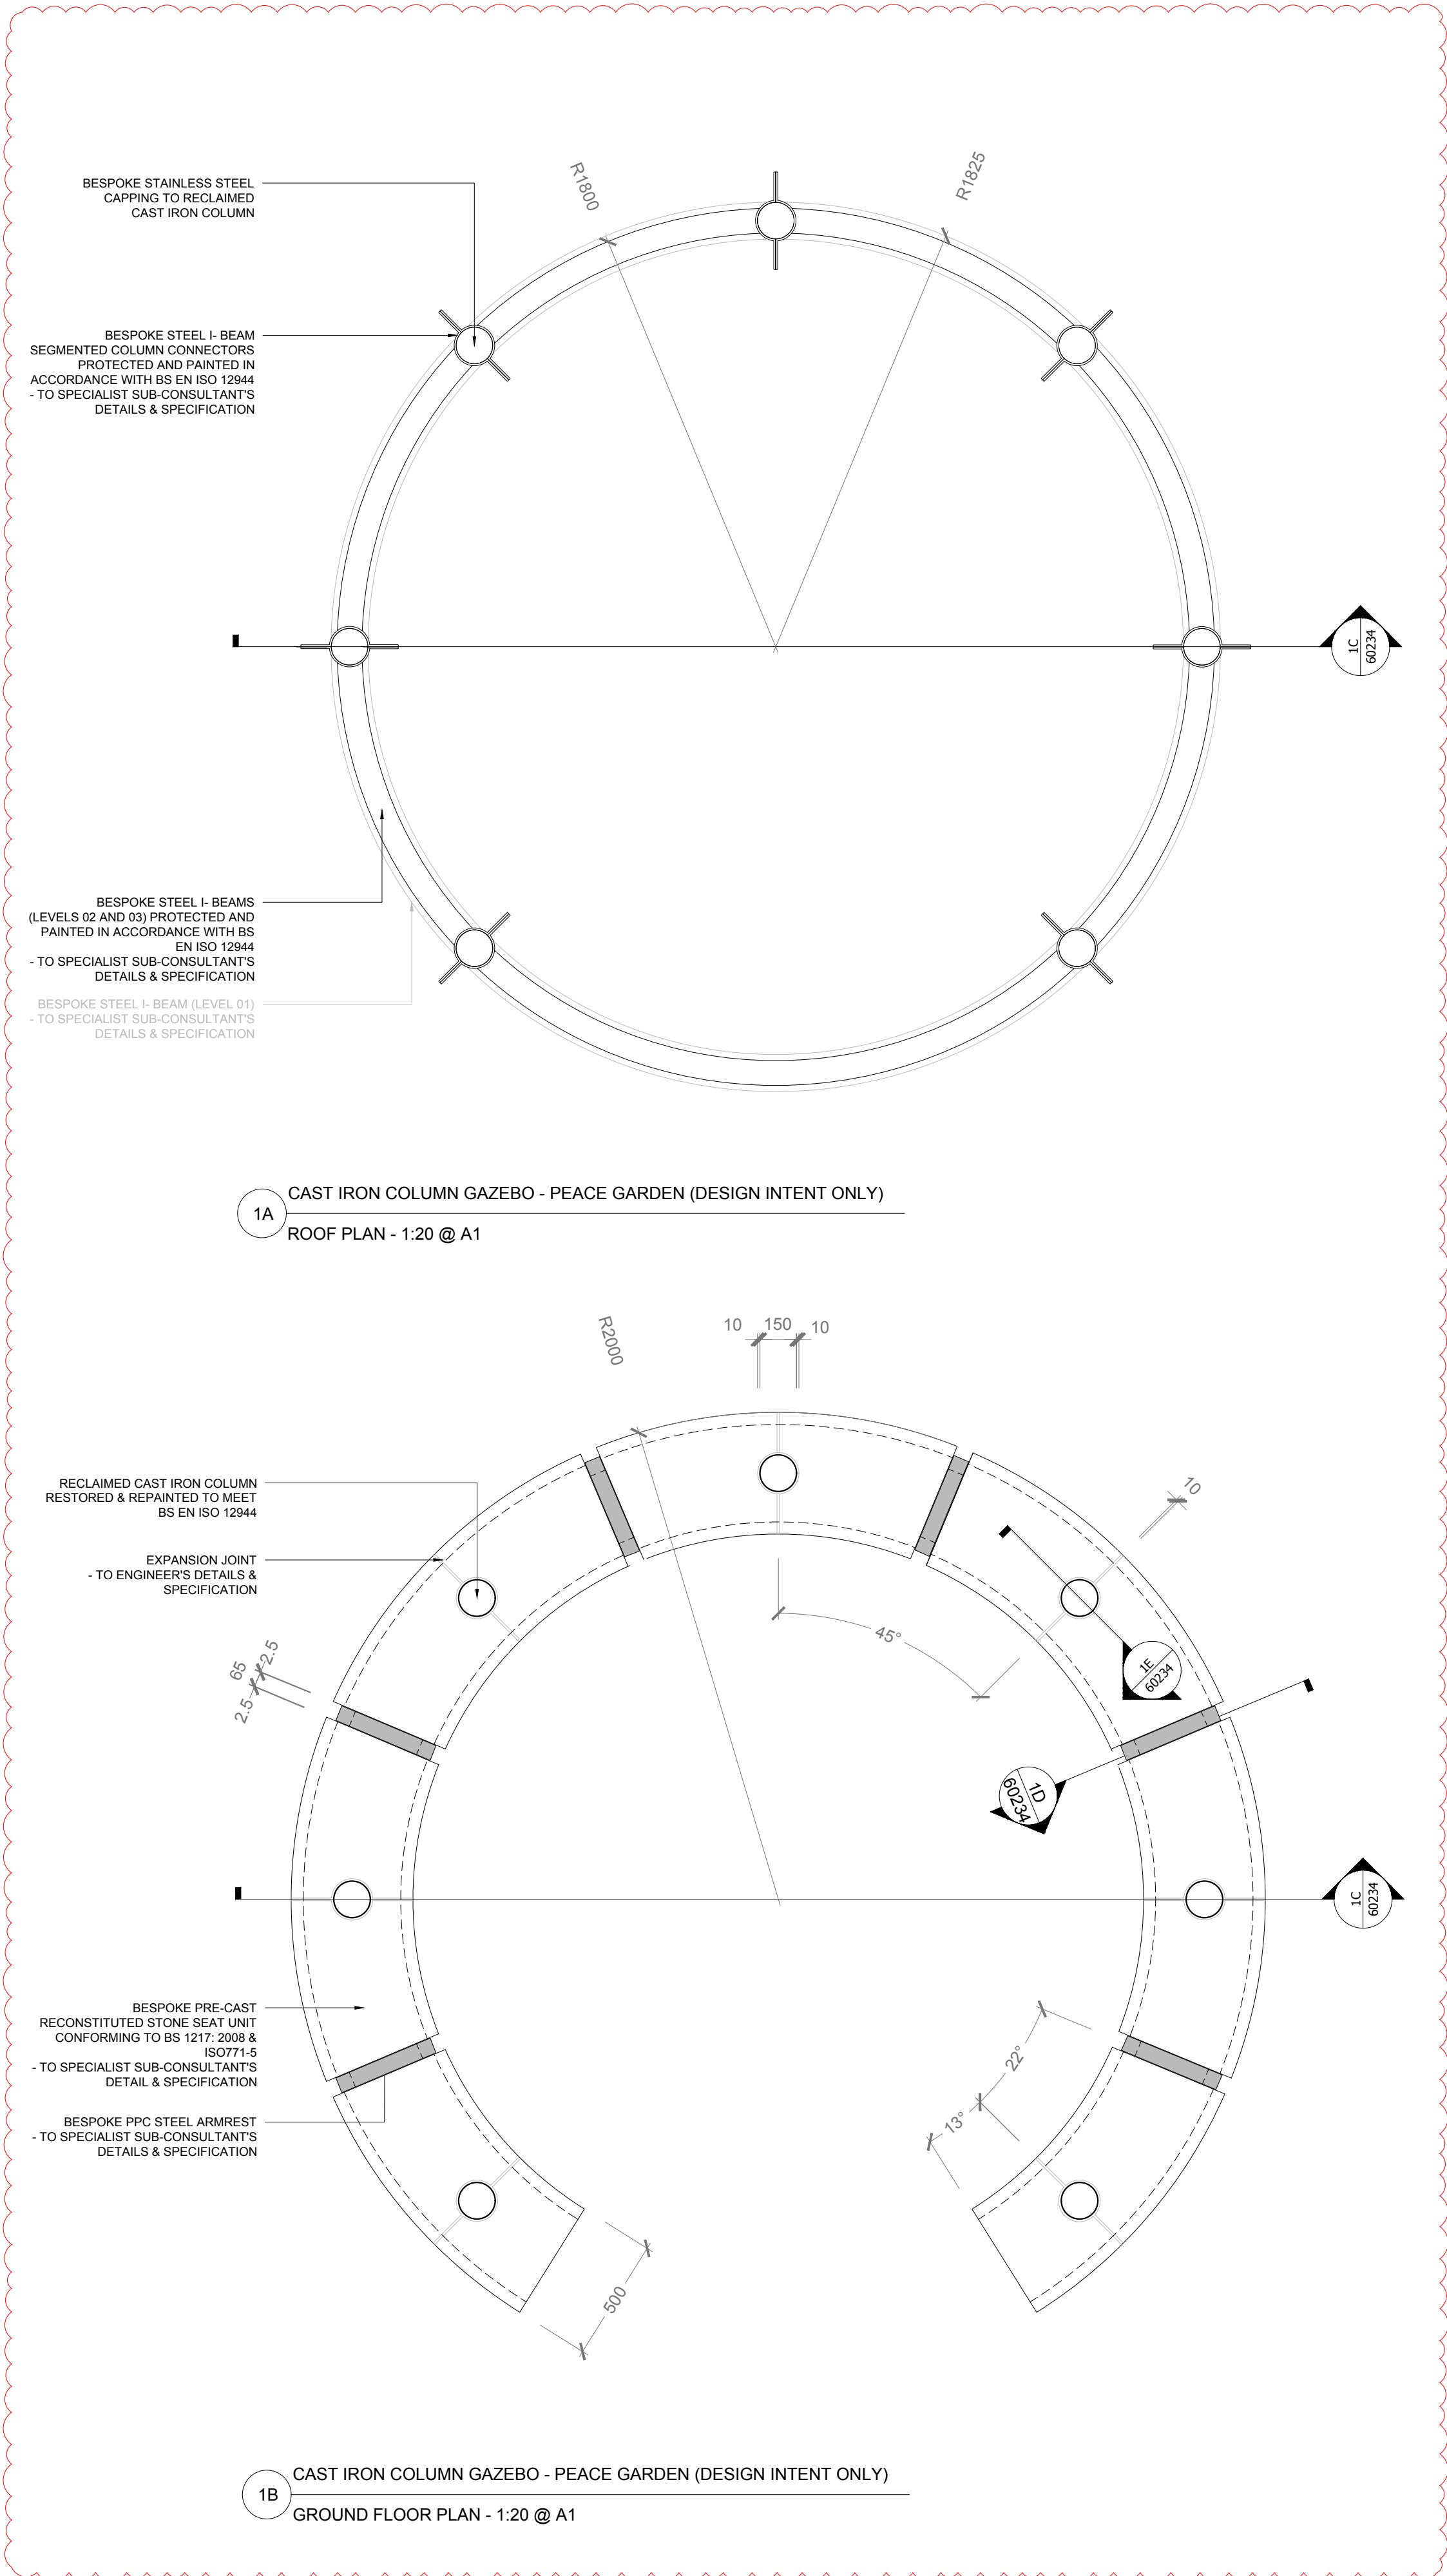

GENERAL NOTES:

1. DO NOT SCALE FROM THIS DRAWING. DIMENSIONS GOVERN.
2. ALL DIMENSIONS ARE IN MILLIMETRES UNLESS NOTED OTHERWISE.
3. ALL DIMENSIONS SHALL BE VERIFIED ON SITE BEFORE PROCEEDING WITH THE WORK.
4. PLINCKE SHALL BE NOTIFIED IN WRITING OF ANY DISCREPANCIES.
5. PLINCKE ACCEPTS NO LIABILITY FOR ANY EXPENSE, LOSS OR DAMAGE OF WHATSOEVER NATURE AND HOWEVER ARISING FROM ANY VARIATION MADE TO THIS DRAWING OR IN THE EXECUTION OF THE WORK TO WHICH IT RELATES WHICH HAS NOT BEEN REFERRED TO THEM AND PRIOR APPROVAL OBTAINED.

A1 Original Sheet Size

0mm 50mm

KEY PLAN

N

CDM:

IN ADDITION TO THE HAZARDS / RISKS NORMALLY ASSOCIATED WITH THE TYPES OF WORK DETAILED ON THIS DRAWING, NOTE THE FOLLOWING:

ITEM NO.	RISK REGISTER DETAILS

KEY:

C03	CONSTRUCTION ISSUE	23.09.24	GW	CB
C02	CONSTRUCTION ISSUE	03.09.24	GW	CB
C01	CONSTRUCTION ISSUE	15.12.23	PA	GW
P01	STAGE 4 - PRELIMINARY ISSUE	06.11.23	MH	GW
REV	REVISION	DATE	DWN	APPD

plincke.

landscape urbanism design

www.plincke.com

London +44 (0)207 739 3330 Manchester +44 (0)161 237 9223

Project:

ST ANNS NEW NEIGHBOURHOOD
HARINGEY

Drawing:

TYPICAL DETAILS
SHEET 4

Date:
06.11.23

Scale:
1:20

Status:
S4 - Suitable for Stage Approval

Dm:
MH

App'd:
GW

Drawing No:
N15301-PLI-ZZ-DR-L-60234

Rev:
C03