



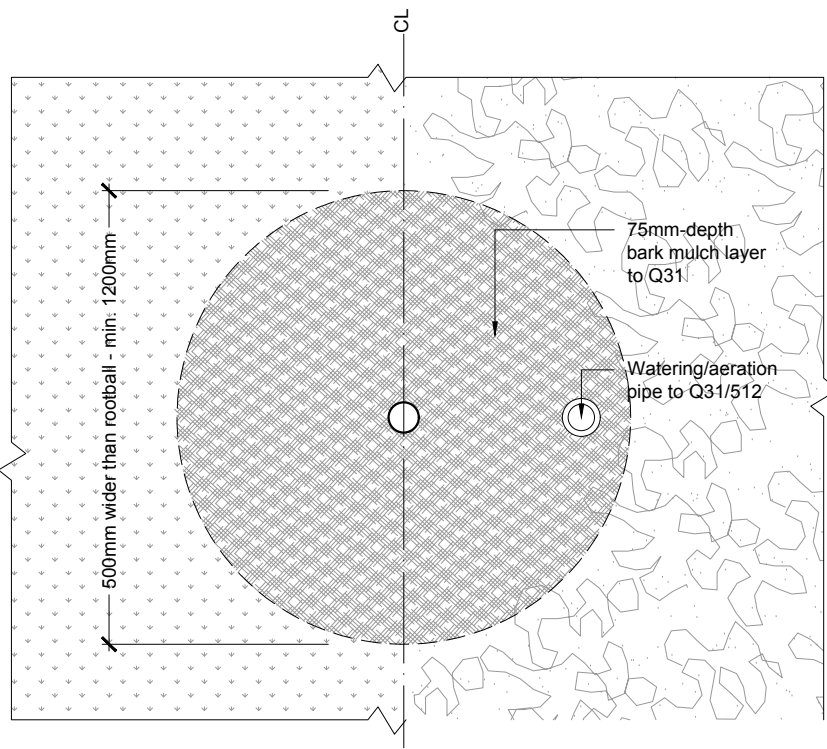


01 TYPICAL EHS/MS TREE PIT IN SOFT LANDSCAPE

PLAN - 1:20 @ A1

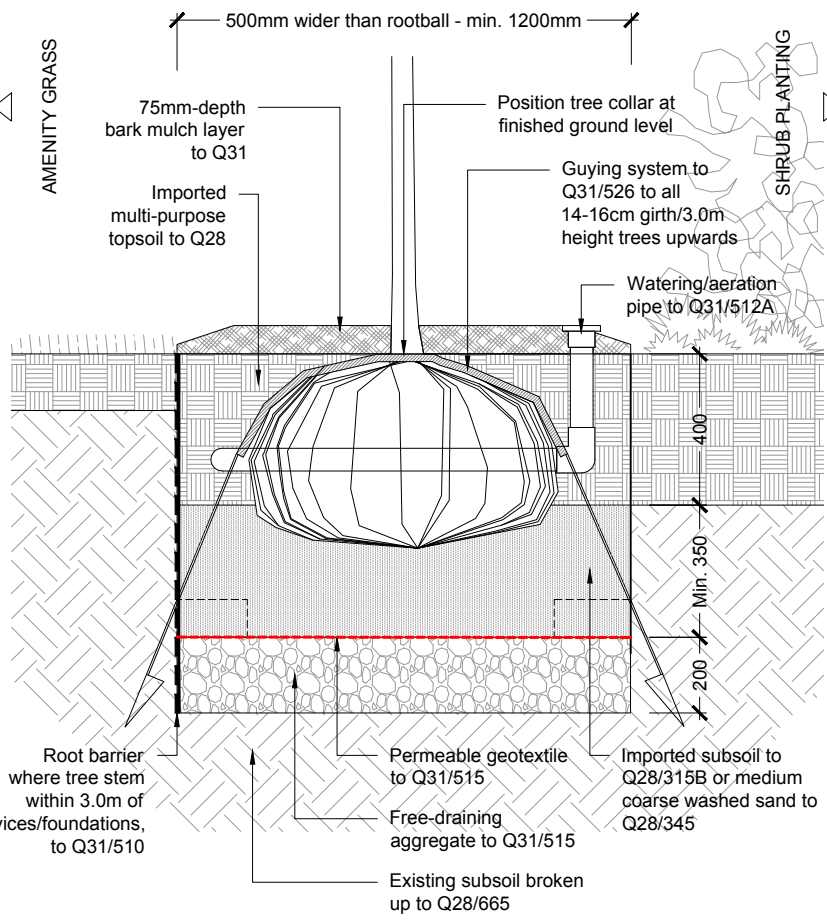


02 TYPICAL EHS/MS TREE PIT IN SOFT LANDSCAPE

SECTION - 1:20 @ A1

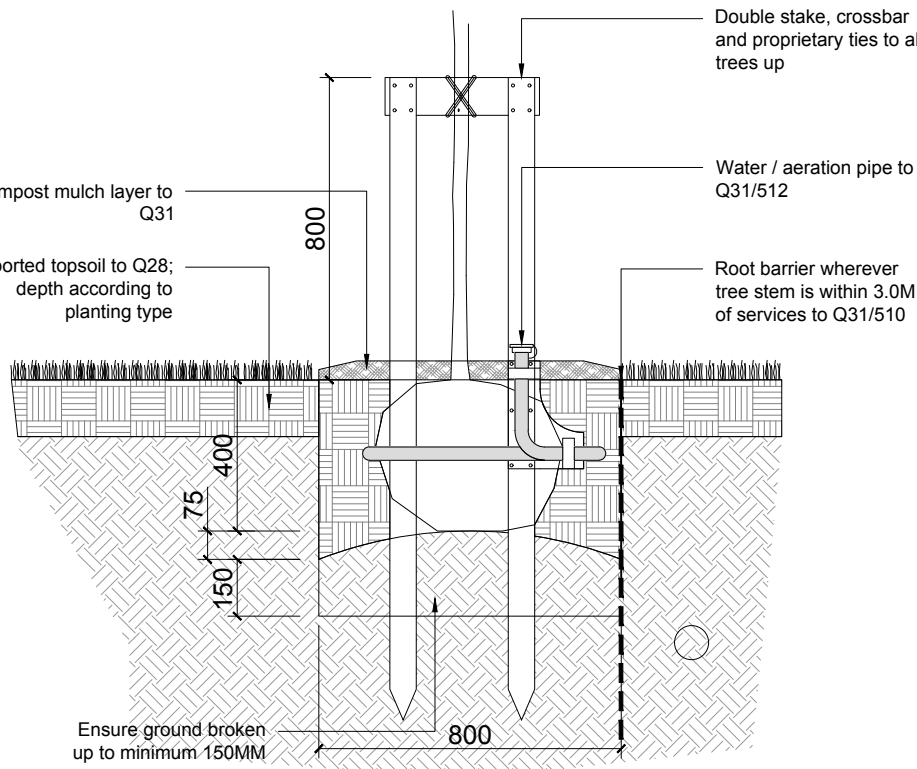


03 TYPICAL HALF STANDARD TREE PIT IN SOFT LANDSCAPE

TYPICAL SECTION/ELEVATION - 1:20 @ A1

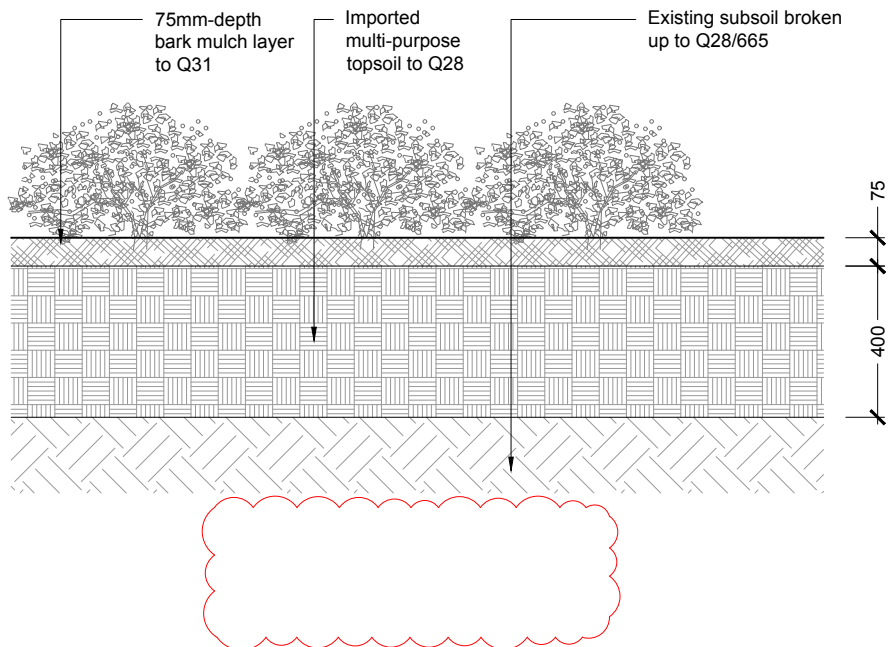


04 SHRUB & HERBACEOUS PLANTING - REF: S3/S4/S5/S6/S7

SECTION - 1:20 @ A1

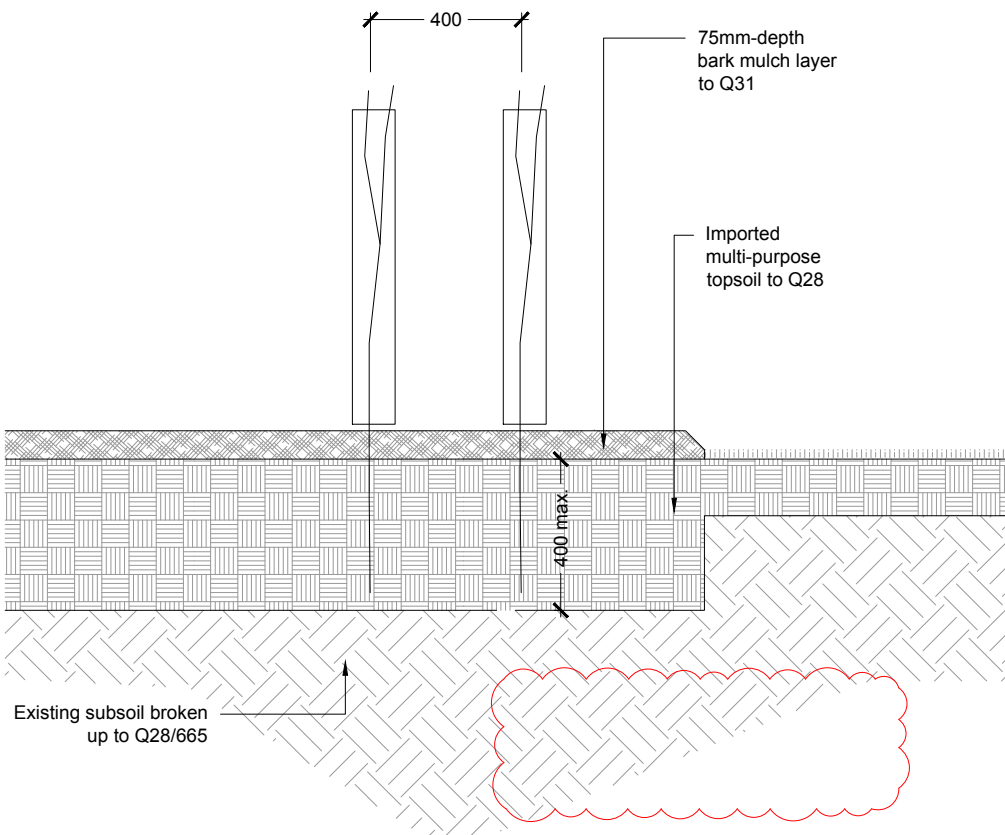


05 TYPICAL DOUBLE STAGGERED HEDGE PLANTING - REF S1/S2

TYPICAL SECTION - 1:20 @ A1

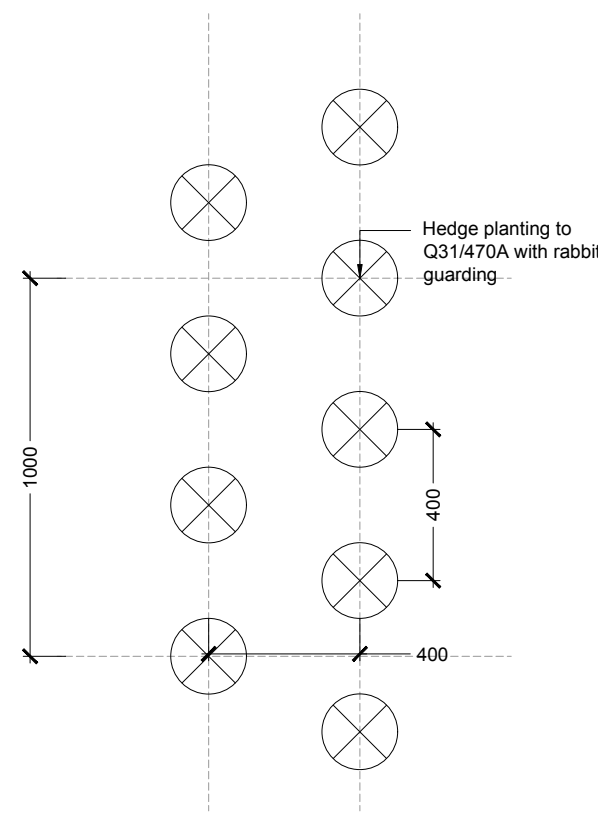


06 TYPICAL DOUBLE STAGGERED HEDGE PLANTING - REF S1

TYPICAL PLAN - 1:20 @ A1

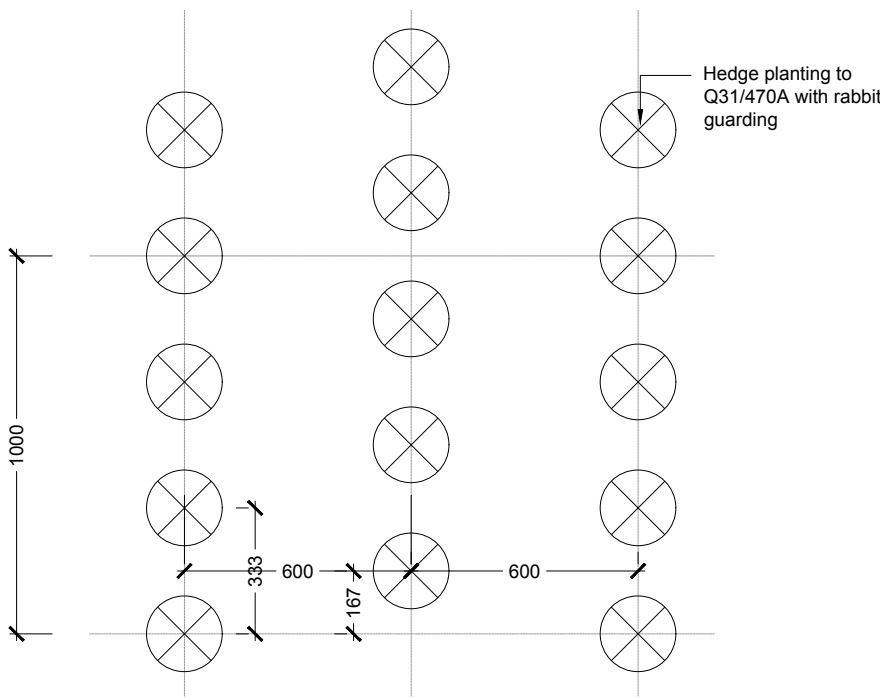


07 TRIPLE STAGGERED HEDGEROW PLAN - REF S2

TYPICAL PLAN - 1:20 @ A1

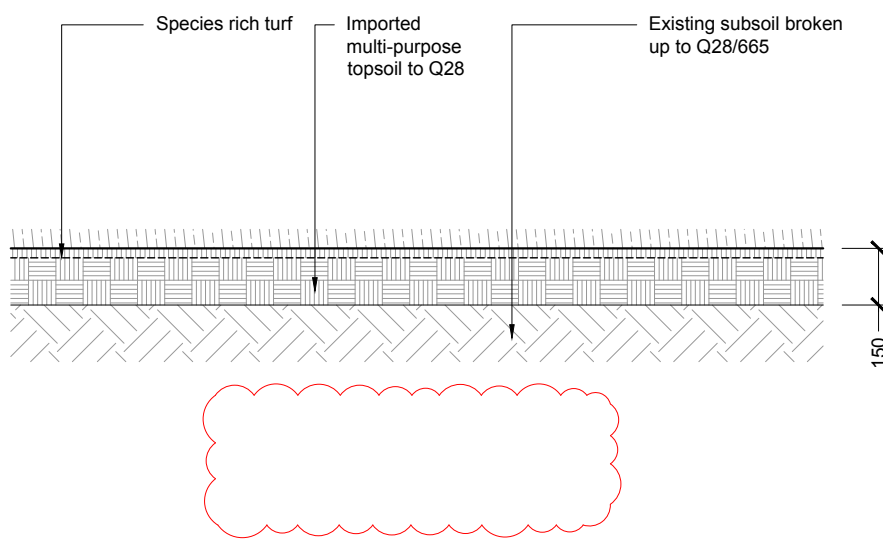


08 SPECIES RICH GRASS TURF - REF: M3

SECTION - 1:20 @ A1

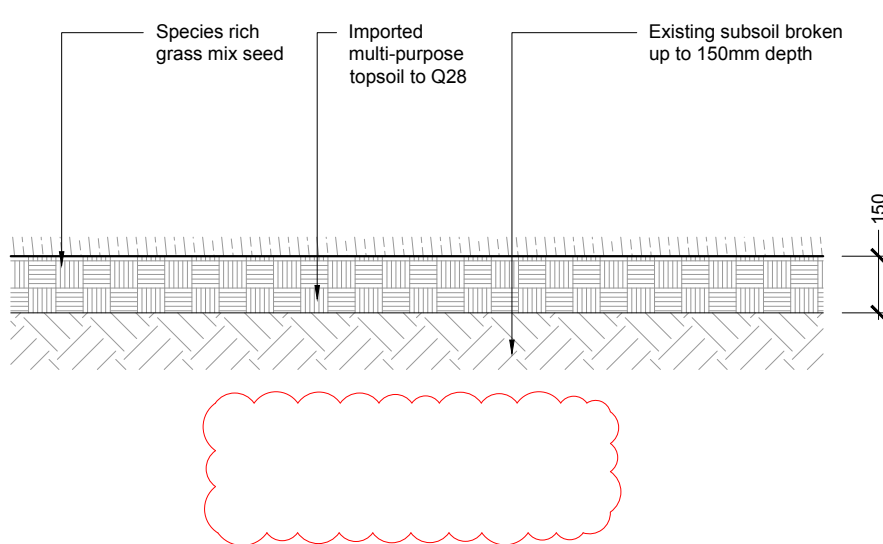


09 SPECIES RICH GRASS MIX SEEDING - REF: M3

SECTION - 1:20 @ A1

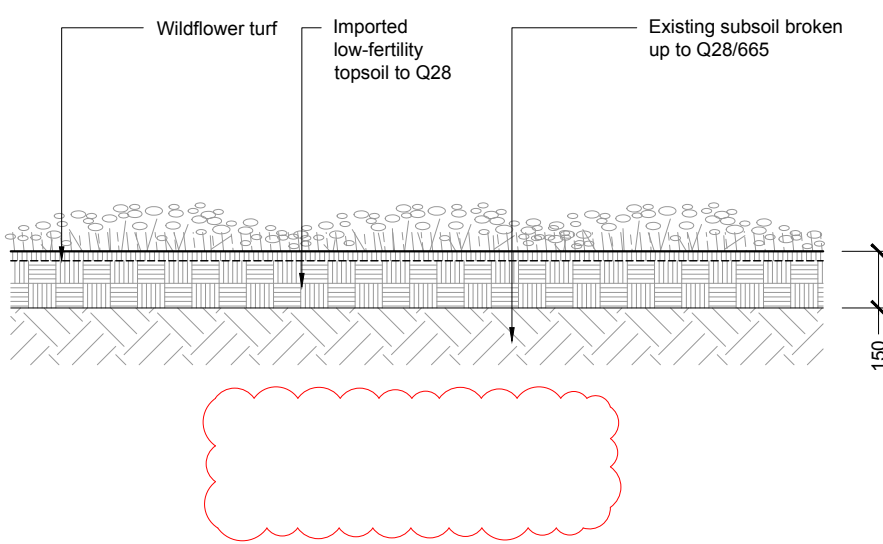


10 WILDFLOWER GRASS TURF - REF: M1/M2/M5

SECTION - 1:20 @ A1

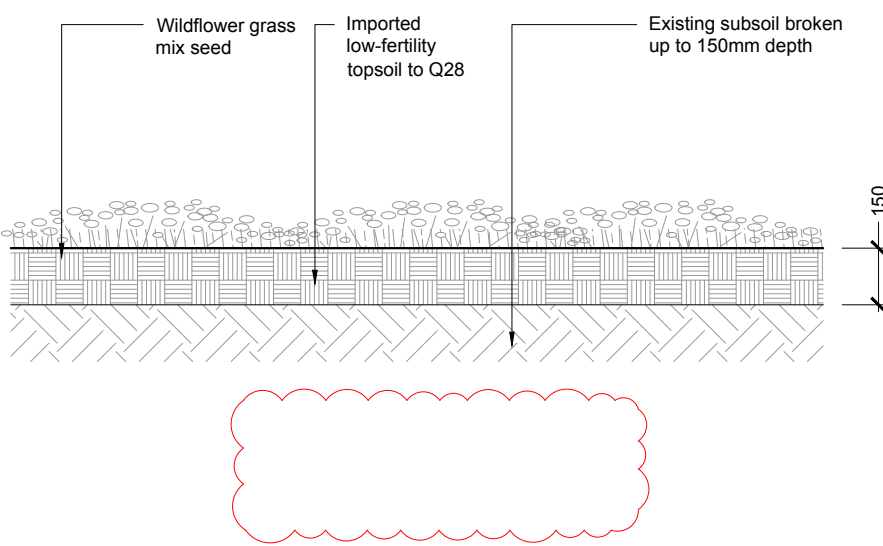

11 WILDFLOWER GRASS MIX SEEDING - REF: M1/M2/M5/M6

SECTION - 1:20 @ A1

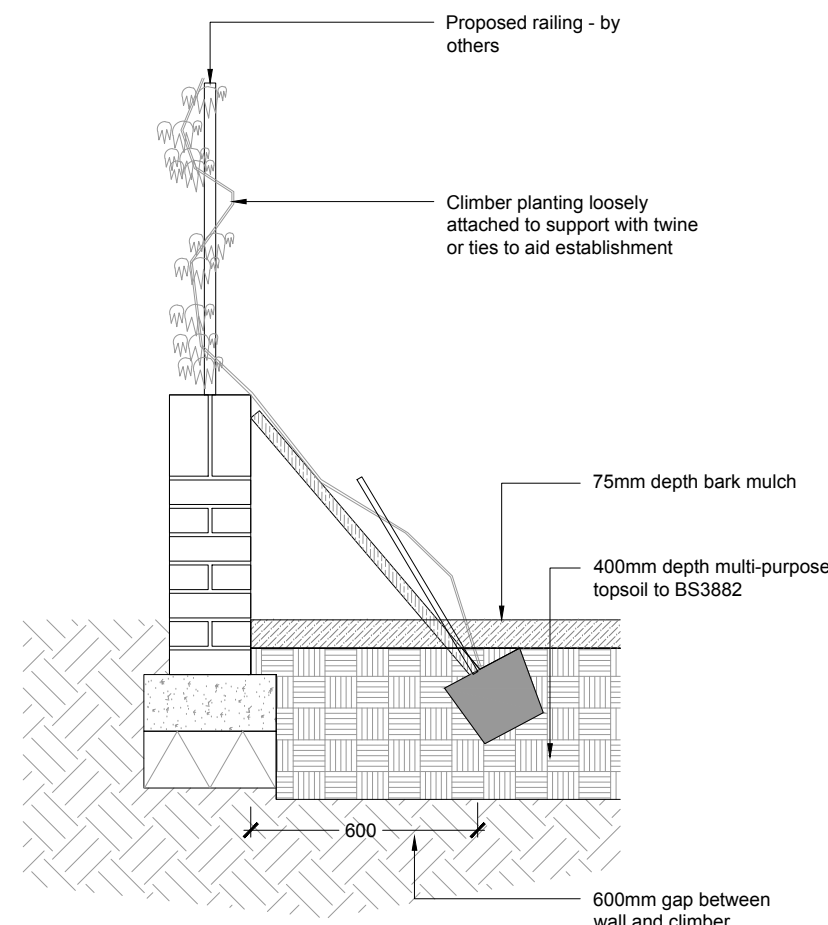

12 CLIMBING PLANTS - REF: C

SECTION - 1:20 @ A1

GENERAL NOTES:
1. DO NOT SCALE FROM THIS DRAWING. DIMENSIONS GOVERN.
2. ALL DIMENSIONS ARE IN MILLIMETRES UNLESS NOTED OTHERWISE.
3. ALL DIMENSIONS SHALL BE VERIFIED ON SITE BEFORE PROCEEDING WITH THE WORK.
4. PLINCKE SHALL BE NOTIFIED IN WRITING OF ANY DISCREPANCIES.
5. PLINCKE ACCEPTS NO LIABILITY FOR ANY EXPENSE LOSS OR DAMAGE OF WHATSOEVER NATURE AND HOWEVER ARISING FROM ANY VARIATION MADE TO THIS DRAWING OR IN THE EXECUTION OF THE WORK TO WHICH IT RELATES WHICH HAS NOT BEEN REFERRED TO THEM AND PRIOR APPROVAL OBTAINED.

A1 Original Sheet Size
0mm 50mm

KEY PLAN

CDM:

IN ADDITION TO THE HAZARDS / RISKS NORMALLY ASSOCIATED WITH THE TYPES OF WORK DETAILED ON THIS DRAWING, NOTE THE FOLLOWING:

ITEM NO. | RISK REGISTER DETAILS

KEY:

GENERAL NOTES

TO BE READ IN CONJUNCTION WITH:

- SOFT WORKS PLANS - N15320-PLI-XX-ZZ-DR-L-30300-SERIES
- TREE PLANTING PLANS - N15320-PLI-XX-ZZ-DR-L-30310-SERIES
- SOFT LANDSCAPE SCHEDULE - N15320-PLI-XX-XX-SH-L-00002
- LANDSCAPE SPECIFICATION N15320-PLI-XX-XX-SH-L-00001
- CLEAN COVER STRATEGY PLAN N15320-PLI-XX-ZZ-DR-L-10100

REFERENCE MUST BE MADE TO:

REMEDIATION METHOD STATEMENT
PHASE 1A AND 1B - ST ANNS NEW NEIGHBOURHOOD
RMS-219123-23-186
150M MAY 2023

C02	STAGE 5 - S4 for Stage Approval	28.02.25	GW	CB
C01	STAGE 4 - S4 for Stage Approval	15.12.23	MH	GW
REV	REVISION	DATE	DWN	APPD

plincke.
landscape urbanism design
www.plincke.com
London +44 (0)207 739 3330
Manchester +44 (0)161 237 9223

Project:
ST ANNS NEW NEIGHBOURHOOD
HARINGEY

Drawing:
TYPICAL DETAILS - SHEET 12
SOFT LANDSCAPE PLANTING

Date: 15.12.23
Scale: 1:20

Status: S4 - Suitable for Stage Approval
Drm: MH
App'd: GW

Drawing No: N15301-PLI-XX-ZZ-DR-L-60243
Rev: C02