


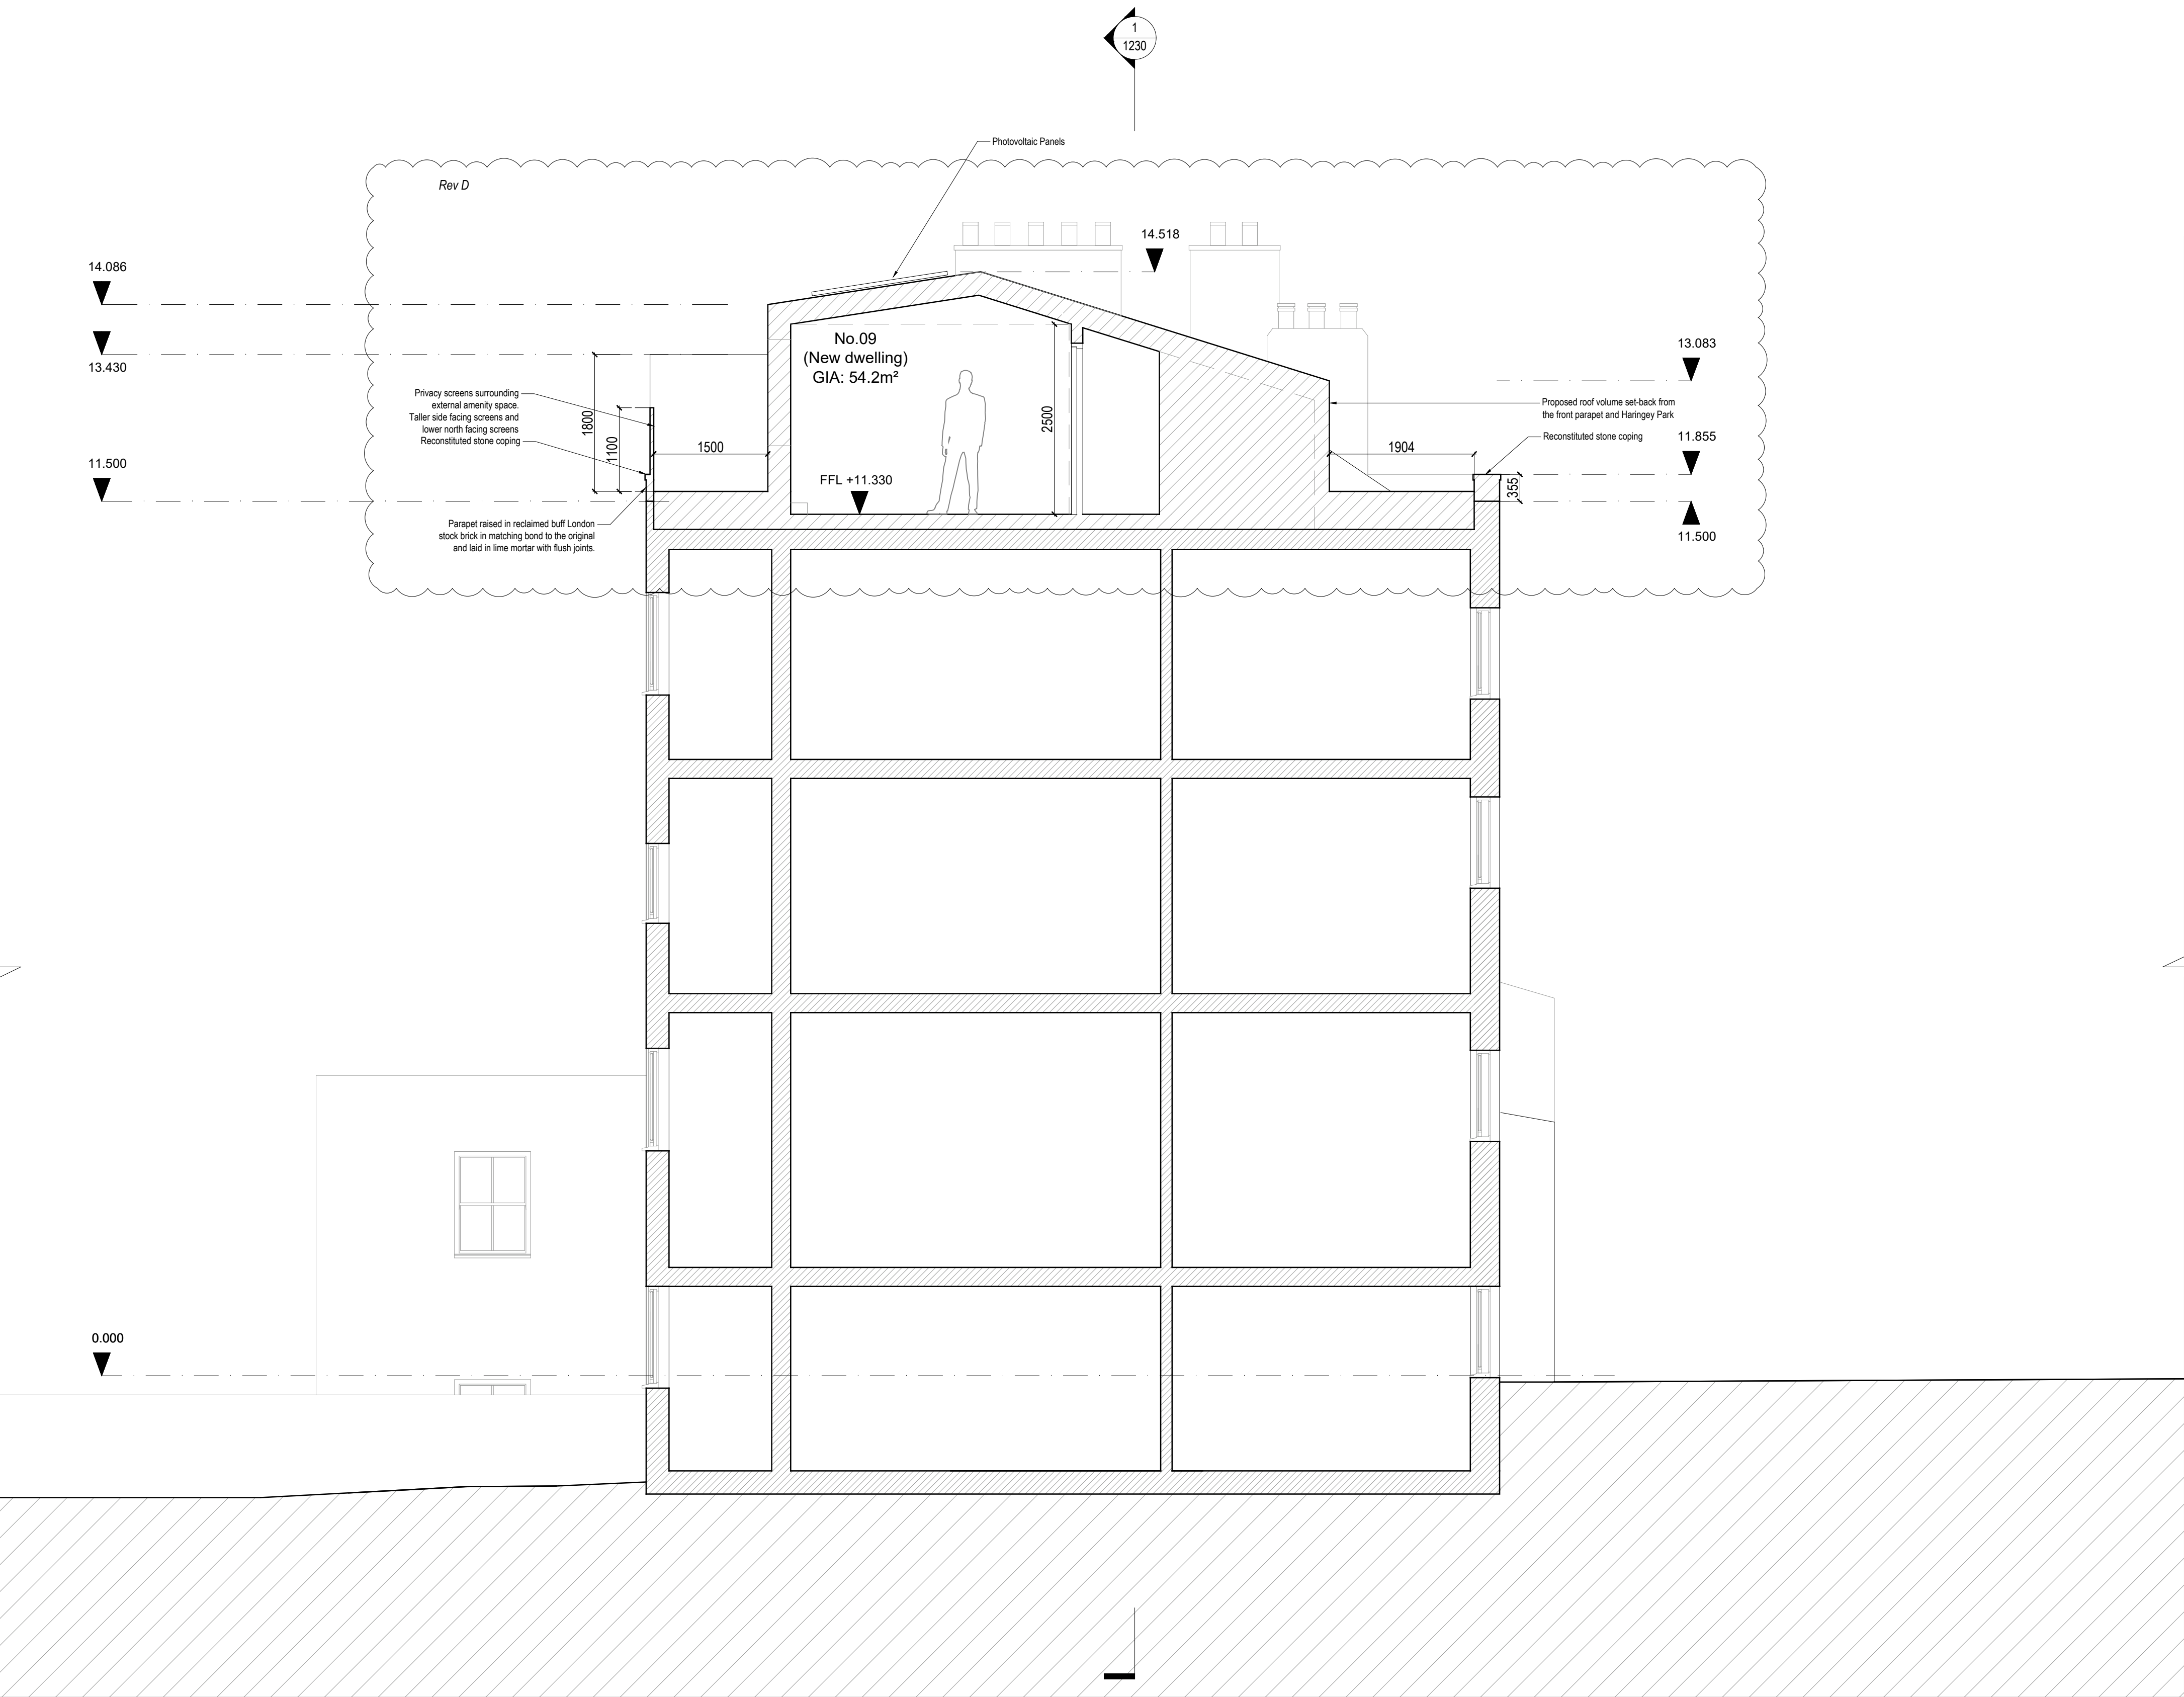

1 SECTION AA  
PROPOSED

1. Dimensions given in millimetres unless stated otherwise.
2. All levels are in metres above AOD unless stated otherwise.
3. All dimensions to be verified on site prior to proceeding, and all discrepancies to be notified in writing to the Client.
4. The Client is to be informed of any inaccuracies of the existing works or surroundings.

Notes

| Revisions |                                 |            |
|-----------|---------------------------------|------------|
| Rev.      | Description                     | Date       |
| A         | Planning Application            | 27.03.2024 |
| B         | Planning Application - Revision | 12.11.2024 |
| C         | Planning Application - Revision | 06.04.2025 |
| D         | Planning Application - Revision | 17.06.2025 |

Project  
214-HAR  
Roof extension and internal refurbishment

Client  
Upspace Construction Services Ltd.

Architect  
COOKE  
FAWCETT  
ARCHITECTS  
1-2 Herbal Hill  
London, EC1R 5EF  
+44 (0)20 7078 4030

Scale  
1:50  
at A1 size  
NOT FOR  
CONSTRUCTION

Drawing Title  
Proposed Section AA  
(Through Flat No. 09, 16 Haringey Park)

Drawing No.  
CF-214-DR-1210-D

