
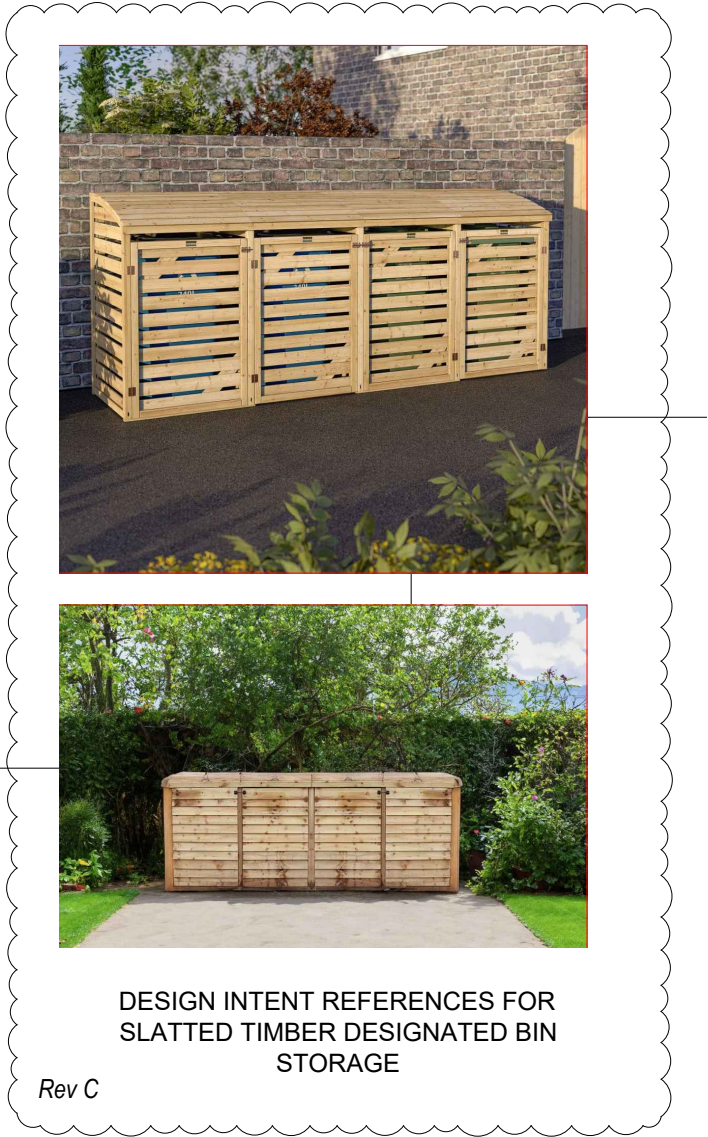


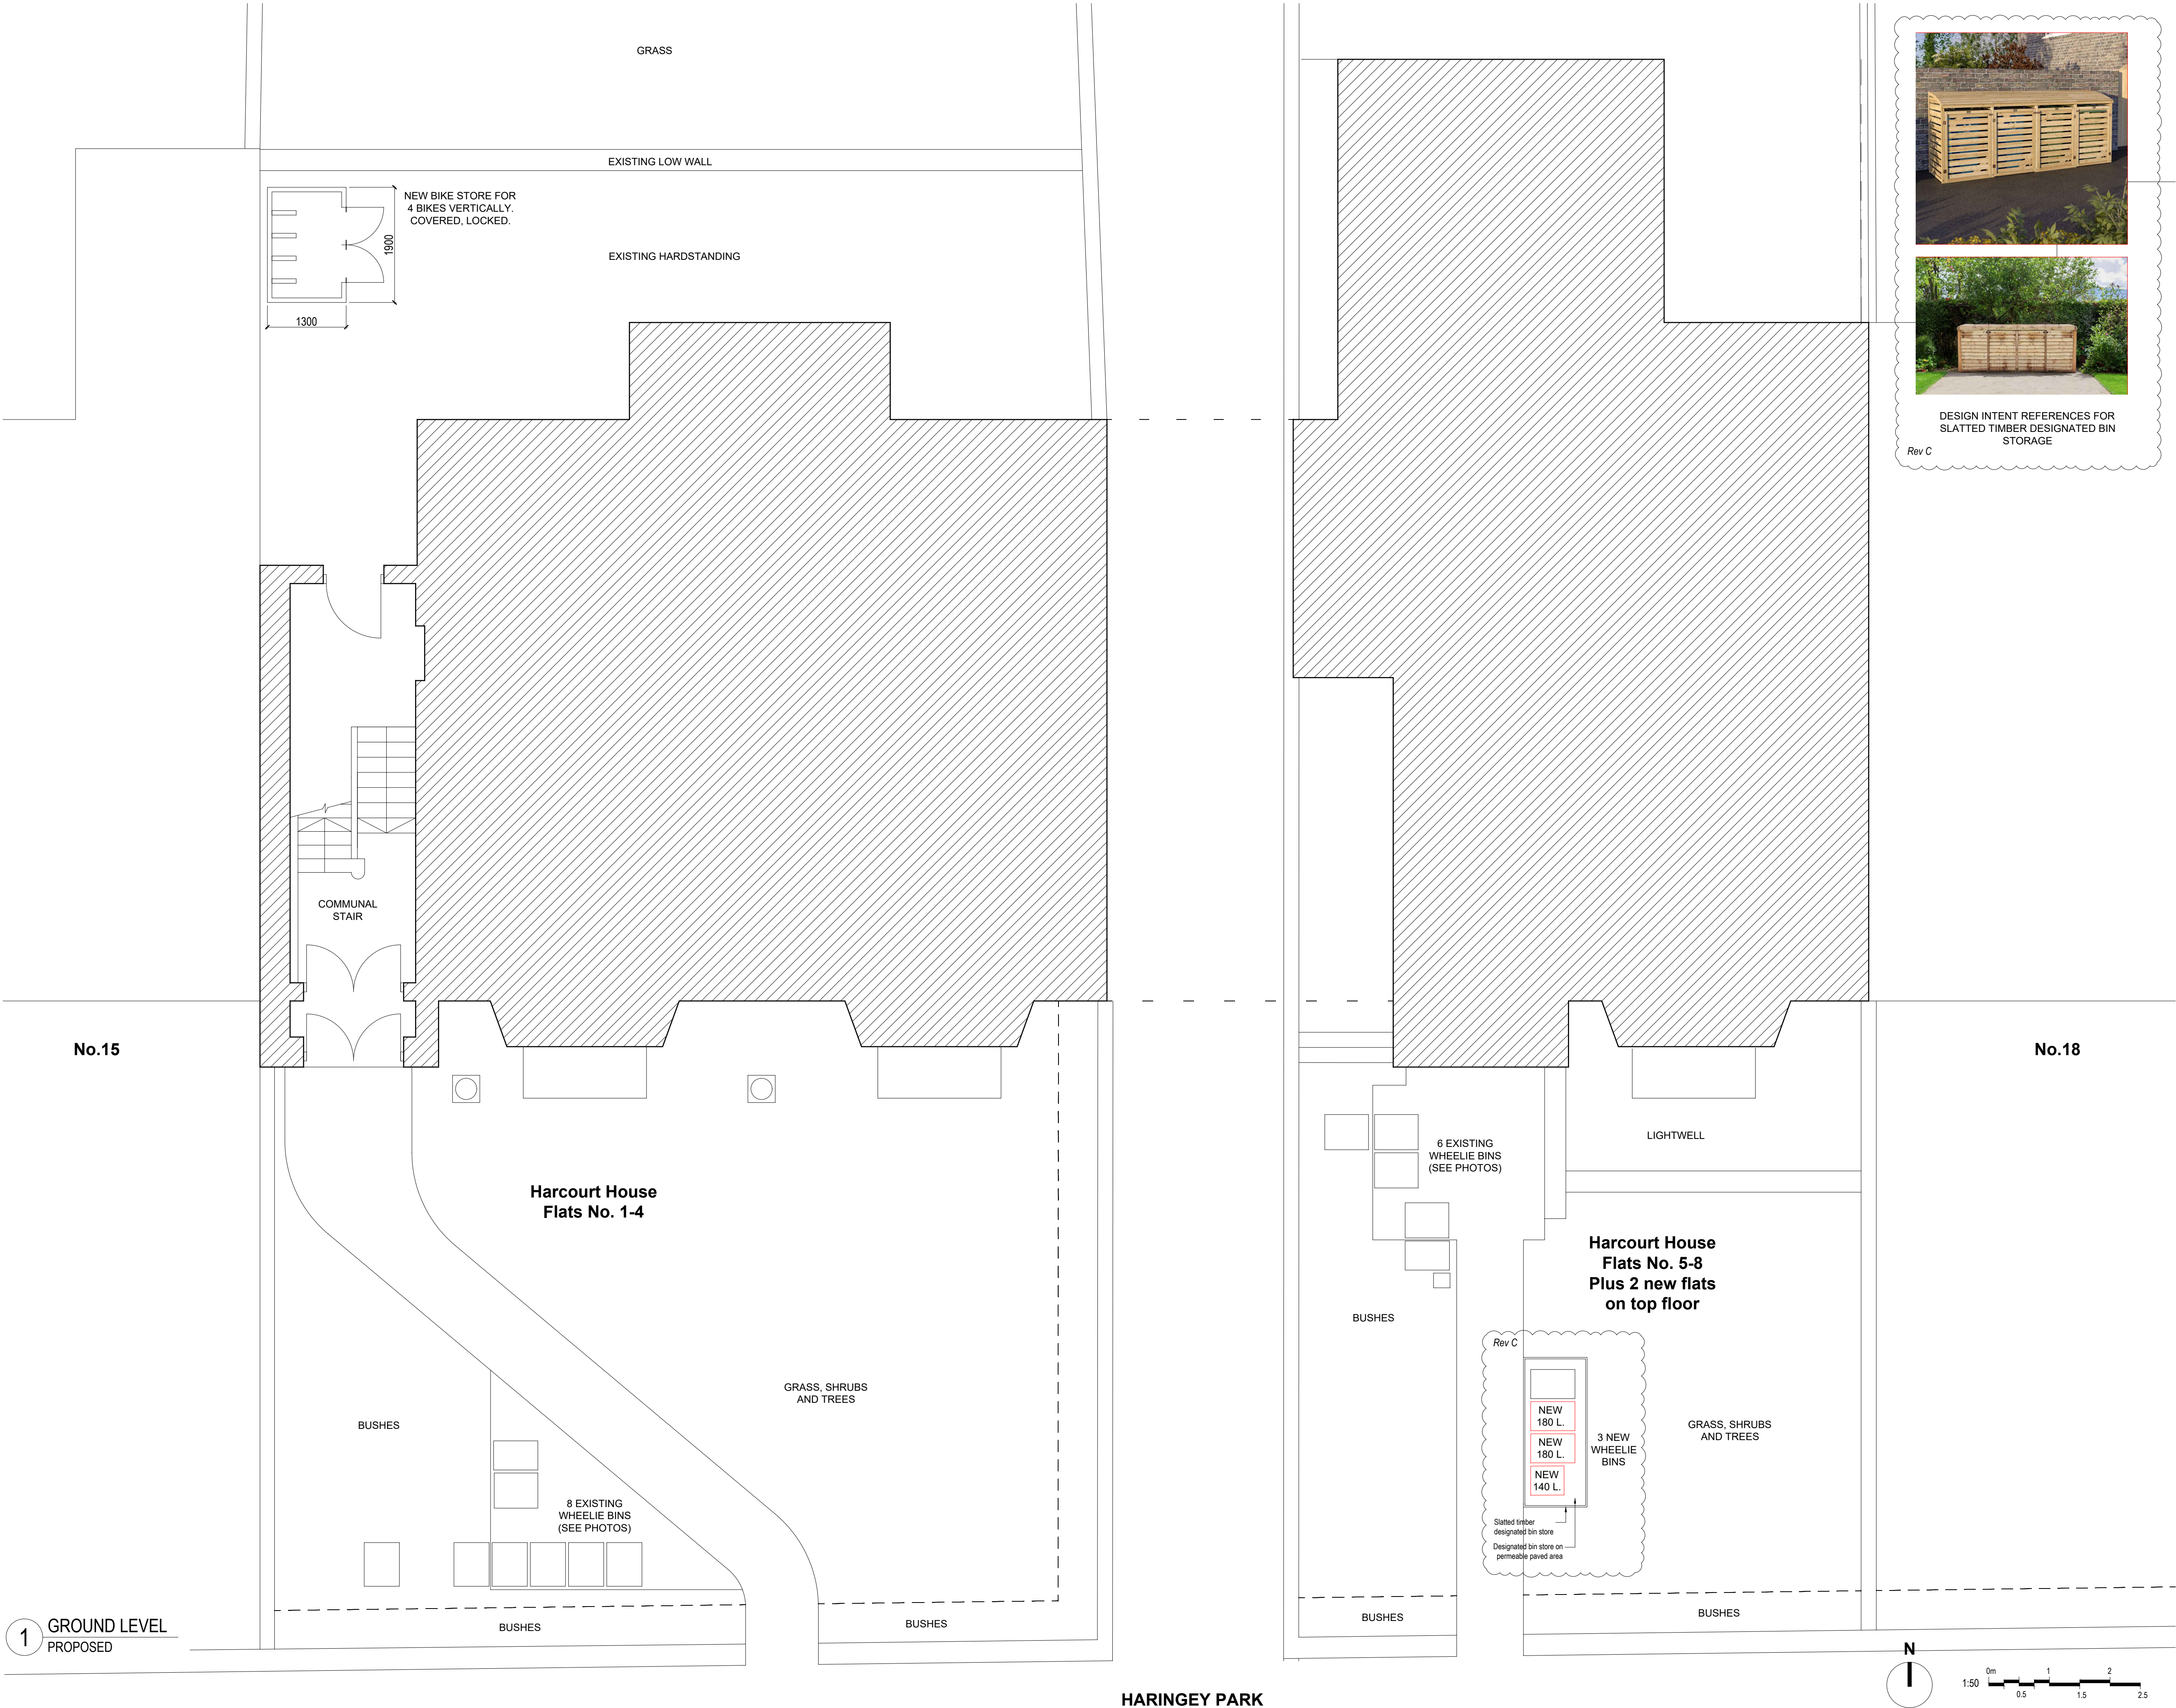

1. Dimensions given in millimetres unless stated otherwise.
2. All levels are in metres above AOD unless stated otherwise.
3. All dimensions to be verified on site prior to proceeding, and all discrepancies to be notified in writing to the Client.
4. The Client is to be informed of any inaccuracies of the existing works or surroundings.

Notes

Revisions		
Rev.	Description	Date
A	Planning Application	29.07.2024
B	Planning Application - Revision	17.06.2025
C	Planning Application - Revision	21.07.2025

Project **214-HAR**
Roof extension and internal refurbishment

Client
Upspace Construction Services Ltd.

Architect
COOKE FAWCETT ARCHITECTS 1-2 Herbal Hill
London, EC1R 5EF
+44 (0)20 7078 4030

Scale
1:50
at A1 size
NOT FOR CONSTRUCTION

Drawing Title
Proposed Refuse and Bike Storage

Drawing No.
CF-214-DR-1190-C