


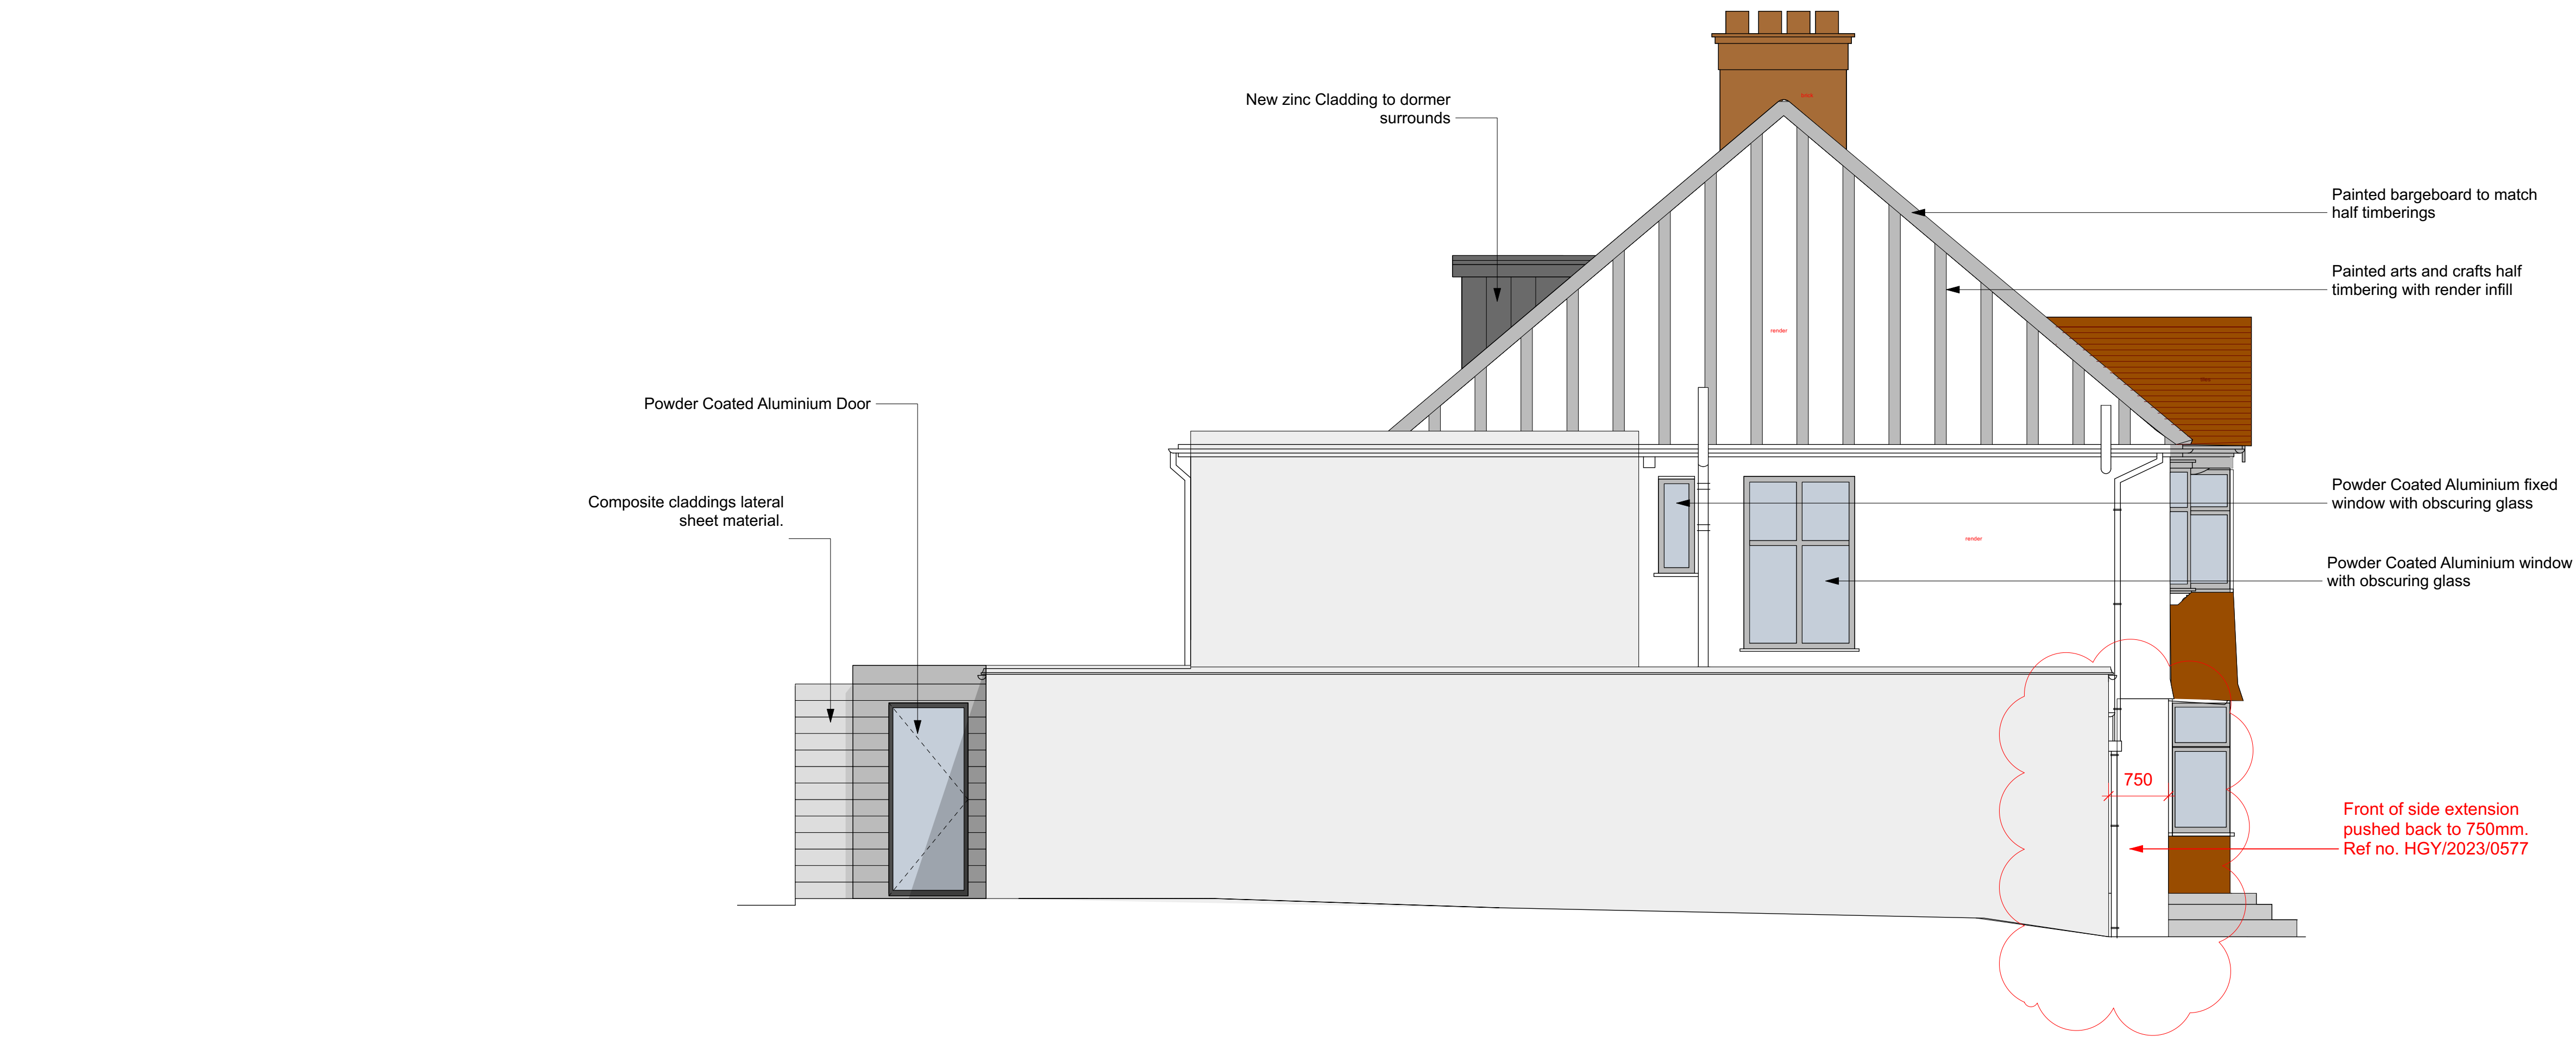

PROPOSED SIDE ELEVATION
Scale 1 : 100 @ A3



- | | | | |
|----|--|-------|--------------|
| 4. | Front of side extension pushed back to 750mm | Rev D | 23 June 2023 |
| 3. | Drawing Revised | Rev C | 14 Feb 2023 |
| 2. | Drawing Revised | Rev B | 20 Jan 2023 |
| 1. | Drawing Added | Rev A | 12 Jan 2023 |

no.	revision	date	
dwg type PROPOSED			
dwg status PLANNING			
 Sacks Maguire Architects Unit 10 Iron Bridge House, 3 Bridge Approach London NW1 8BD M: 07956963938 T: 02077229298 Project 49 Creighton Avenue, London, N10 1NR Title ELE - Proposed Side Elevation Client The Residents			
scale	1:50 @ A1 1:100 @ A3	drawn JJ	date 23 June 2023
job number	722	drawing number	revision
		P201	D