


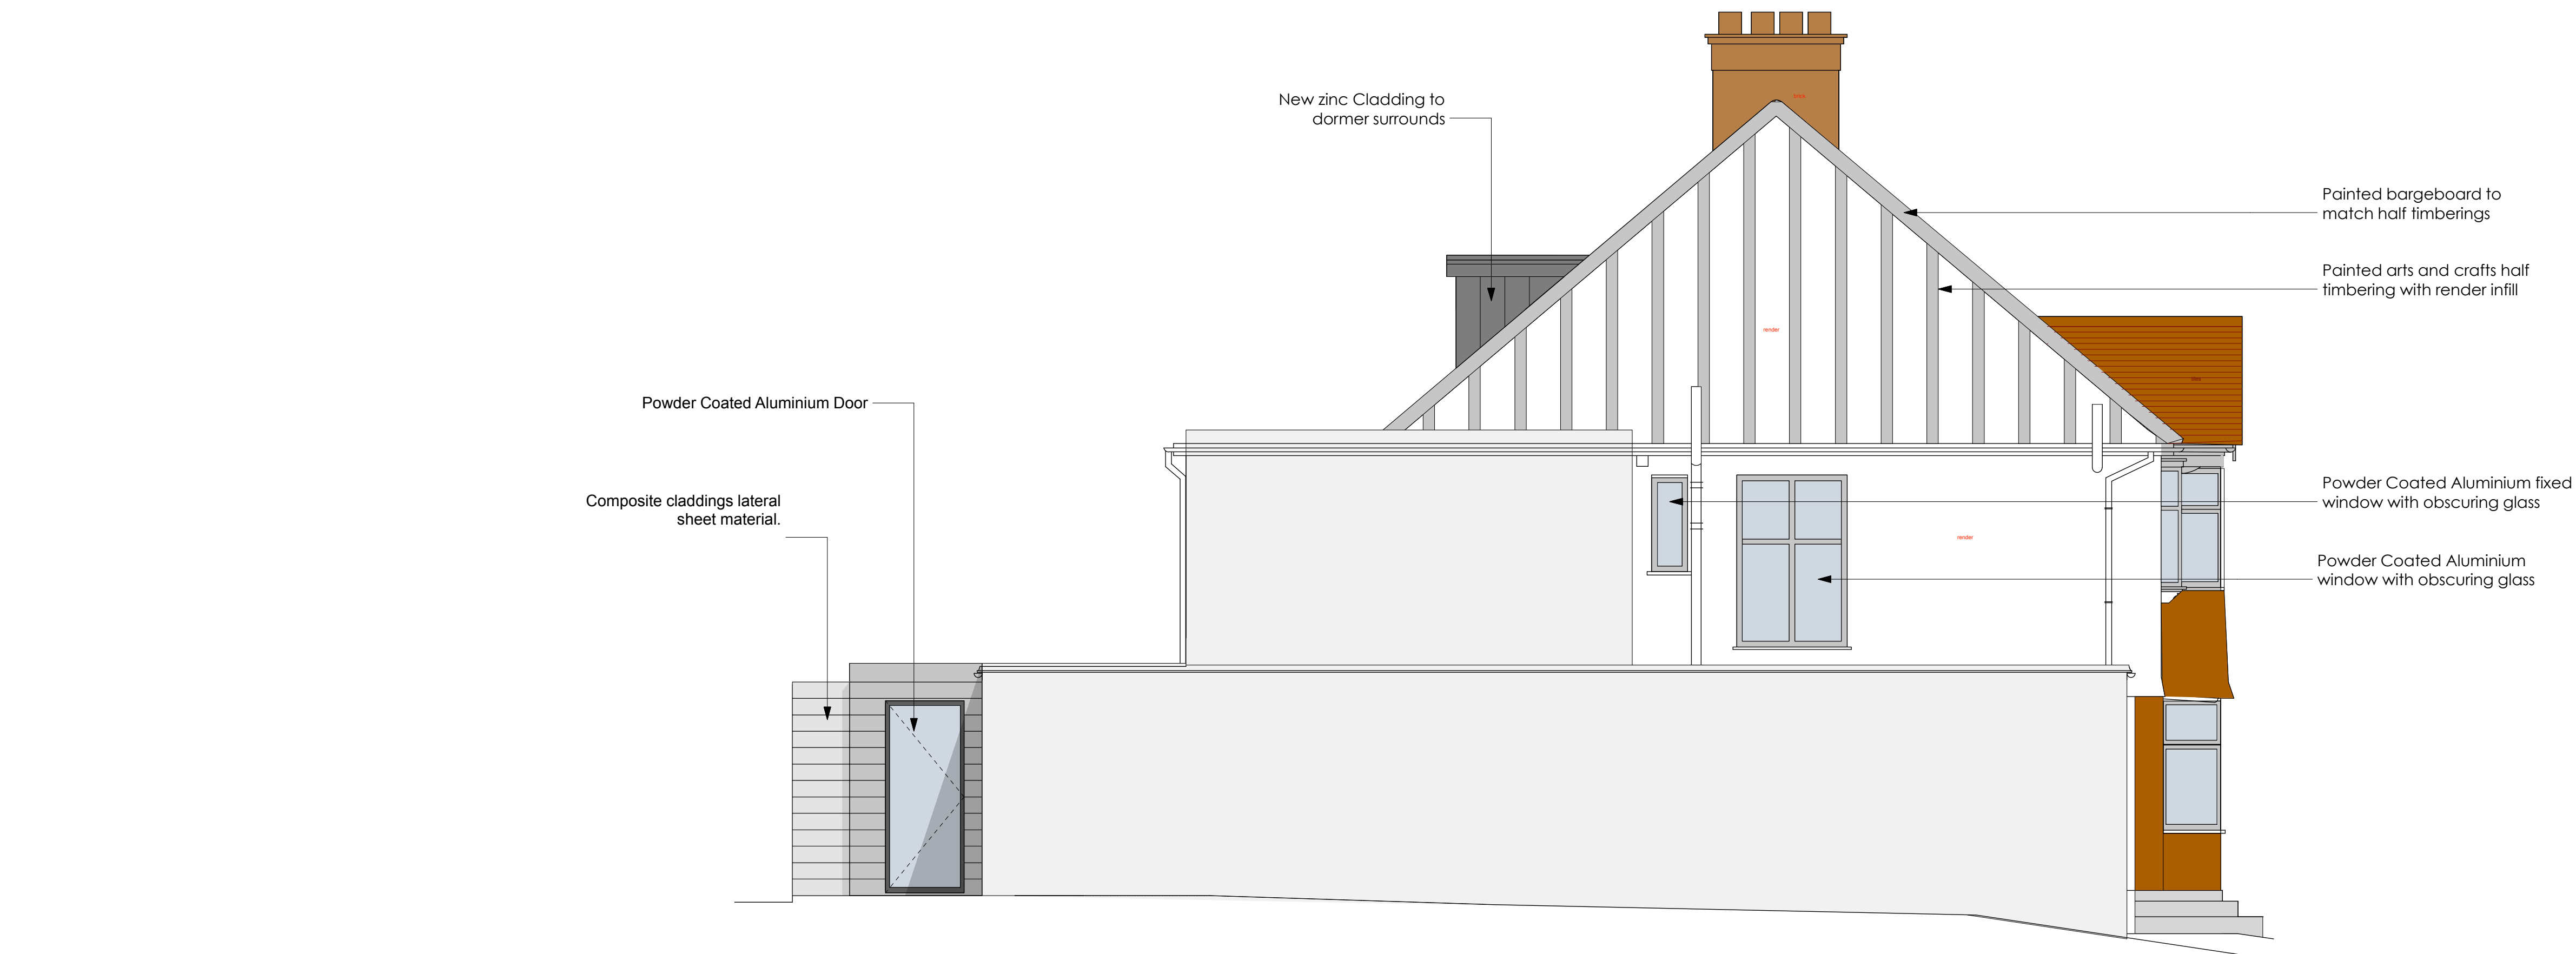

PROPOSED SIDE ELEVATION
Scale 1 : 100 @ A3



3.	Drawing Revised	Rev C	14 Feb 2023
2.	Drawing Revised	Rev B	20 Jan 2023
1.	Drawing Added	Rev A	12 Jan 2023

no.	revision	date
dwg type PROPOSED		
dwg status PLANNING		
 Sacks Maguire Architects Unit 10 Iron Bridge House, 3 Bridge Approach London NW1 8BD M: 07956963938 T: 02077229298 Project 49 Creighton Avenue, London, N10 1NR		
Title ELE - Proposed Side Elevation		
Client The Residents		
scale 1:50 @ A1 1:100 @ A3	drawn JJ drawing number P201	date 14 Feb 2023 revision C
722		