


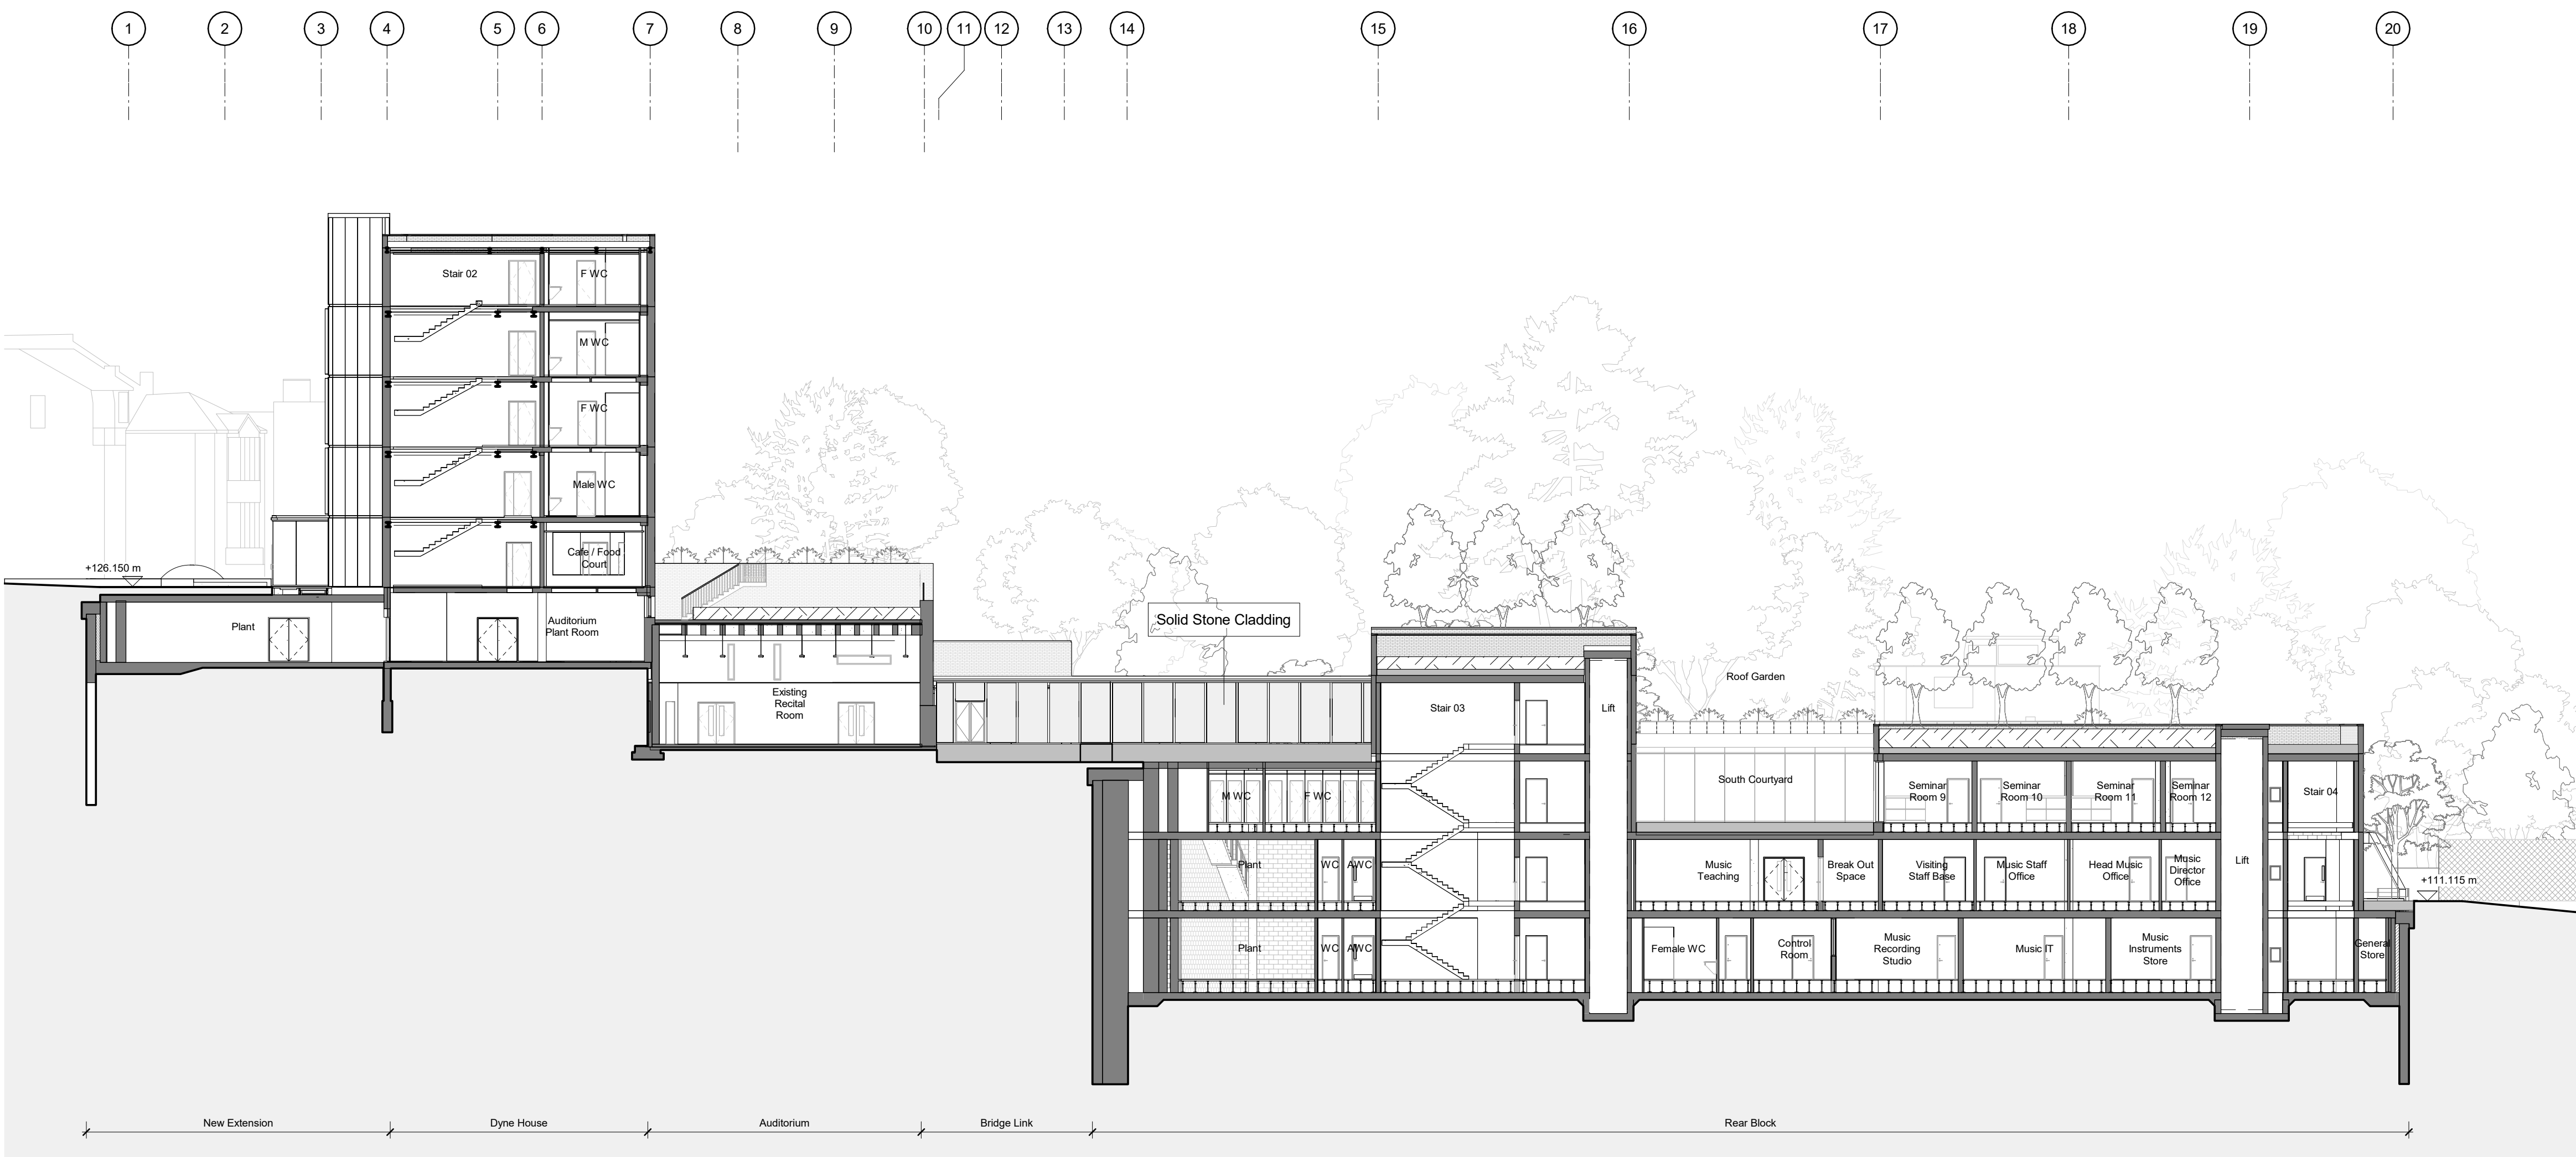


1 Long Section through Plant Rooms
2623 1:200

- General Notes:**
- G1** All Levels are above ordnance datum (AOD)
New Levels are shown thus: [Symbol] +20.345
Retained Existing Levels thus: [Symbol] EX+20.345
Existing Levels are shown: [Symbol] EX+20.345
- G2** Door tags are shown thus: [Symbol] DG-011 [Symbol] DRS-XXX [Symbol] FR-XXS
Door number
Instance of doors per room
Door type
Fire rating, 'V' denotes smoke seal
- G3** Abbreviations:
GN/AWC: Gender Neutral / Accessible WC
CS: Cleaner's Store
PH: Printer hub
ST: Store
RWP: Rain water pipe


Notes:

- Topography information shown indicatively, refer to Ordnance Survey drawings for further information.

[Symbol] Spot height taken from OS information

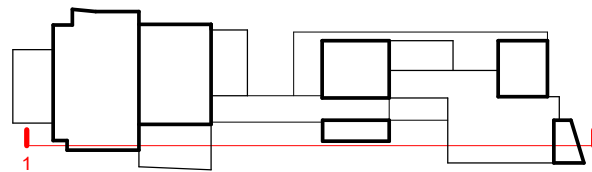

PLANNING

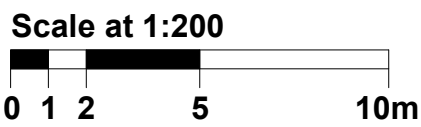

Work Package	Cost Check	Info/Briefing	Tender	Contract	Construction	Date	Rev.	Description	Approved By	Date	Rev.	Description	Approved By	Project	Subject	Architects	Sort Code	Drawing Number	Rev.
						04.08.2023	L	ISS_0007_Planning - Additional Information	MB					Highgate School Dyne House 3	Dyne House - Long Sections Proposed Sections	Hopkins Architects Limited 27 Broadway Terrace, London, NW1 6LG T: 020 7724 1751 E: mail@hopkins.co.uk	A/HS-DH3	2623	L
																	Date: 05/25/18	Scale: 1 : 200	at A1