


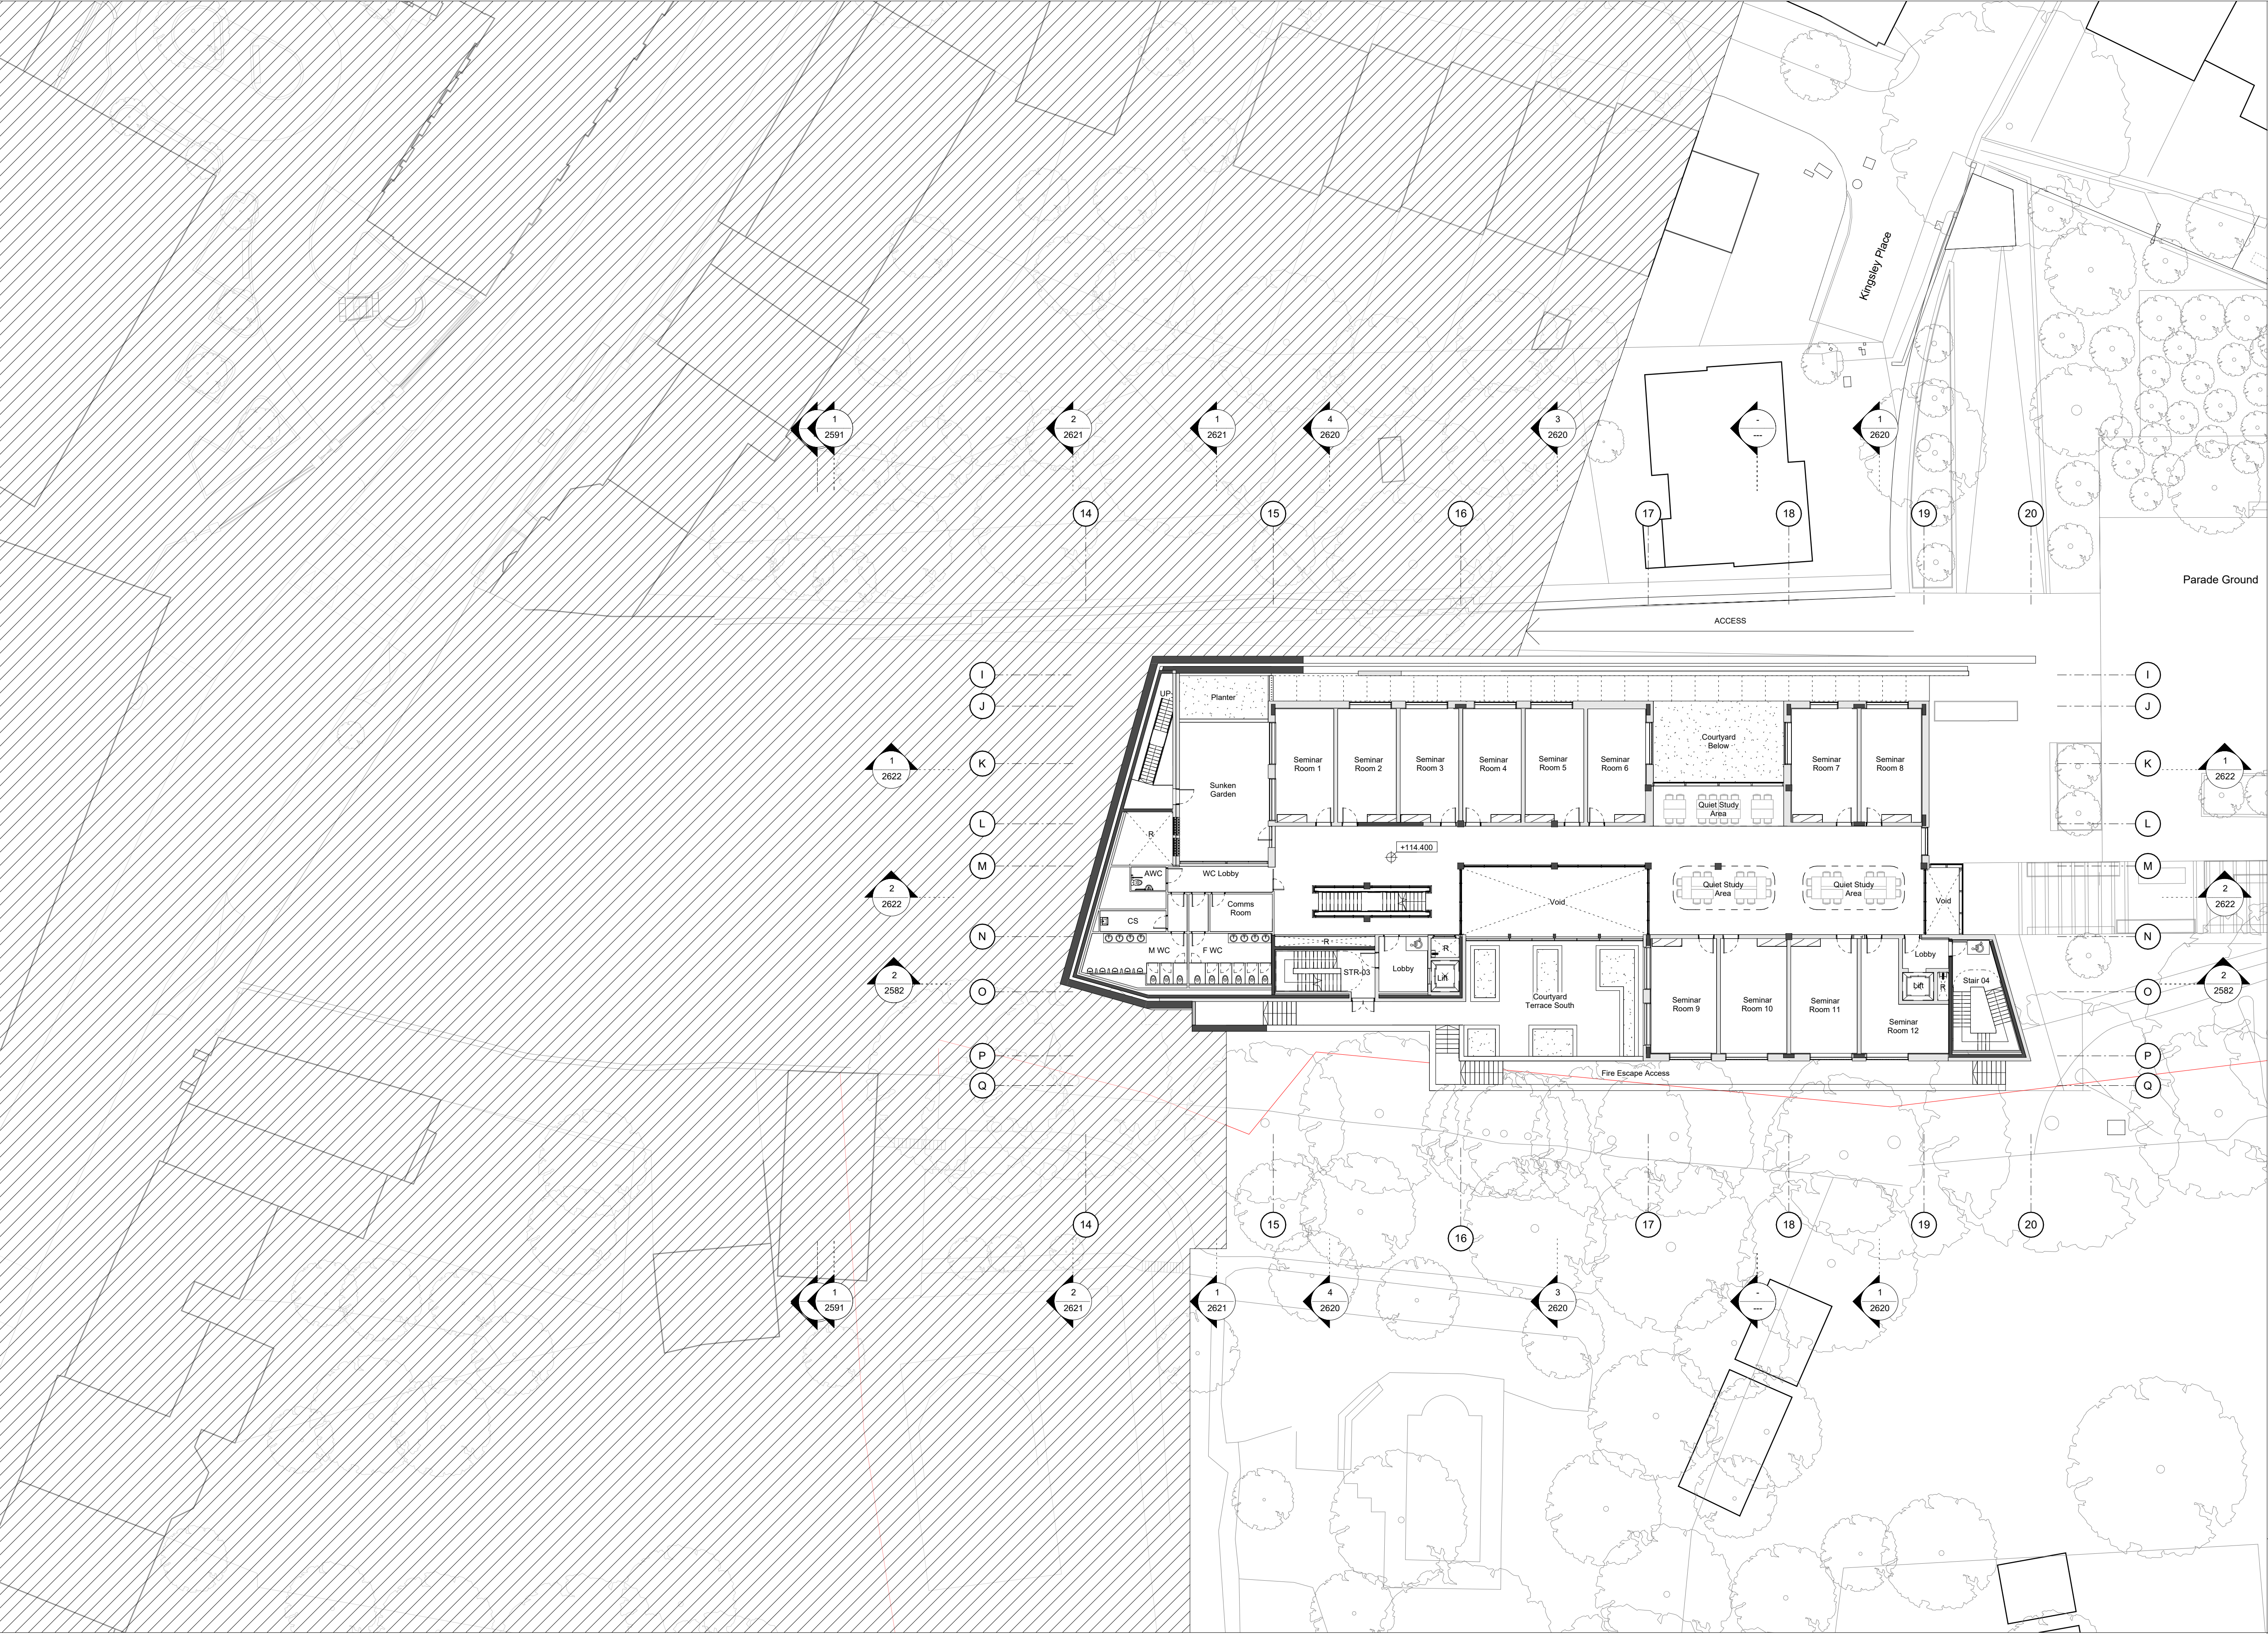

General Notes:

G1 All Levels are above ordnance datum (AOD)
New Levels are shown thus: [Symbol] +20.345
Retained Existing Levels thus: [Symbol] EX+20.345
Existing Levels are shown: [Symbol] EX+20.345

G2 Door tags are shown thus: [Symbol] DG-011 [Symbol] DRS-XXX [Symbol] FR-XXS
Door number
Instance of doors per room
Door type
Fire rating, 'X' denotes smoke seal

G3 Abbreviations:


GN/AWC:	Gender Neutral / Accessible WC
CS:	Cleaner's Store
PH:	Printer hub
ST:	Store
RWP:	Rain water pipe

Room Key:

SP	Small Practice Room
EP	Ensemble Practice Room
AWC	Accessible WC's
F.WC	Female WC's
M.WC	Male WC's
CS	Cleaners Store
R	Riser

-03

PLANNING

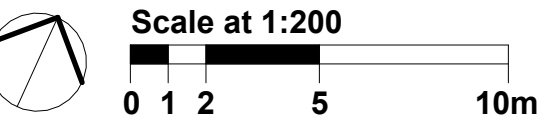

Work Package	Cost Check	Info/Briefing	Tender	Contract	Construction	Date	Rev.	Description	Approved By	Date	Rev.	Description	Approved By	Project	Highgate School Dyne House 3	Sort Code	Drawing Number	Rev.
						31.07.2025	N	ISS_0010_Planning Issue	MF					Subject	Dyne House - Level -03 Proposed GA Plans	A/Hs-DH3	2422	N
														Architects	Hopkins Architects Limited 27 Broadley Terrace, London, NW1 6LG T: 020 7724 1751 E: mail@hopkins.co.uk	Date: 21/09/18	Scale: 1 : 200	at A1