



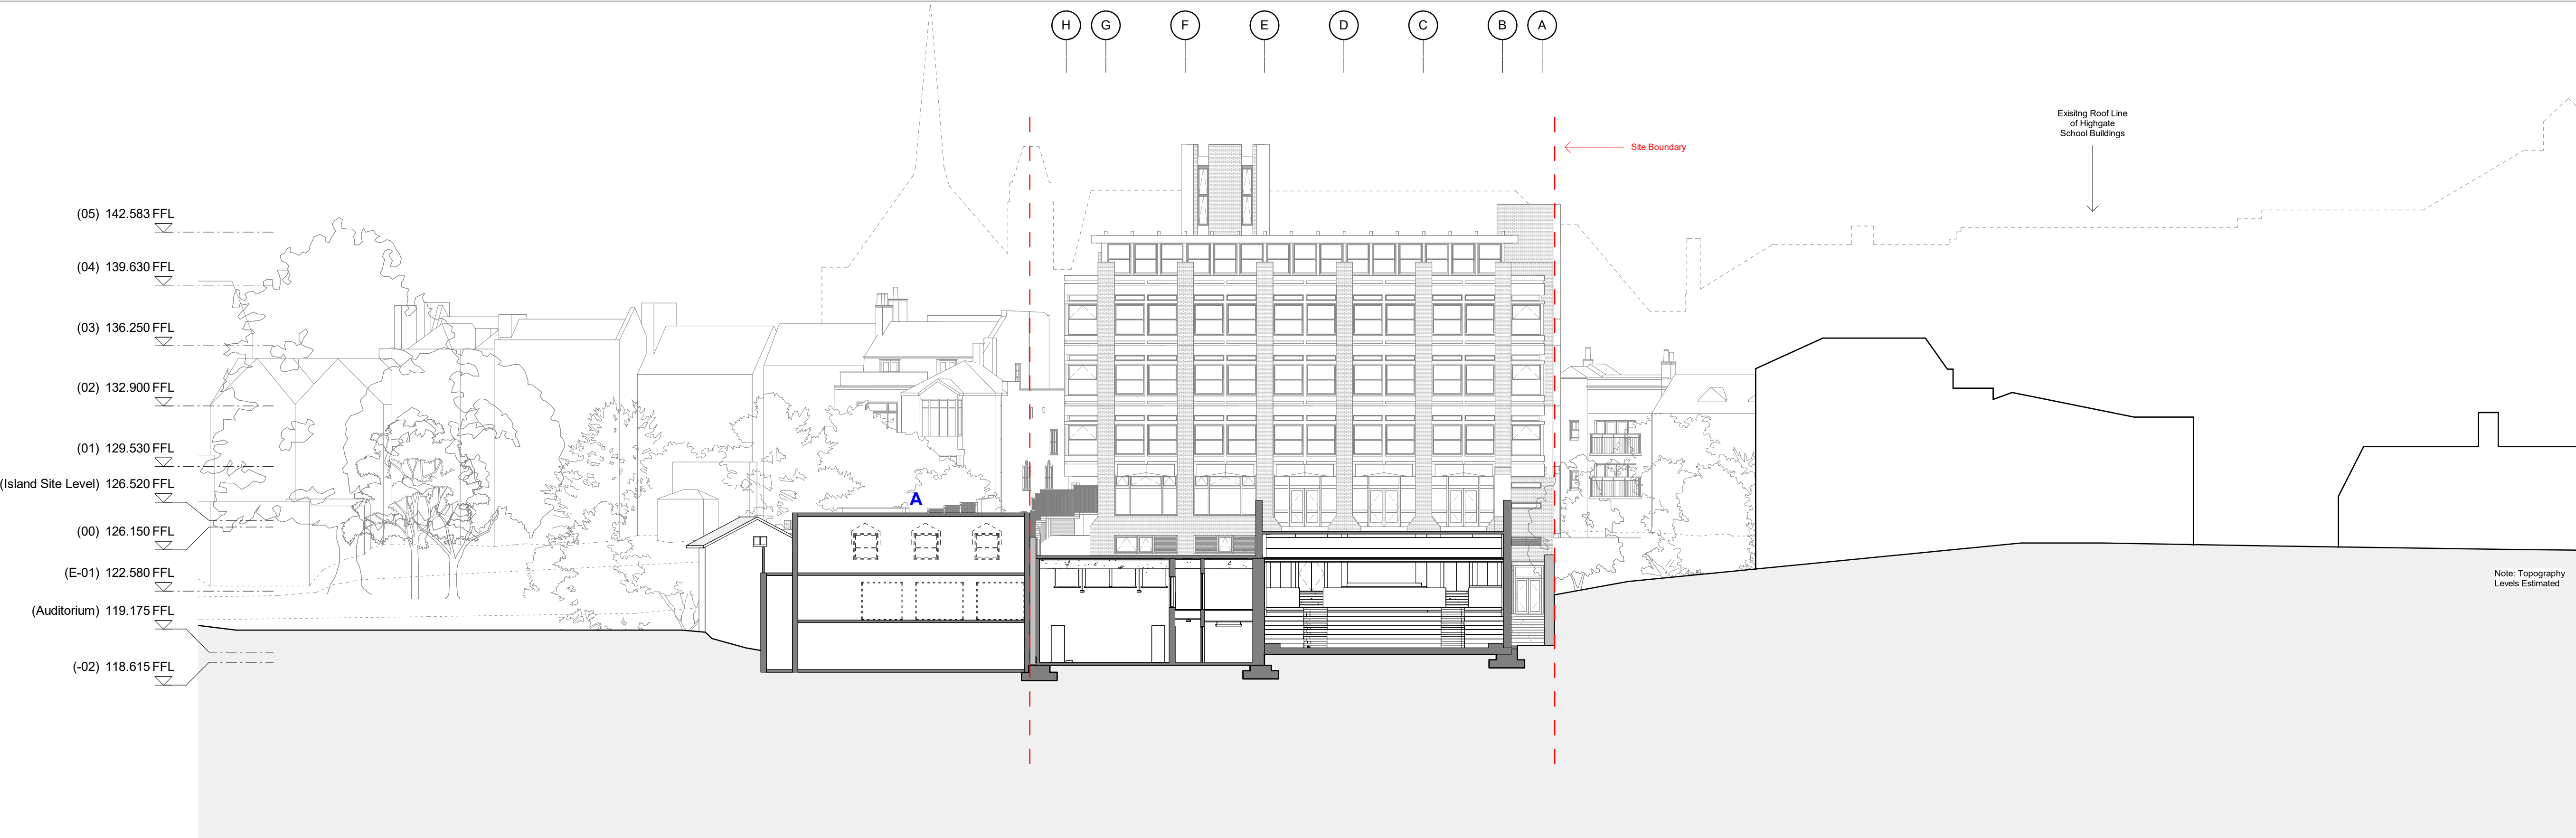

**1**  
2581  
Existing Section through Auditorium  
1 : 200

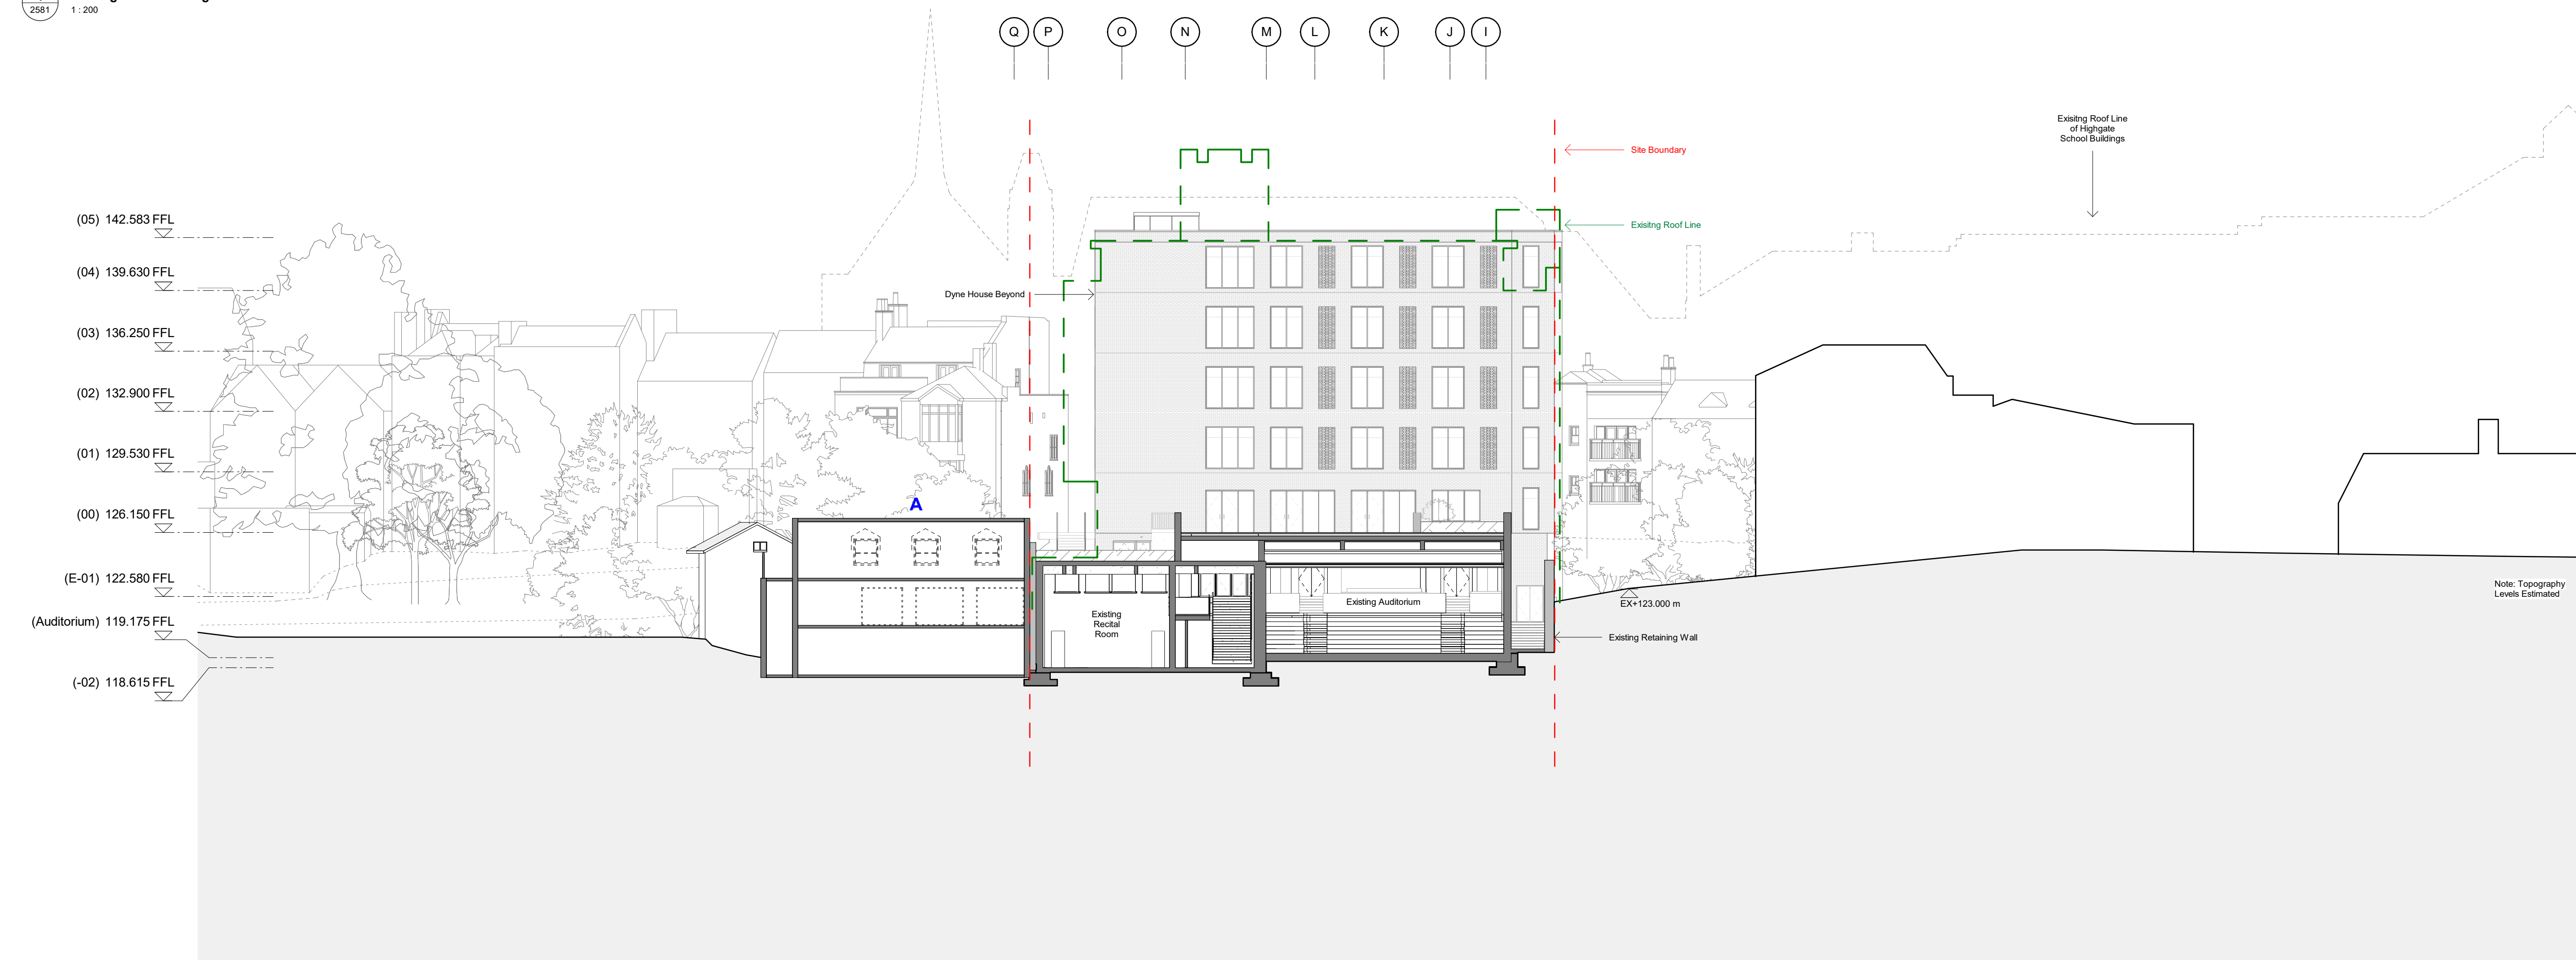


**2**  
2581  
Proposed Section through Auditorium - Outline of existing buildings overlaid  
1 : 200


- General Notes:**
- G1** All Levels are above ordnance datum (AOD)  
New Levels are shown thus: [Symbol] +20.345  
Retained Existing Levels thus: [Symbol] EX+20.345  
Existing Levels are shown: [Symbol] EX+20.345
- G2** Door tags are shown thus: [Symbol] DG-011 [Symbol] DRS-XXX [Symbol] FR-XXG  
[Symbol] Door number  
[Symbol] Instance of doors per room  
[Symbol] Door type  
[Symbol] Fire rating, 'V' denotes smoke seal
- G3** Abbreviations:  
GN/AWC: Gender Neutral / Accessible WC  
CS: Cleaner's Store  
PH: Printer hub  
ST: Store  
RWP: Rain water pipe

- Notes:**
- [Red dashed line] Site Boundray
  - [Dashed line] Existing Context Buildings Roofline
  - [Green dashed line] Existing Building Roofline

Topography and contextual information heights are estimated and taken from open source information.

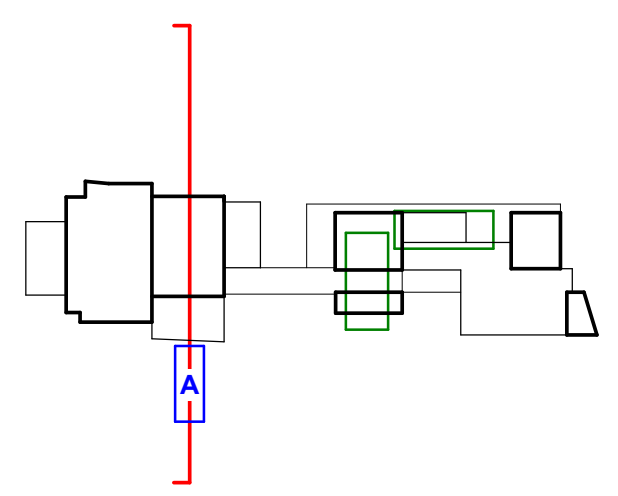

## PLANNING

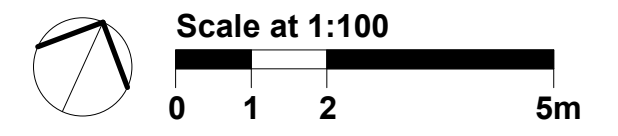

| Work Package | Cost Check | Info/Briefing | Tender | Contract | Construction | Date       | Rev. | Description                                | Approved By | Date | Rev. | Description | Approved By | Project   | Sort Code      | Drawing Number | Rev.  |
|--------------|------------|---------------|--------|----------|--------------|------------|------|--------------------------------------------|-------------|------|------|-------------|-------------|---|----------------|----------------|-------|
|              |            |               |        |          |              | 04.08.2023 | A    | ISS_0007_Planning - Additional Information | MB          |      |      |             |             | Highgate School Dyne House 3                                                                                 | A/HS-DH3       | 2581           | A     |
|              |            |               |        |          |              |            |      |                                            |             |      |      |             |             | Subject   |                |                |       |
|              |            |               |        |          |              |            |      |                                            |             |      |      |             |             | Architects                                                                                                   |                |                |       |
|              |            |               |        |          |              |            |      |                                            |             |      |      |             |             | Hopkins Architects Limited<br>27 Broadway Terrace, London, NW1 6LG<br>T: 020 7724 1751 E: mail@hopkins.co.uk |                |                |       |
|              |            |               |        |          |              |            |      |                                            |             |      |      |             |             |   | Date: 07/04/23 | Scale: 1 : 200 | at A1 |