



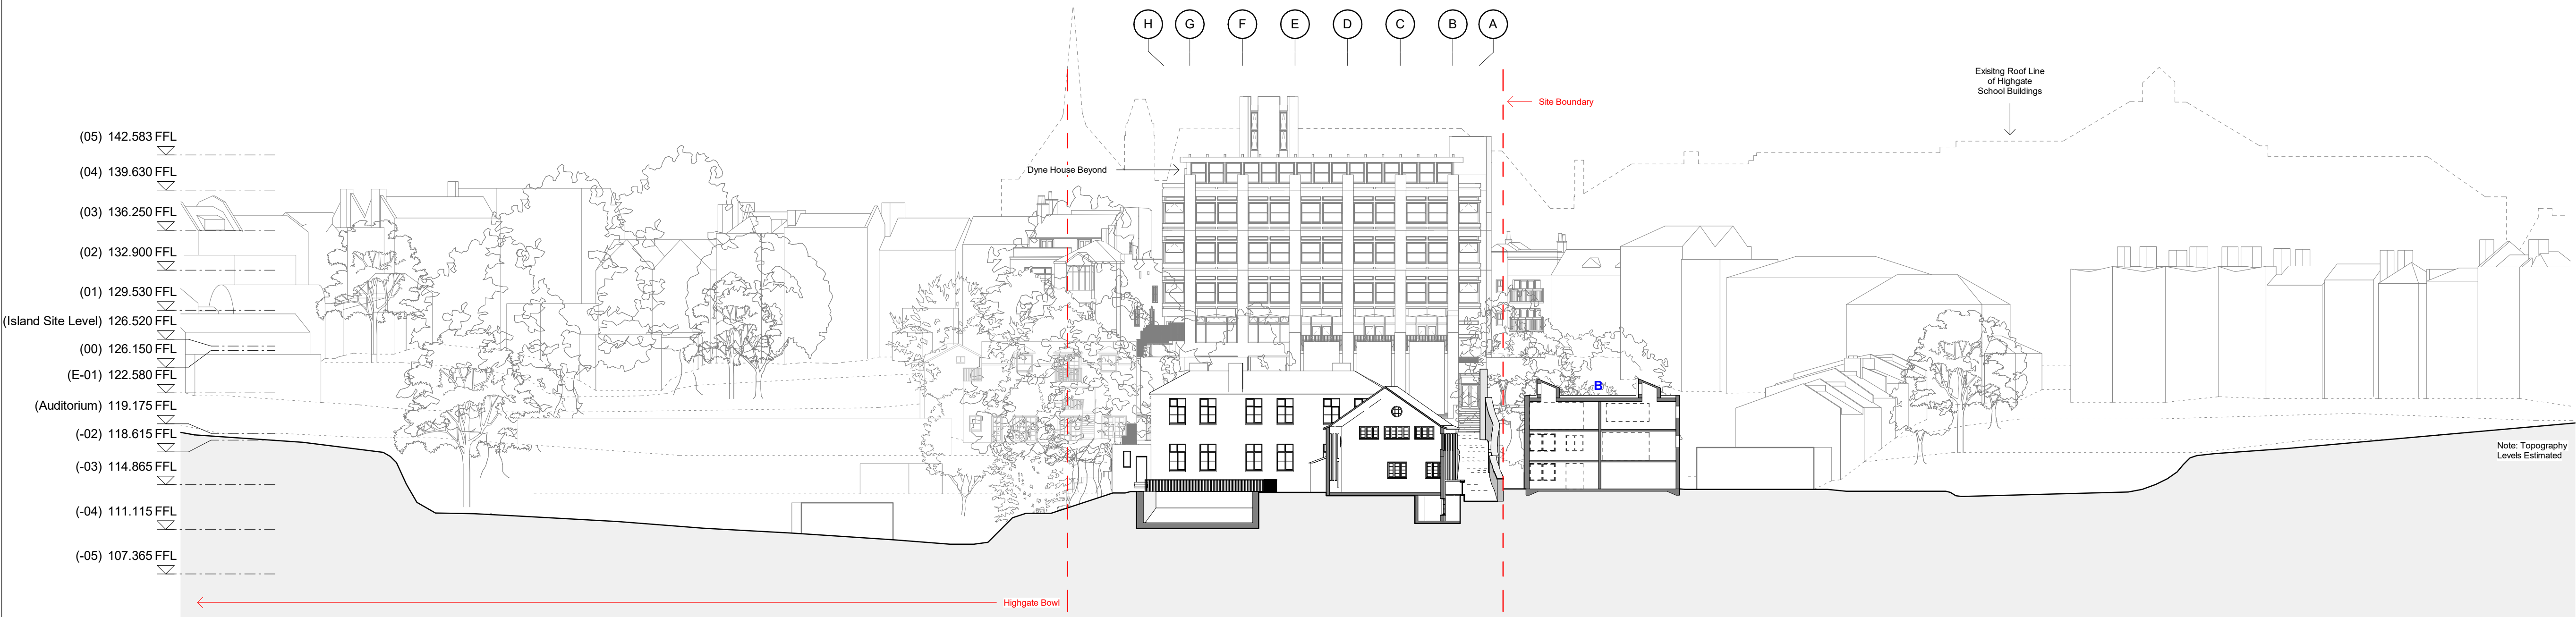

1 Existing Long Section
1 : 300

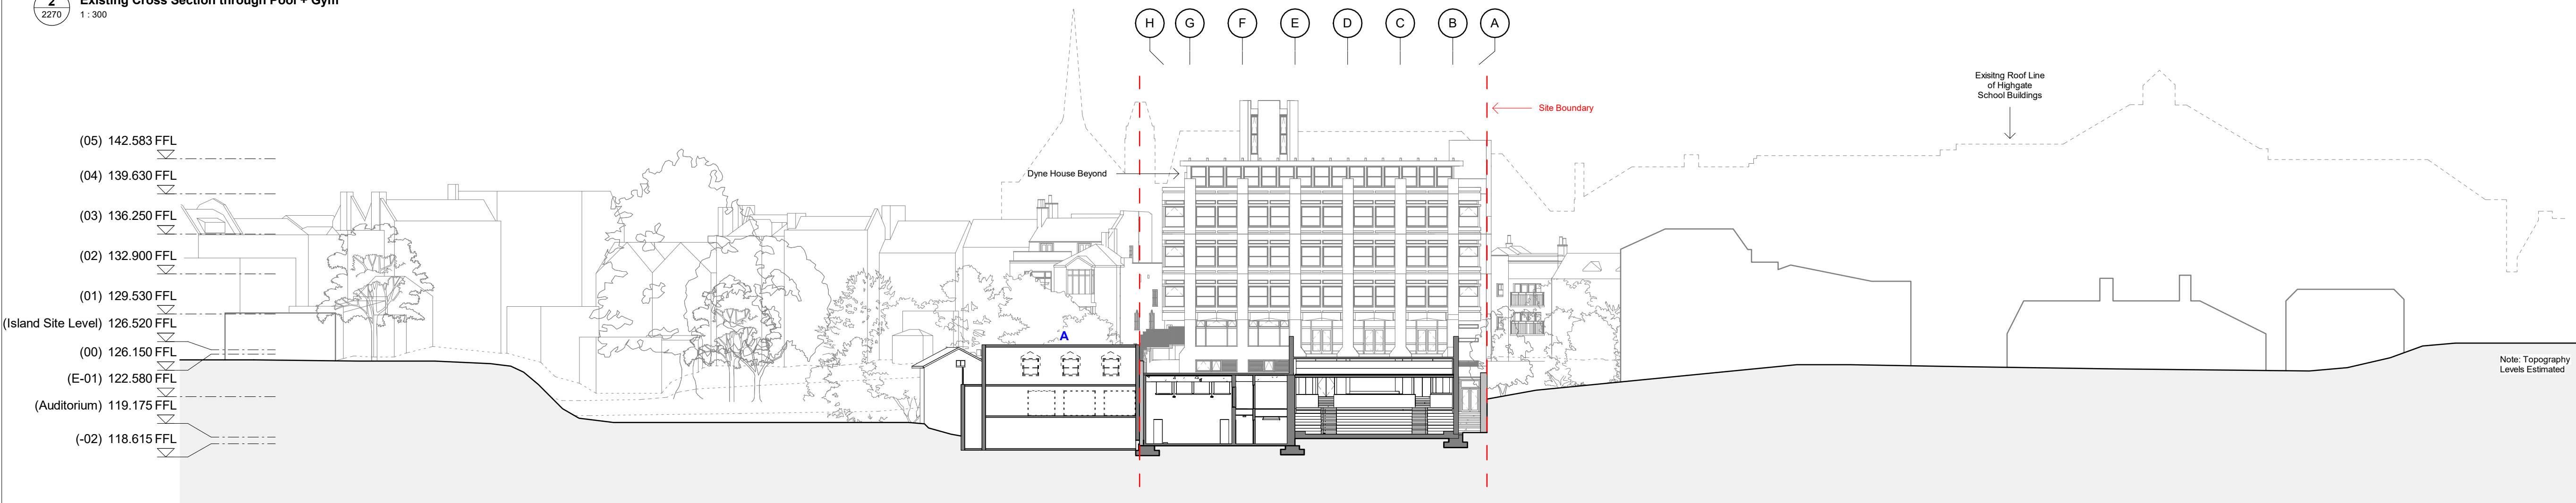

2 Existing Cross Section through Pool + Gym
1 : 300



3 Existing Cross Section through Auditorium
1 : 300

General Notes:

G1 All Levels are above ordnance datum (AOD) (20 345)
New Levels are shown thus: (EX+20 345)
Retained Existing Levels thus: EX+20 345
Existing Levels are shown: EX+20 345

G2 Door tags are shown thus: DG-011
DRS-XXX
FR-XXX


Abbreviations:

GN/AWC: Gender Neutral / Accessible WC
CS: Cleaner's Store
PH: Printer hub
ST: Store
RWP: Rain water pipe

Notes:

--- Site Boundary
--- Existing Context Buildings Roofline

Topography and contextual information heights are estimated and taken from open source information.

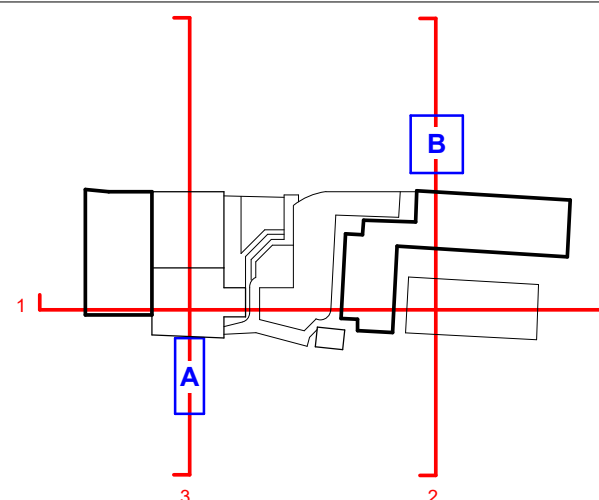

PLANNING

Scale at 1:100
0 1 2 5m

Work Package	Cost Check	Info/Briefing	Tender	Contract	Construction	Date	Rev.	Description	Approved By	Date	Rev.	Description	Approved By	Project	Sort Code	Drawing Number	Rev.
						04.08.2023	A	ISS_0007_Planning - Additional Information	MB					Highgate School Dyne House 3	A/Hs-DH3	2270	A
														Subject			
														Architects			
														Hopkins Architects Limited 27 Broadley Terrace, London, NW1 6LG T: 020 7724 1751 E: mail@hopkins.co.uk			
															Date: 07/03/23	Scale: 1 : 300	at A1