



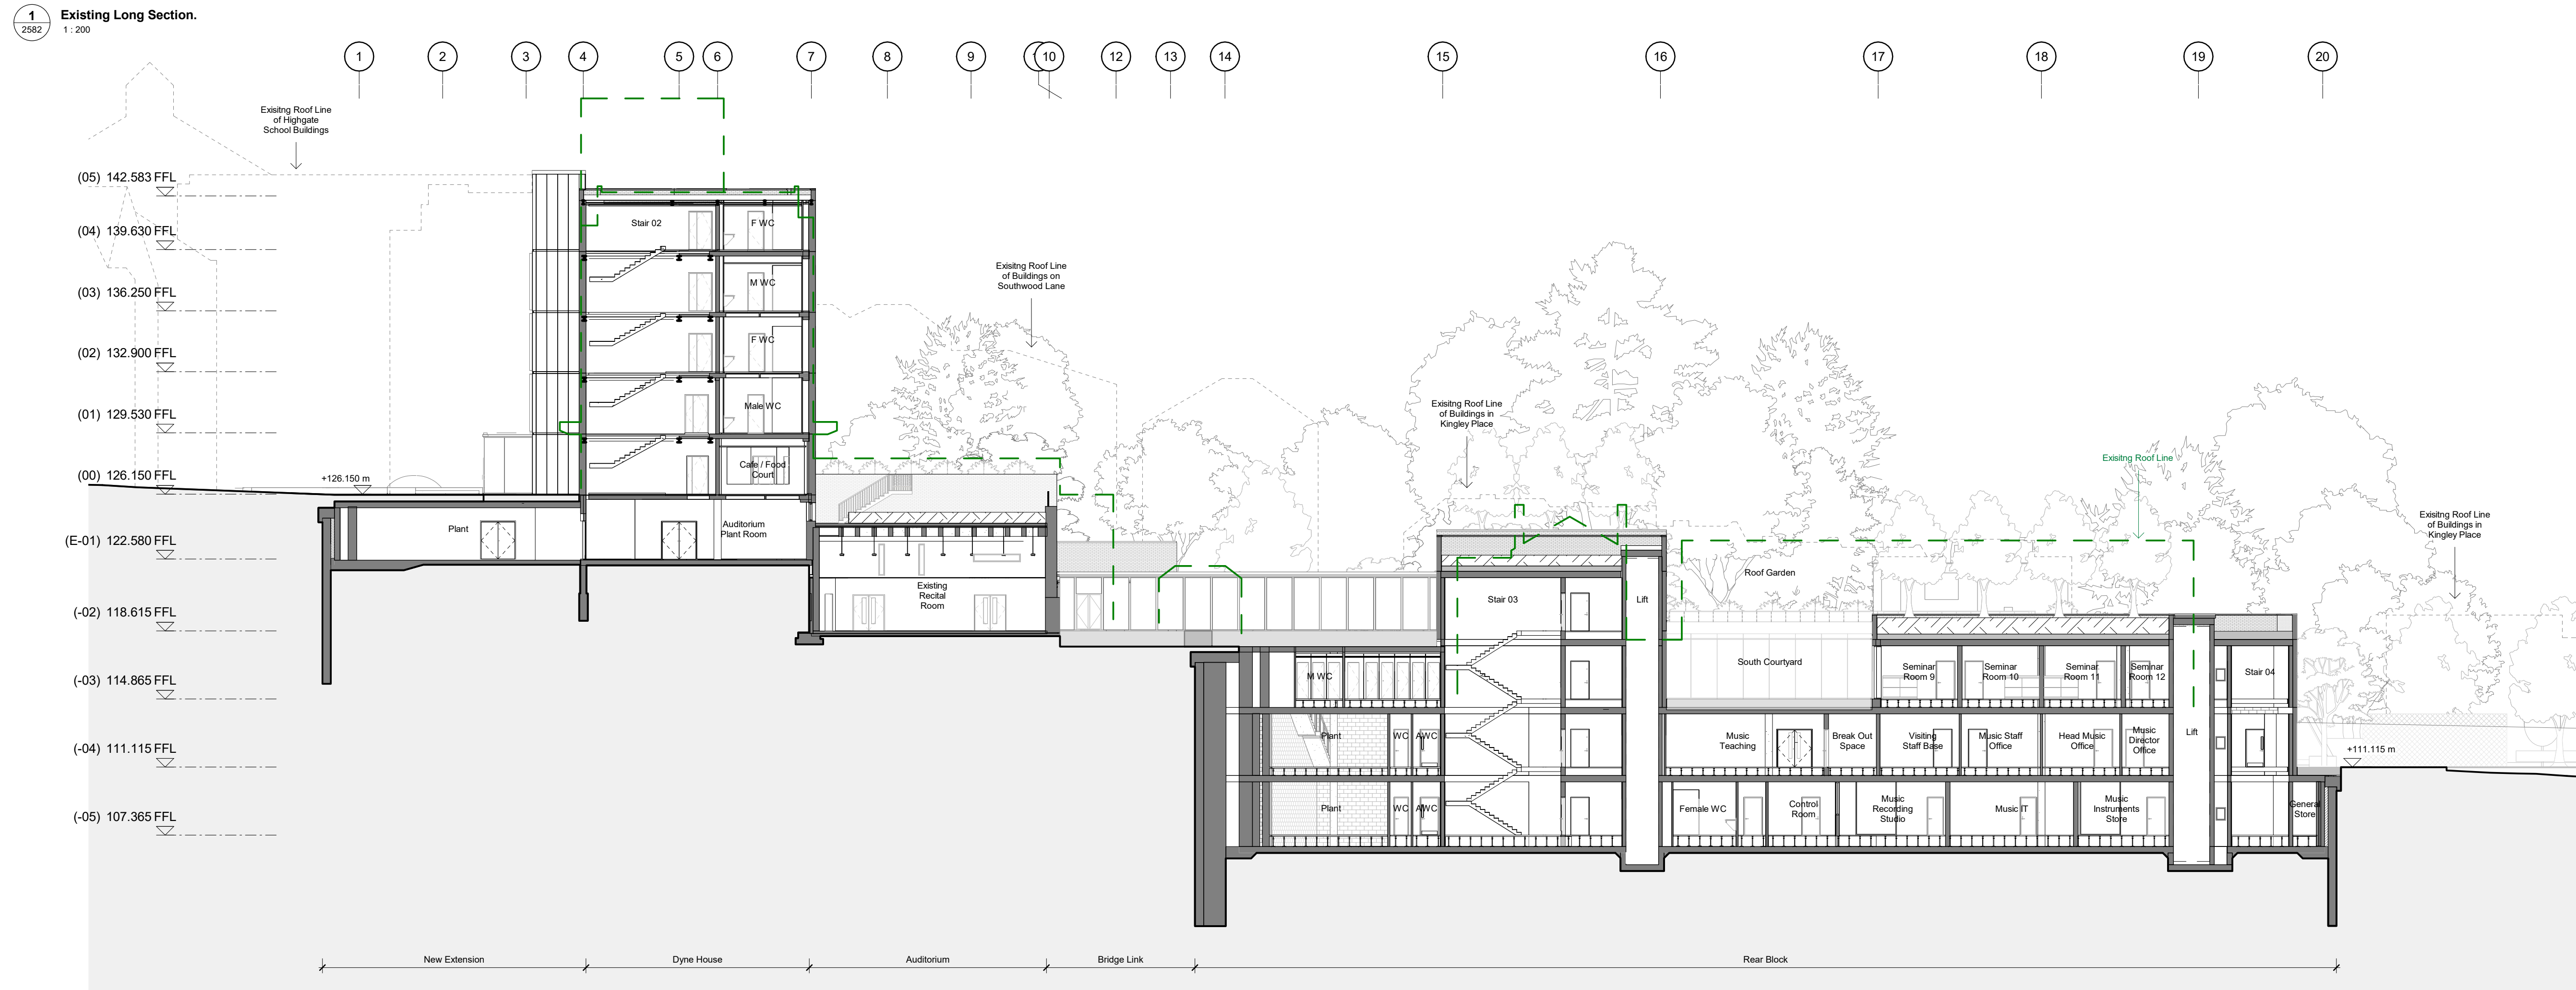


- General Notes:**
- G1** All Levels are above ordnance datum (AOD)
New Levels are shown thus: 20.345
Retained Existing Levels thus: 10.345
Existing Levels are shown: 20.345
- G2** Door tags are shown thus: DG-01 DRS-XXX FR-XXG
Door number
Instance of doors per room
Door type
Fire rating, 'V' denotes smoke seal
- G3** Abbreviations:
GN/AWC: Gender Neutral / Accessible WC
CS: Cleaner's Store
PH: Printer hub
ST: Store
RWP: Rain water pipe

- Notes:**
- Site Boundary
--- Existing Context Buildings Roofline
--- Existing Building Roofline

Topography and contextual information heights are estimated and taken from open source information.

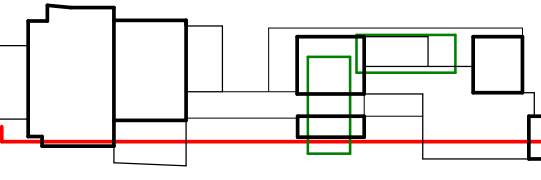

PLANNING

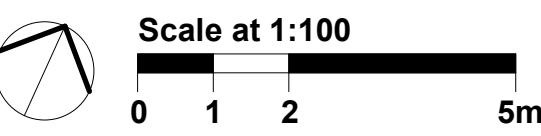

Work Package	Cost Check	Info/Briefing	Tender	Contract	Construction	Date	Rev.	Description	Approved By	Date	Rev.	Description	Approved By	Project	Subject	Architects	Sort Code	Drawing Number	Rev.
						04.08.2023	A	ISS_0007_Planning - Additional Information	MB					Highgate School Dyne House 3	Existing and Proposed Long Sections	Hopkins Architects Limited 27 Broadley Terrace, London, NW1 6LG T: 020 7724 1751 E: mail@hopkins.co.uk	A/Hs-DH3	2582	A
																	Date: 07/04/23	Scale: 1 : 200	at A1