



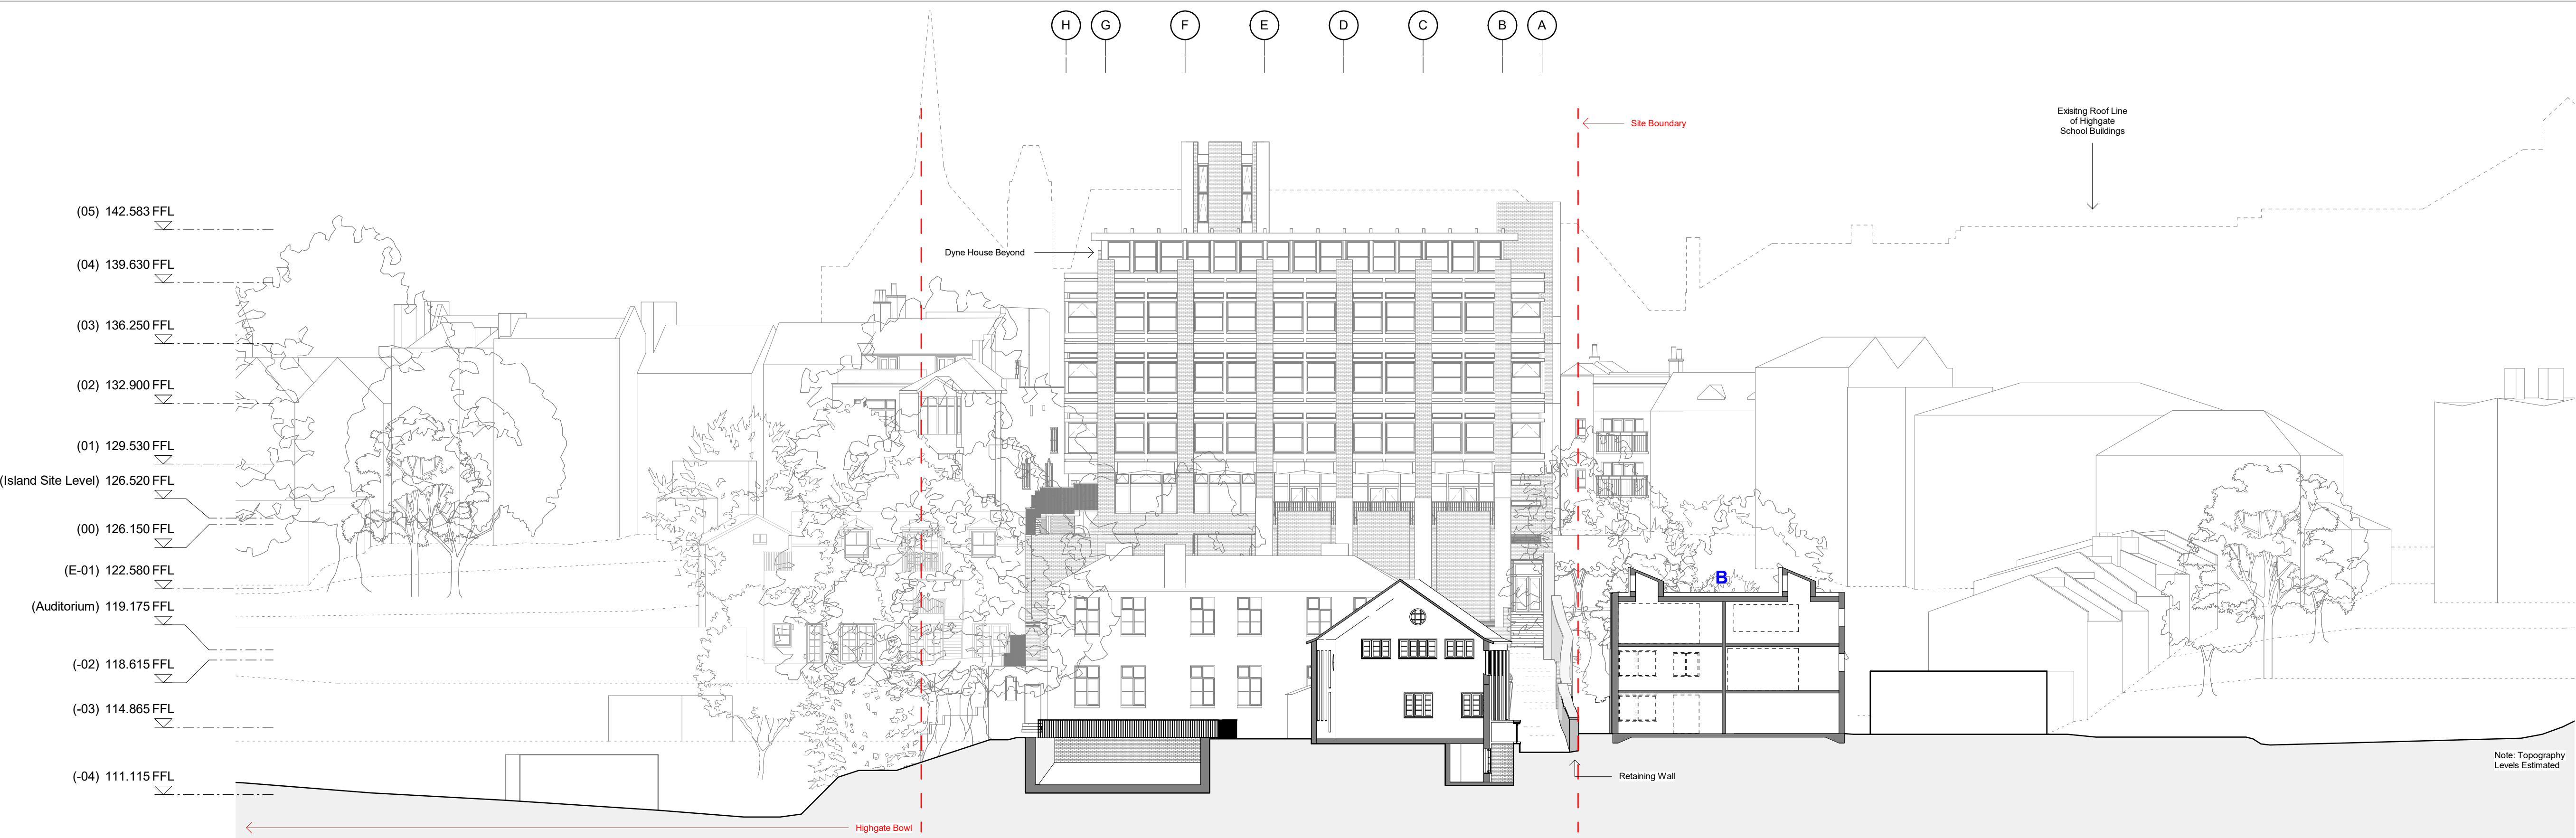

1 Existing Section through Pool + Gym
1 : 200

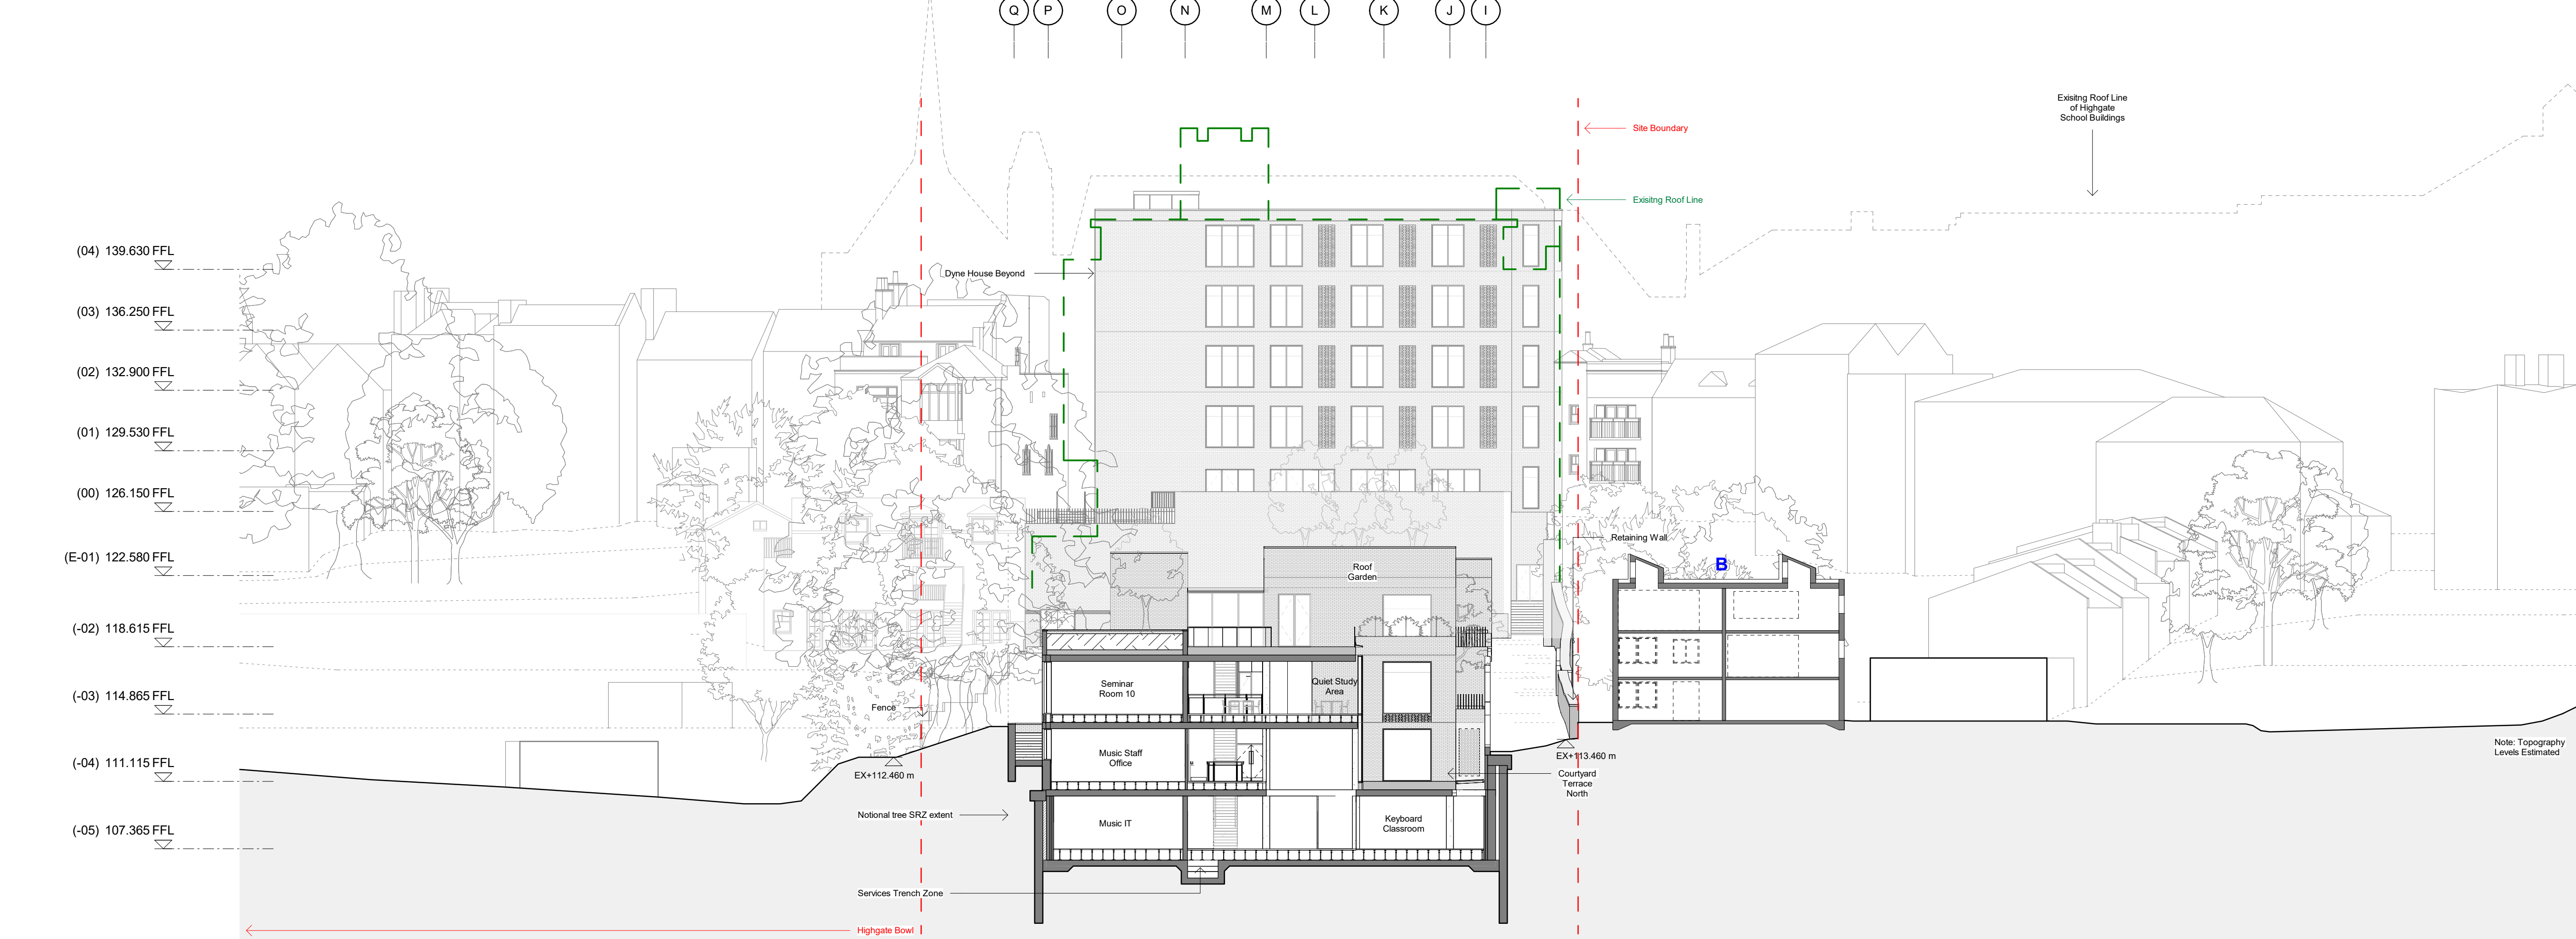


2 Proposed Section through North Courtyard - Outline of existing buildings overlaid
1 : 200


- General Notes:**
- G1** All Levels are above ordnance datum (AOD)
New Levels are shown thus: [Symbol] 20.345
Retained Existing Levels thus: [Symbol] EX+20.345
Existing Levels are shown: [Symbol] EX+20.345
- G2** Door tags are shown thus: [Symbol] DG-011 [Symbol] DRS-XXX [Symbol] FR-XXX
[Symbol] Door number
[Symbol] Instance of doors per room
[Symbol] Door type
[Symbol] Fire rating, 'V' denotes smoke seal
- G3** Abbreviations:
GN/AWC: Gender Neutral / Accessible WC
CS: Cleaner's Store
PH: Printer hub
ST: Store
RWP: Rain water pipe

- Notes:**
- [Red dashed line] Site Boundary
 - [Dotted line] Existing Context Buildings Roofline
 - [Green dashed line] Existing Building Roofline

Topography and contextual information heights are estimated and taken from open source information.

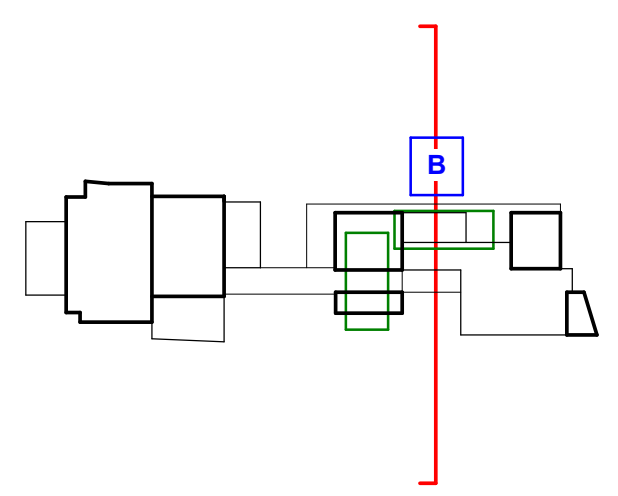

PLANNING

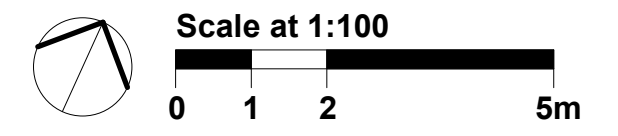

Work Package	Cost Check	Info/Briefing	Tender	Contract	Construction	Date 04.08.2023	Rev. A	Description ISS_0007_Planning - Additional Information	Approved By MB	Date	Rev.	Description	Approved By	Project Highgate School Dyne House 3	Sort Code A/Hs-DH3	Drawing Number 2580	Rev. A
														Subject Existing and Proposed Cross Sections			
														Architects Hopkins Architects Limited 27 Broadway Terrace, London, NW1 6LG T: 020 7724 1751 E: mail@hopkins.co.uk	Date: 07/04/23	Scale: 1 : 200	at A1