


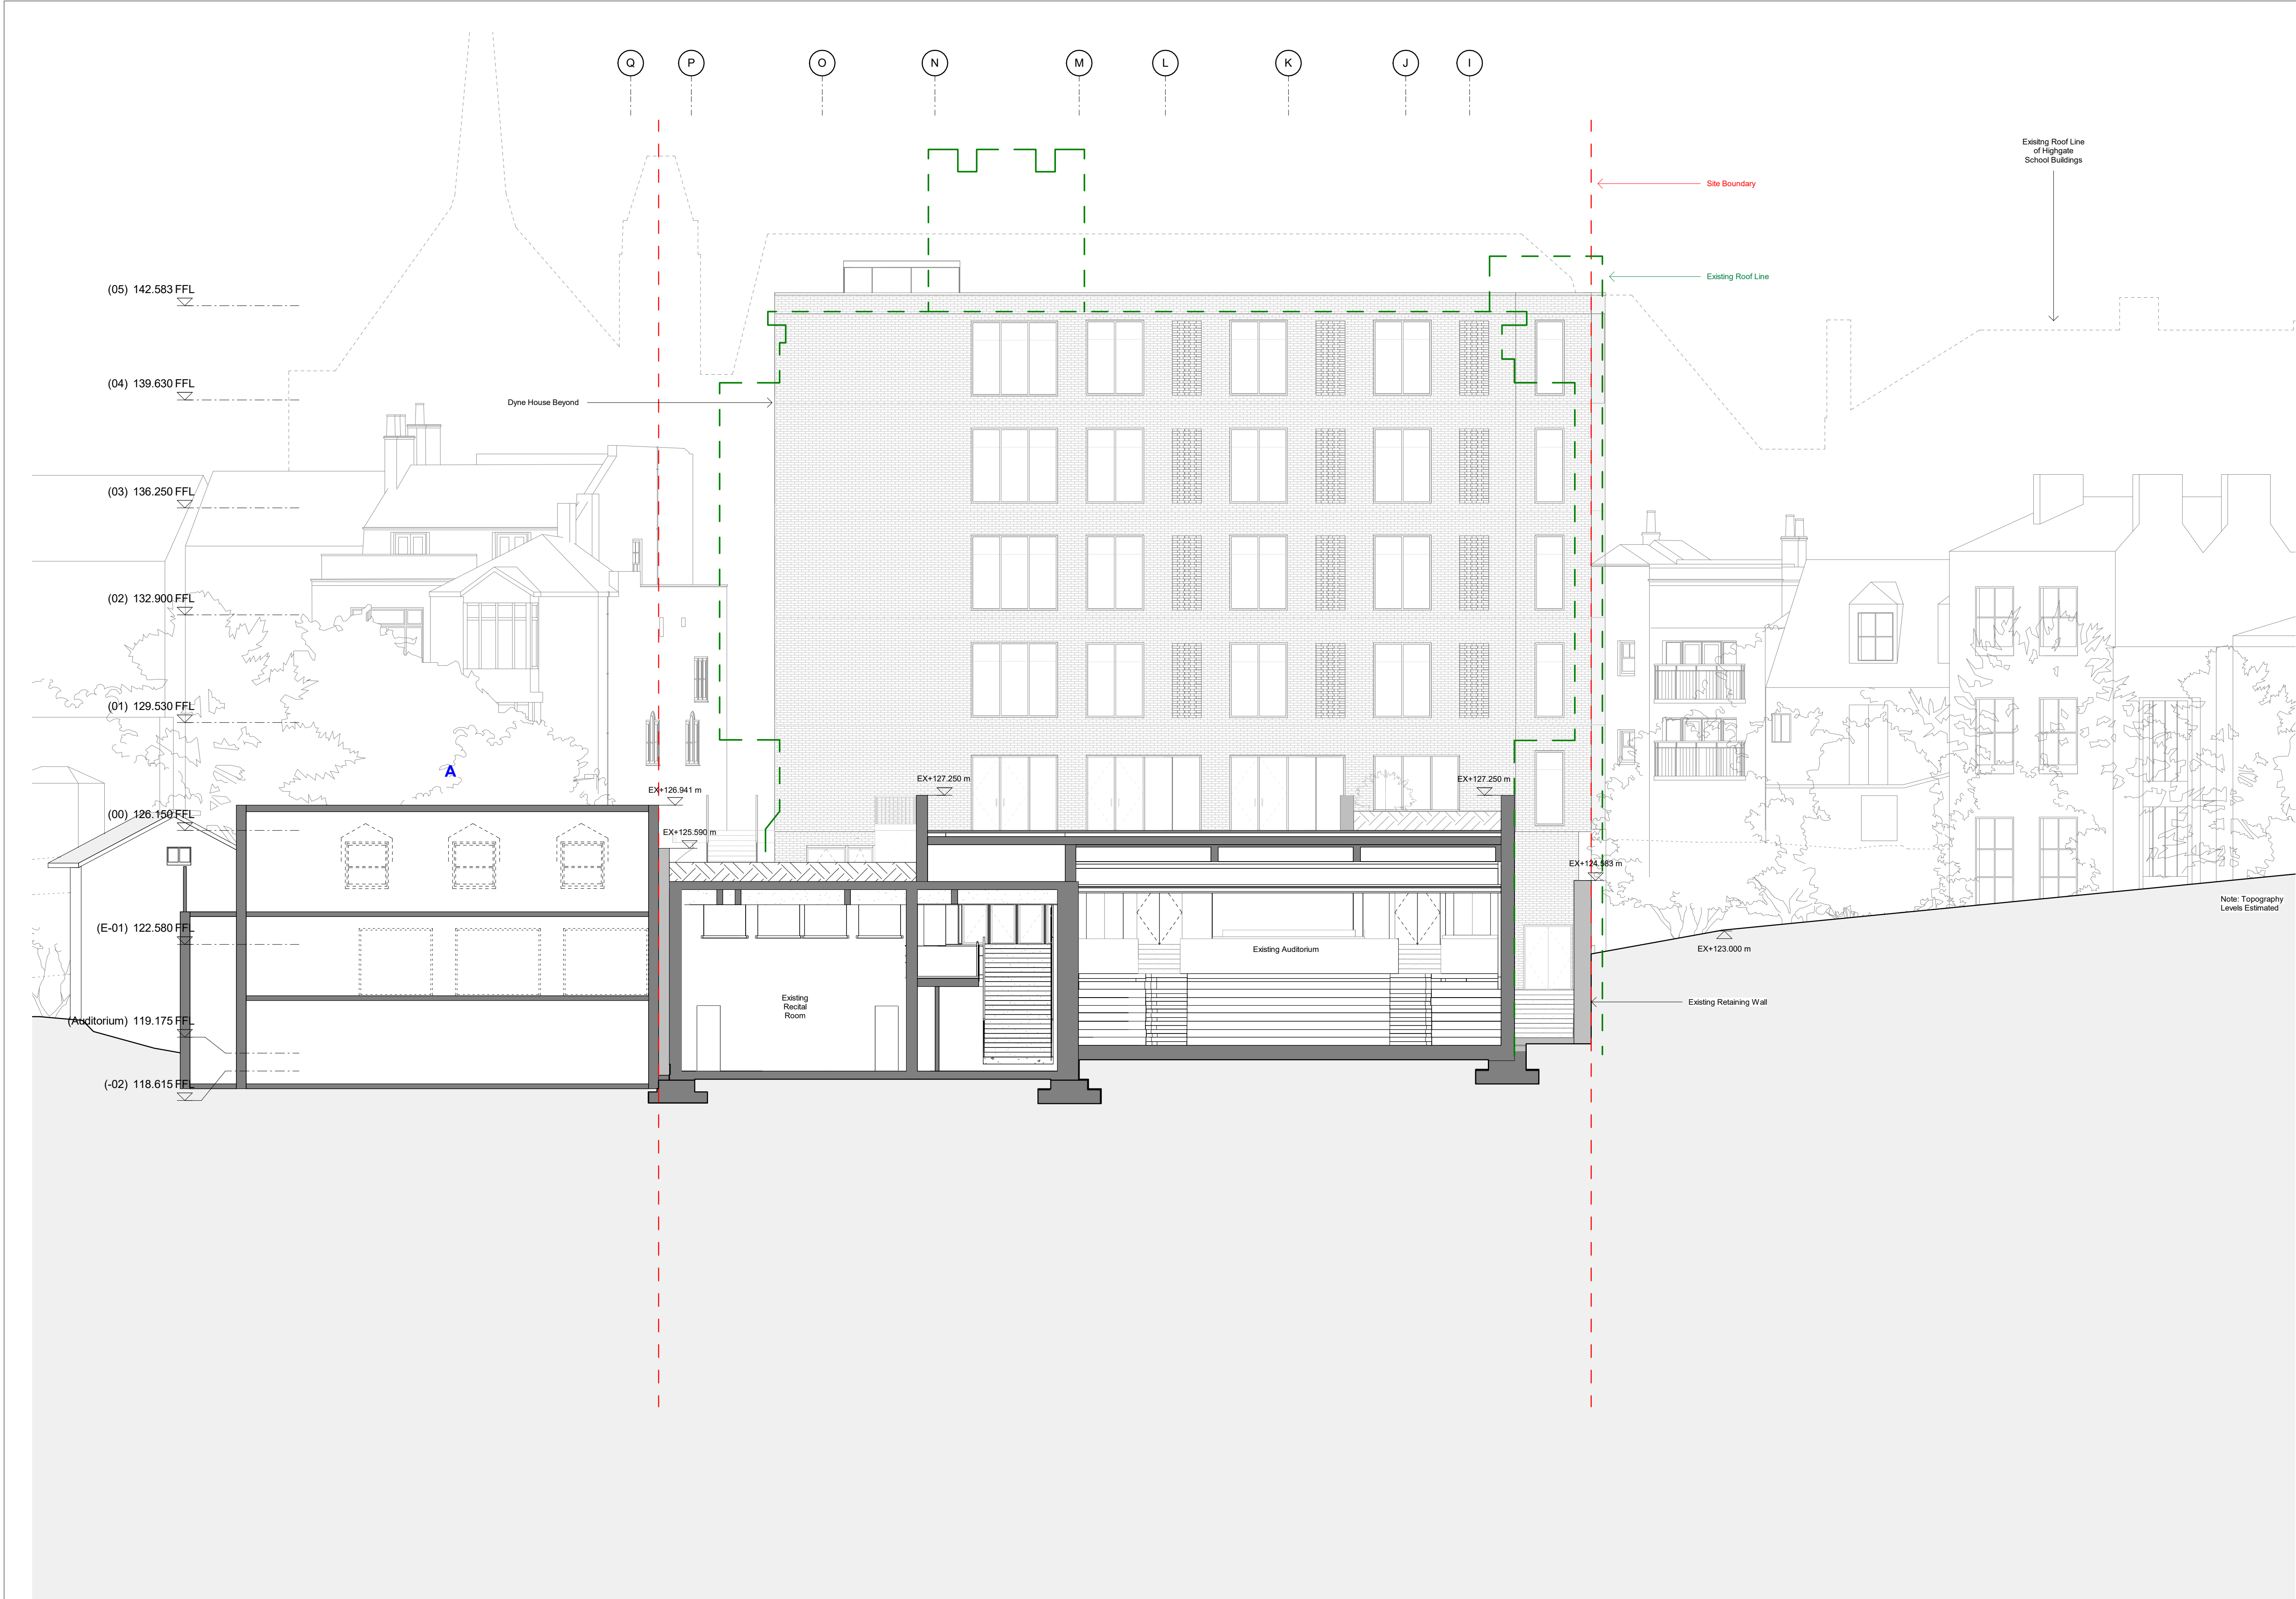

1
2591

Proposed Section through Auditorium

1:100

Work Package	Cost Check	Info/Briefing	Tender	Contract	Construction

Date	Rev.	Description	Approved By
04.08.2023	A	ISS_0007_Planning - Additional Information	MB

Date	Rev.	Description	Approved By

Project	Highgate School Dyne House 3
Subject	Proposed Section through Auditorium
Architects	Hopkins Architects Limited 27 Broadley Terrace, London, NW1 6LG T: 020 7724 1751 E: mail@hopkins.co.uk

Sort Code	Drawing Number	Rev.
A/Hs-DH3	2591	A
Date: 07/17/23	Scale: 1:100	at A1


General Notes:

- G1** All Levels are above ordnance datum (AOD)
New Levels are shown thus: 20.345
Retained Existing Levels thus: EX+20.345
Existing Levels are shown: EX+20.345
- G2** Door tags are shown thus: DG-011 DRS-XXX FR-XXx
Door number
Instance of doors per room
Door type
Fire rating, 'x' denotes smoke seal
- G3** Abbreviations:
GN/AWC: Gender Neutral / Accessible WC
CS: Cleaner's Store
PH: Printer hub
ST: Store
RWP: Rain water pipe

Notes:

- Site Boundary
--- Existing Context Buildings Roofline
--- Existing Building Roofline

Topography and contextual information heights are estimated and taken from open source information.

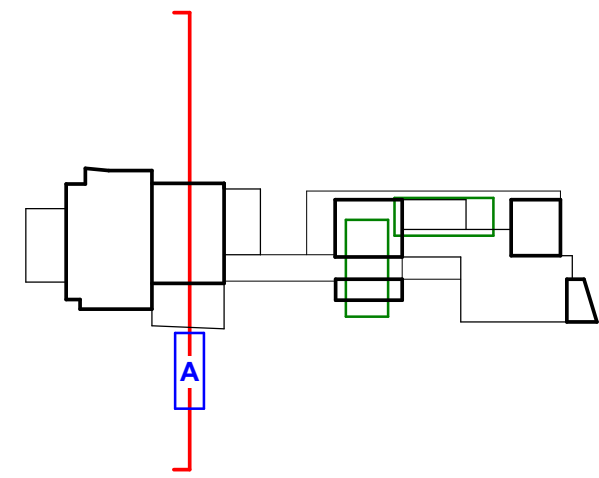

PLANNING

