



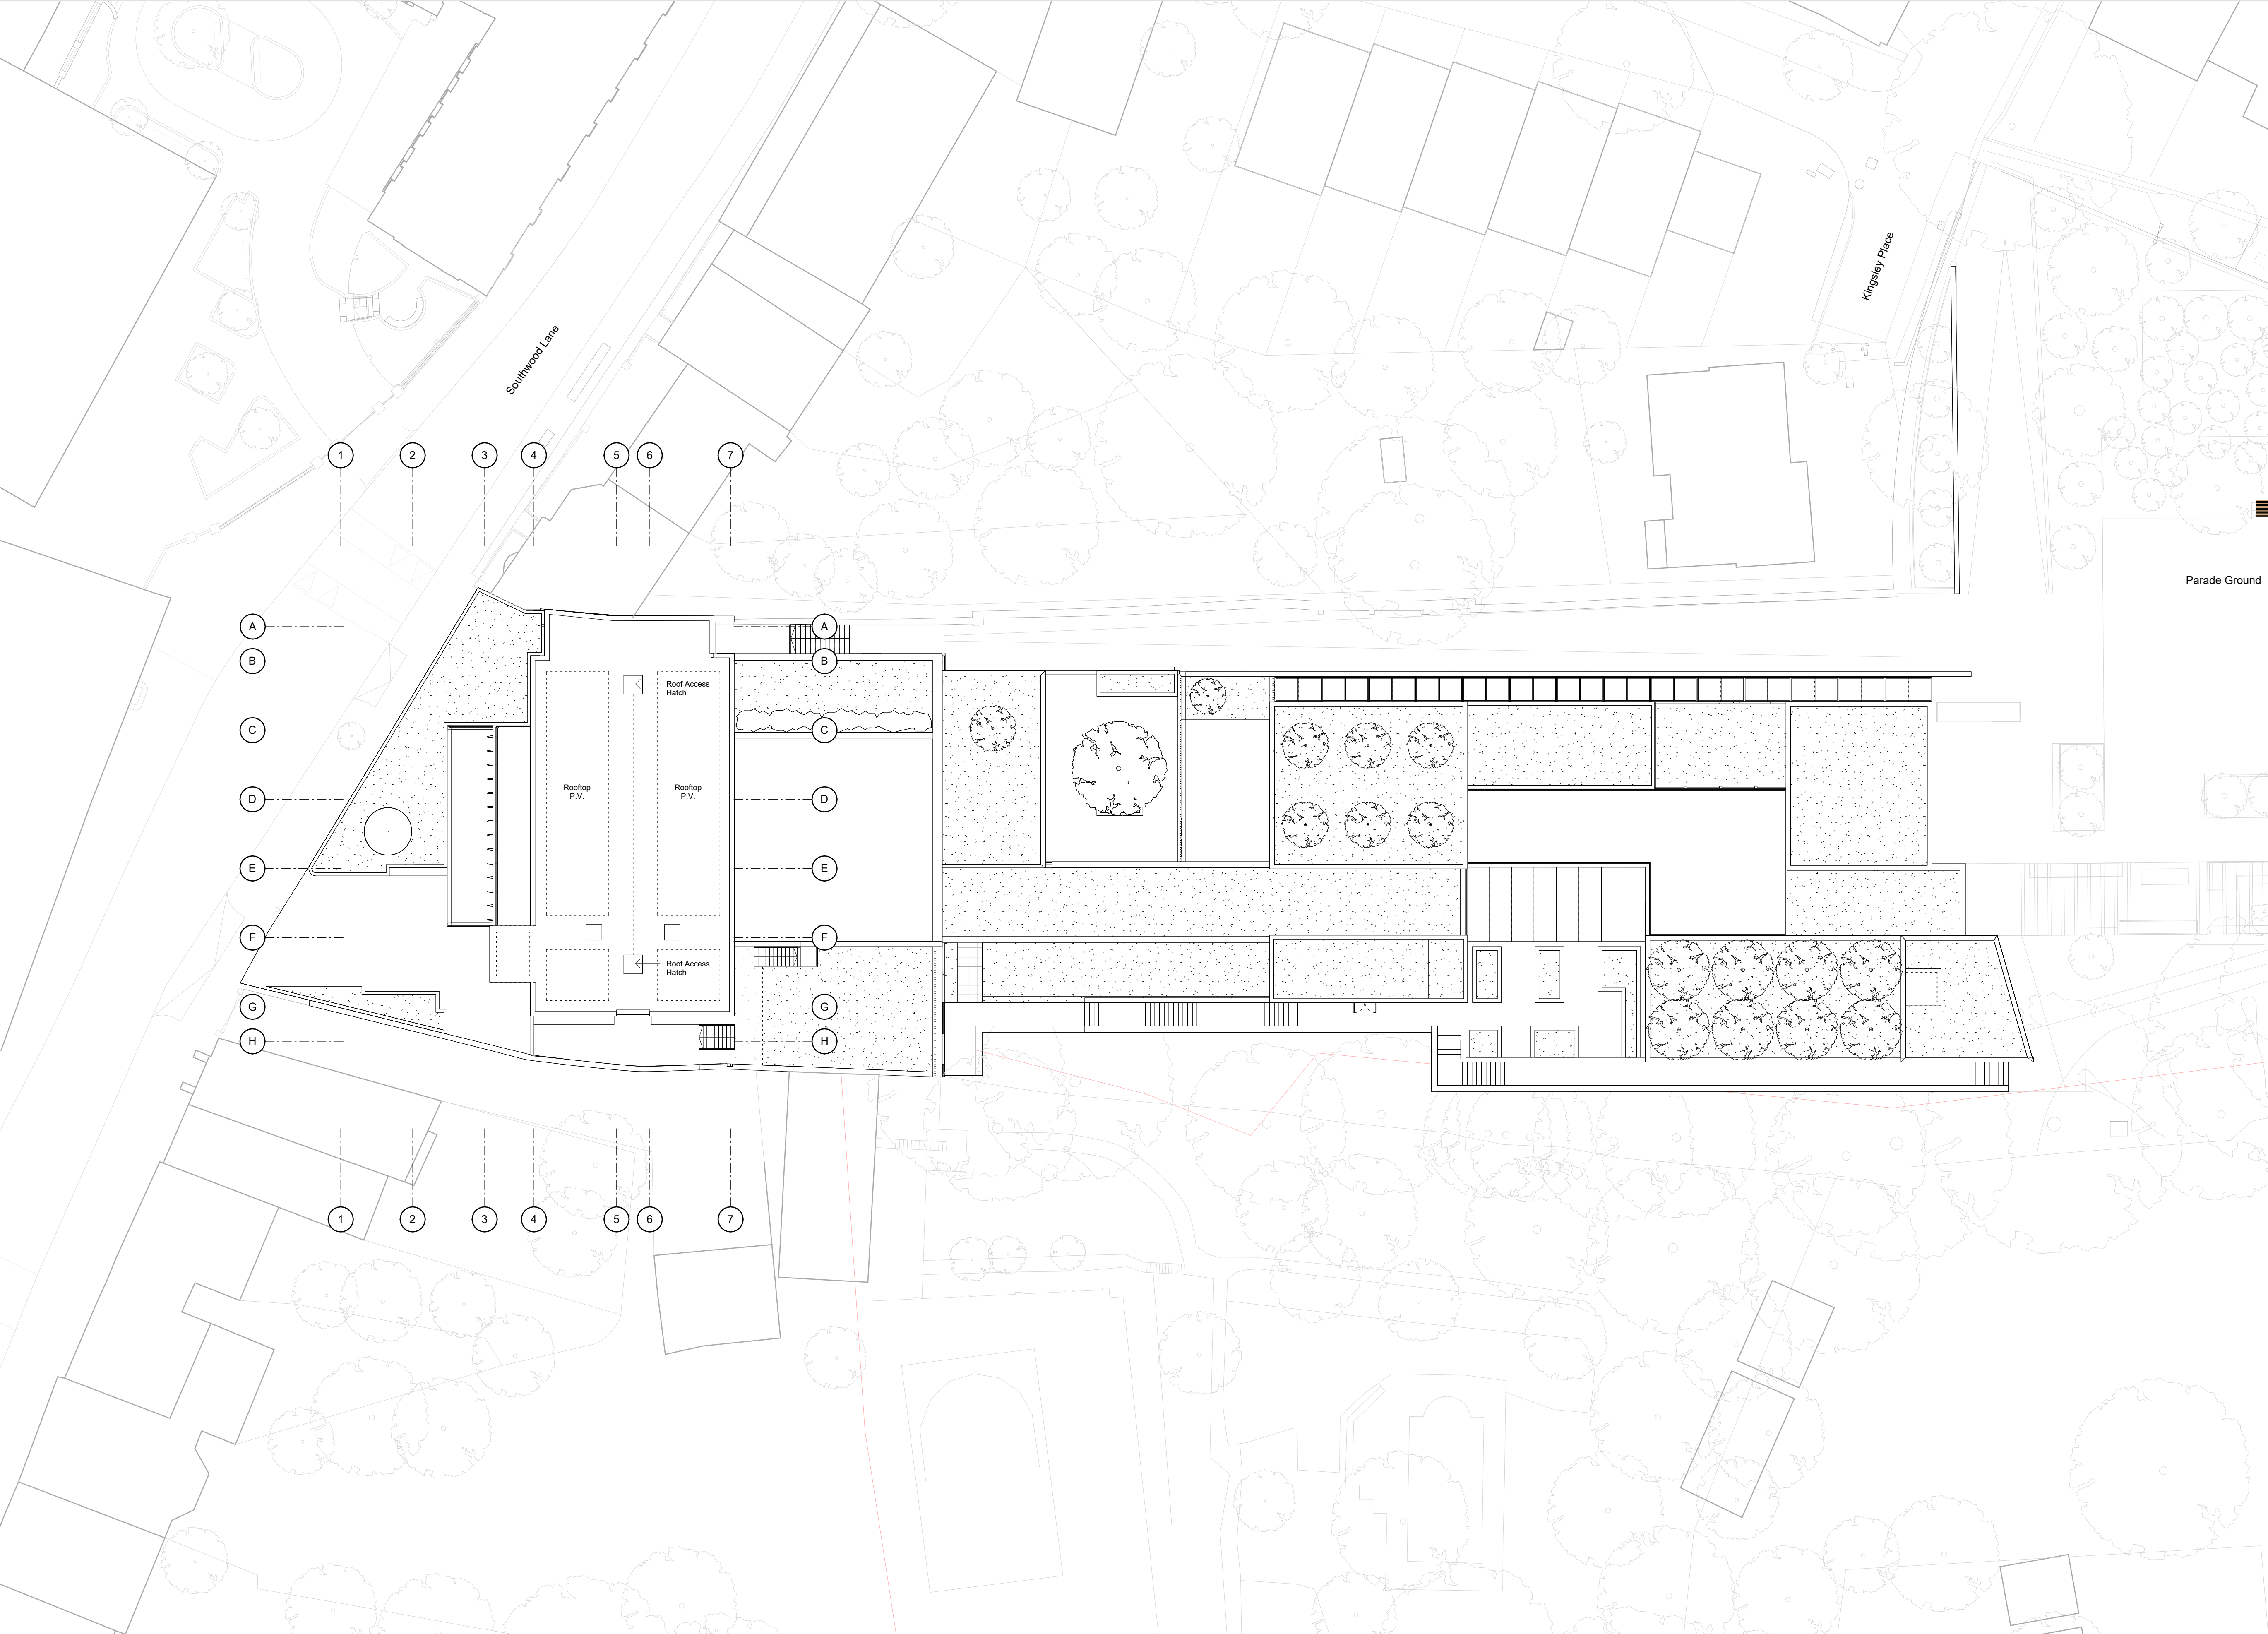


- General Notes:**
- G1** All Levels are above ordnance datum (AOD)
New Levels are shown thus: +20.345
Retained Existing Levels thus: EX+20.345
Existing Levels are shown: EX+20.345
- G2** Door tags are shown thus: DG-011 DRS-XXX FR-XXX
Door number
Instance of doors per room
Door type
Fire rating, 'V' denotes smoke seal
- G3** Abbreviations:
- GN/AWC: Gender Neutral / Accessible WC
CS: Cleaner's Store
PH: Printer hub
ST: Store
RWP: Rain water pipe

RF

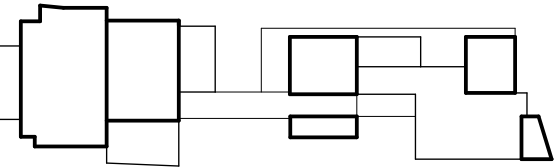

PLANNING

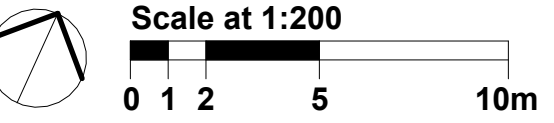

Work Package	Cost Check	Info/Briefing	Tender	Contract	Construction	Date 31.07.2025	Rev. L	Description ISS_0010_Planning Issue	Approved By MF	Date	Rev.	Description	Approved By	Project Highgate School Dyne House 3	Sort Code A/Hs-DH3	Drawing Number 2430	Rev. L
														Subject Dyne House - Roof Level Proposed GA Plans			
														Architects Hopkins Architects Limited 27 Broadley Terrace, London, NW1 6LG T: 020 7724 1751 E: mail@hopkins.co.uk	Date: 21/09/18	Scale: 1 : 200	at A1