


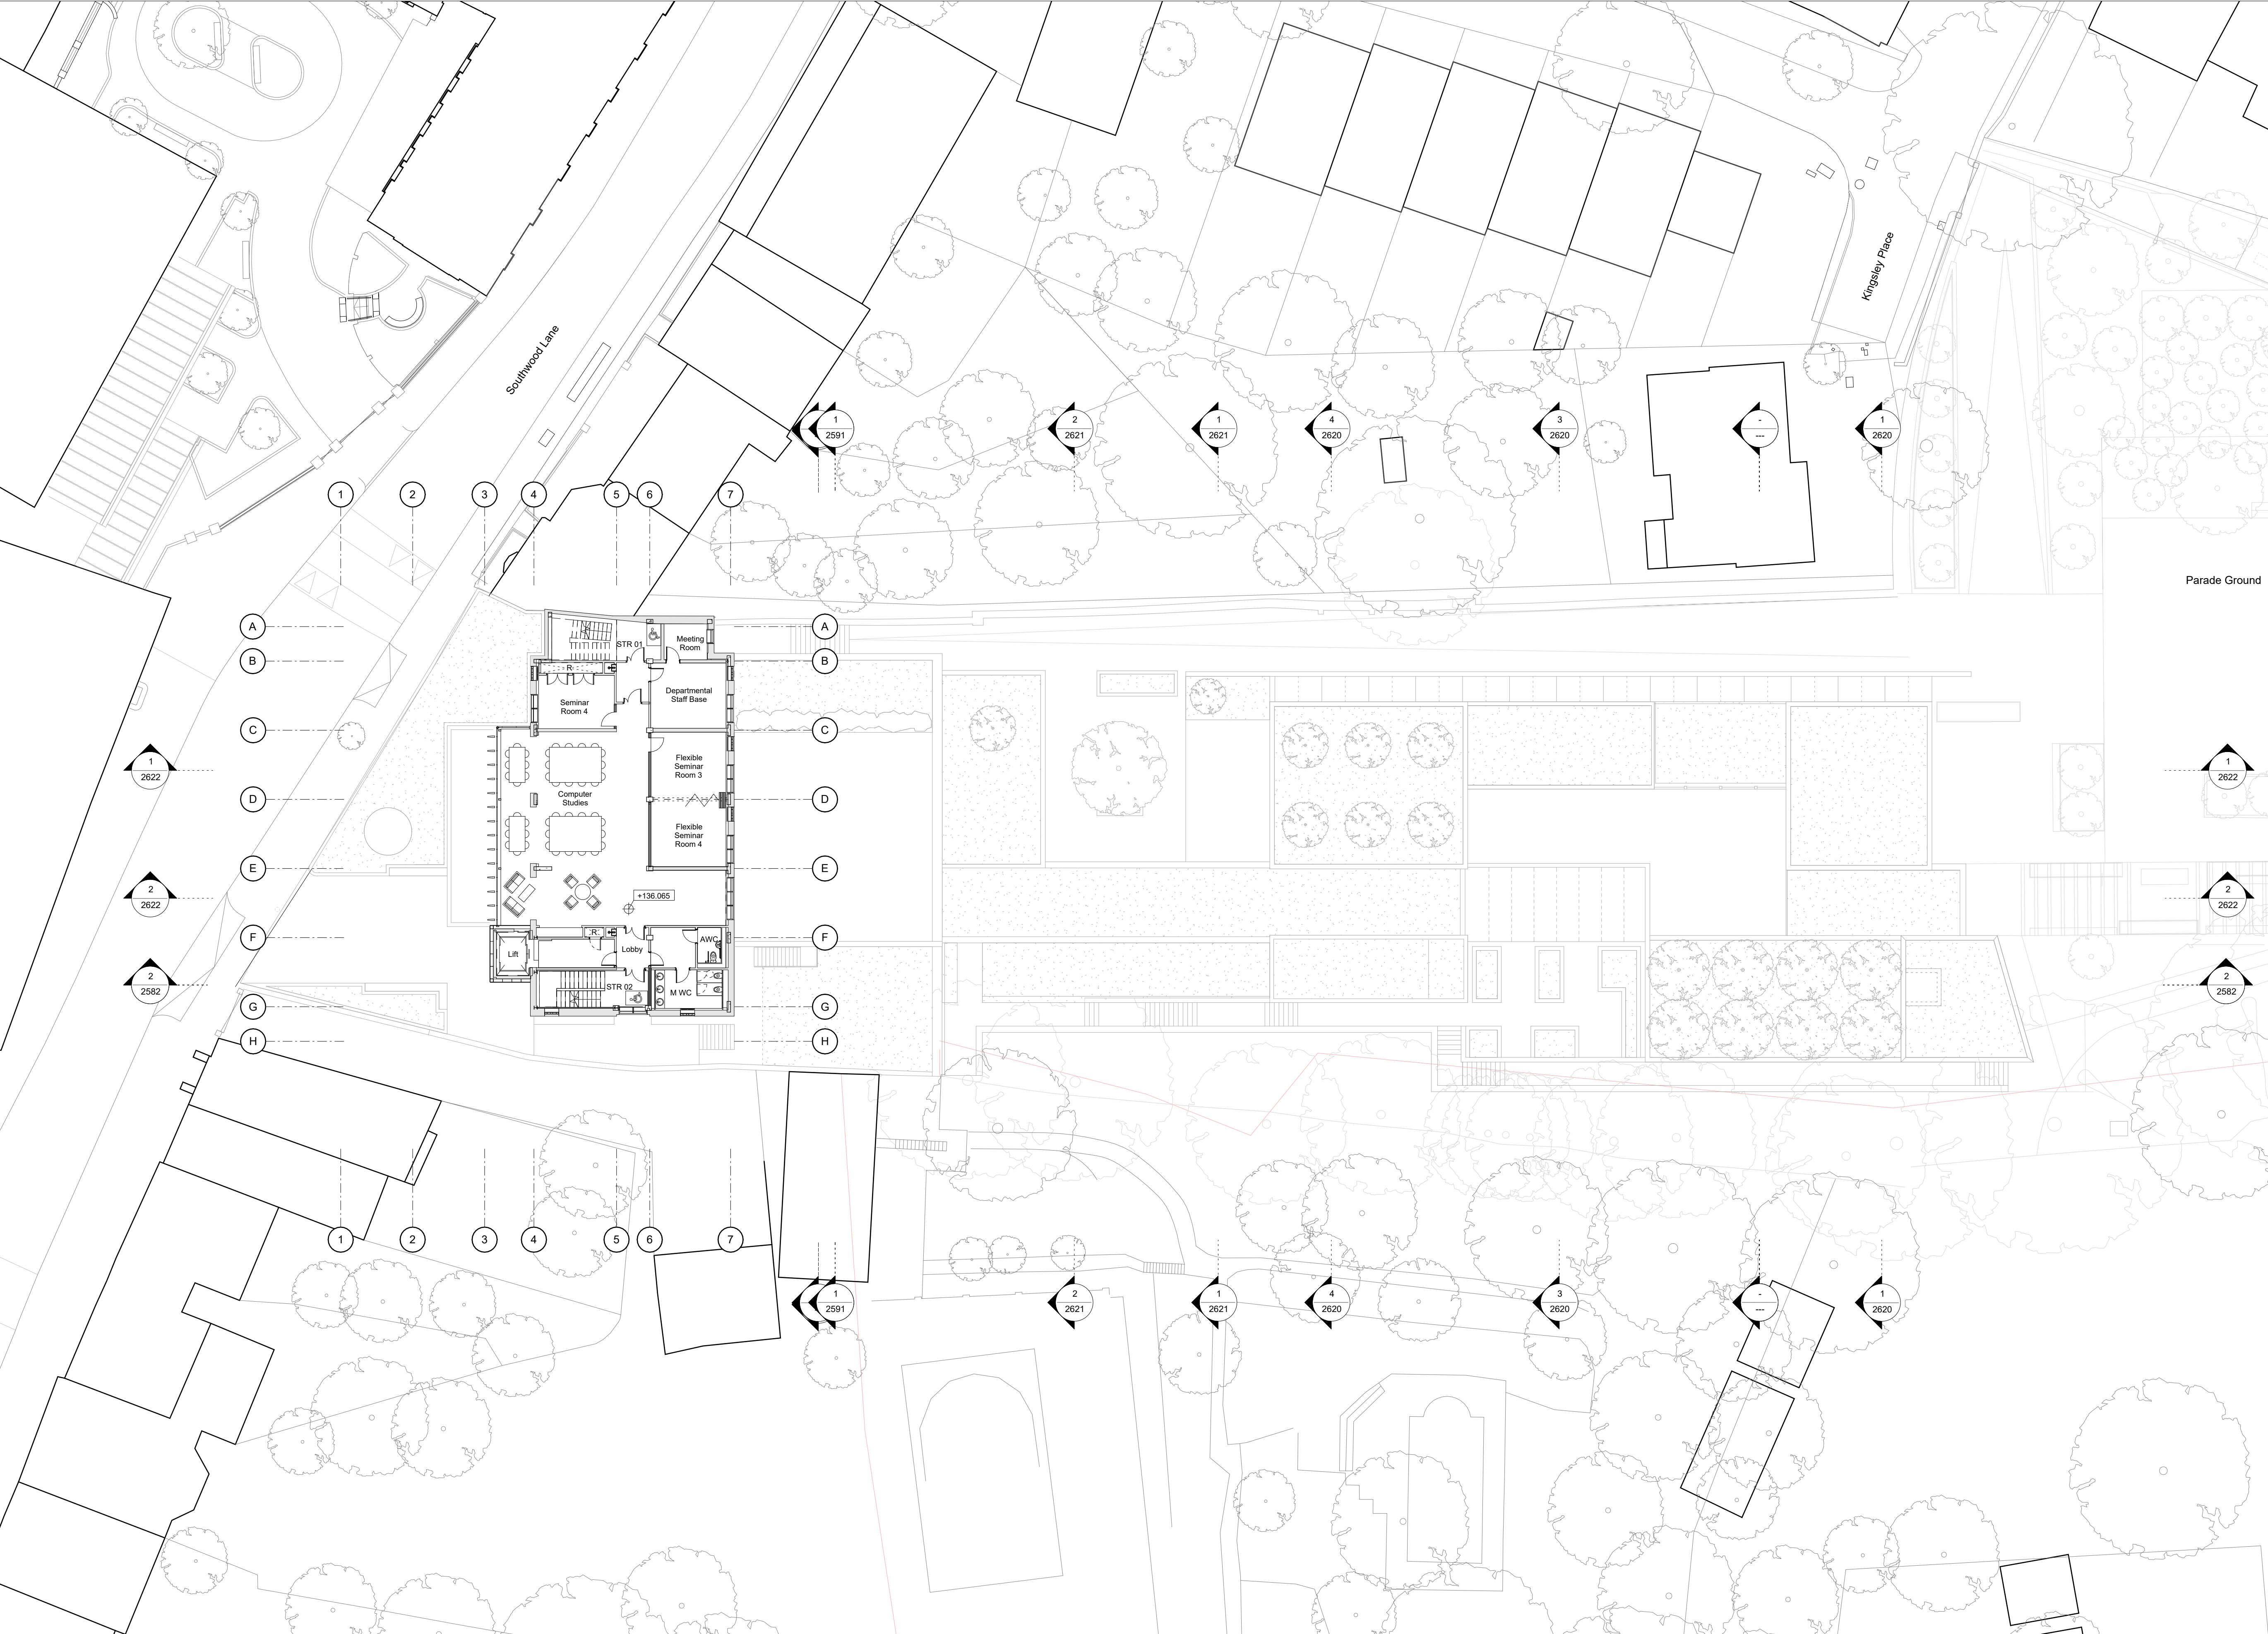

General Notes:

G1 All Levels are above ordnance datum (AOD)
New Levels are shown thus: +20.345
Retained Existing Levels thus: EX+20.345
Existing Levels are shown: EX+20.345

G2 Door tags are shown thus: DG-011 ← Door number
DRS-XXX ← Door type
FR-XXS ← Fire rating, 'V' denotes smoke seal


G3 Abbreviations:

GN/AWC: Gender Neutral / Accessible WC
CS: Cleaner's Store
PH: Printer hub
ST: Store
RWP: Rain water pipe

Room Key:	
SP	Small Practice Room
EP	Ensemble Practice Room
AWC	Accessible WC's
F.WC	Female WC's
M.WC	Male WC's
CS	Cleaners Store
R	Riser

03

PLANNING

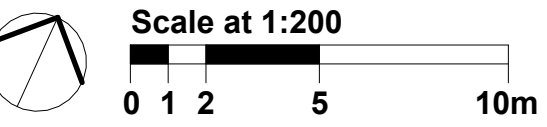

Work Package	Cost Check	Info/Briefing	Tender	Contract	Construction	Date 31.07.2025	Rev. L	Description ISS: 0010_Planning Issue	Approved By MF	Date	Rev.	Description	Approved By	Project Highgate School Dyne House 3	Sort Code A/Hs-DH3	Drawing Number 2428	Rev. L
														Subject Dyne House - Level 03 Proposed GA Plans			
														Architects Hopkins Architects Limited 27 Broadley Terrace, London, NW1 6LG T: 020 7724 1751 E: mail@hopkins.co.uk	Date: 21/09/18	Scale: 1 : 200	at A1