



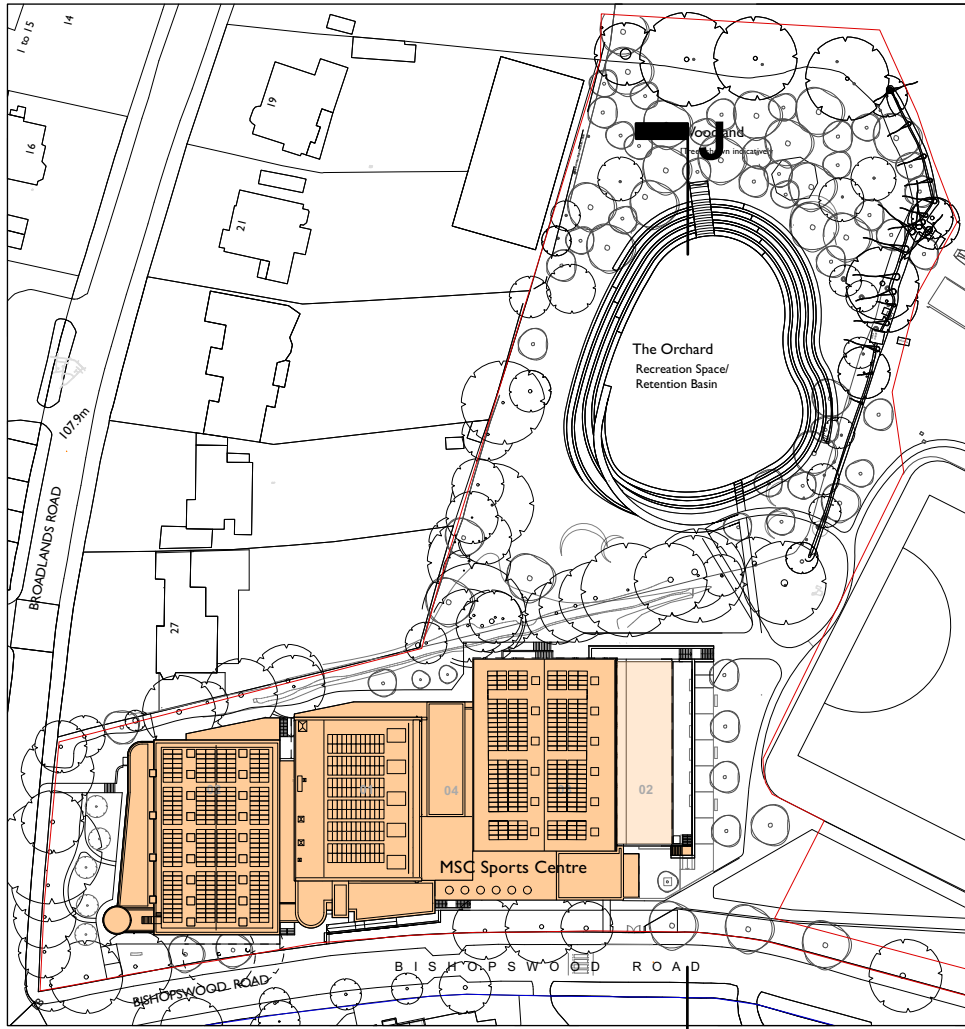

J

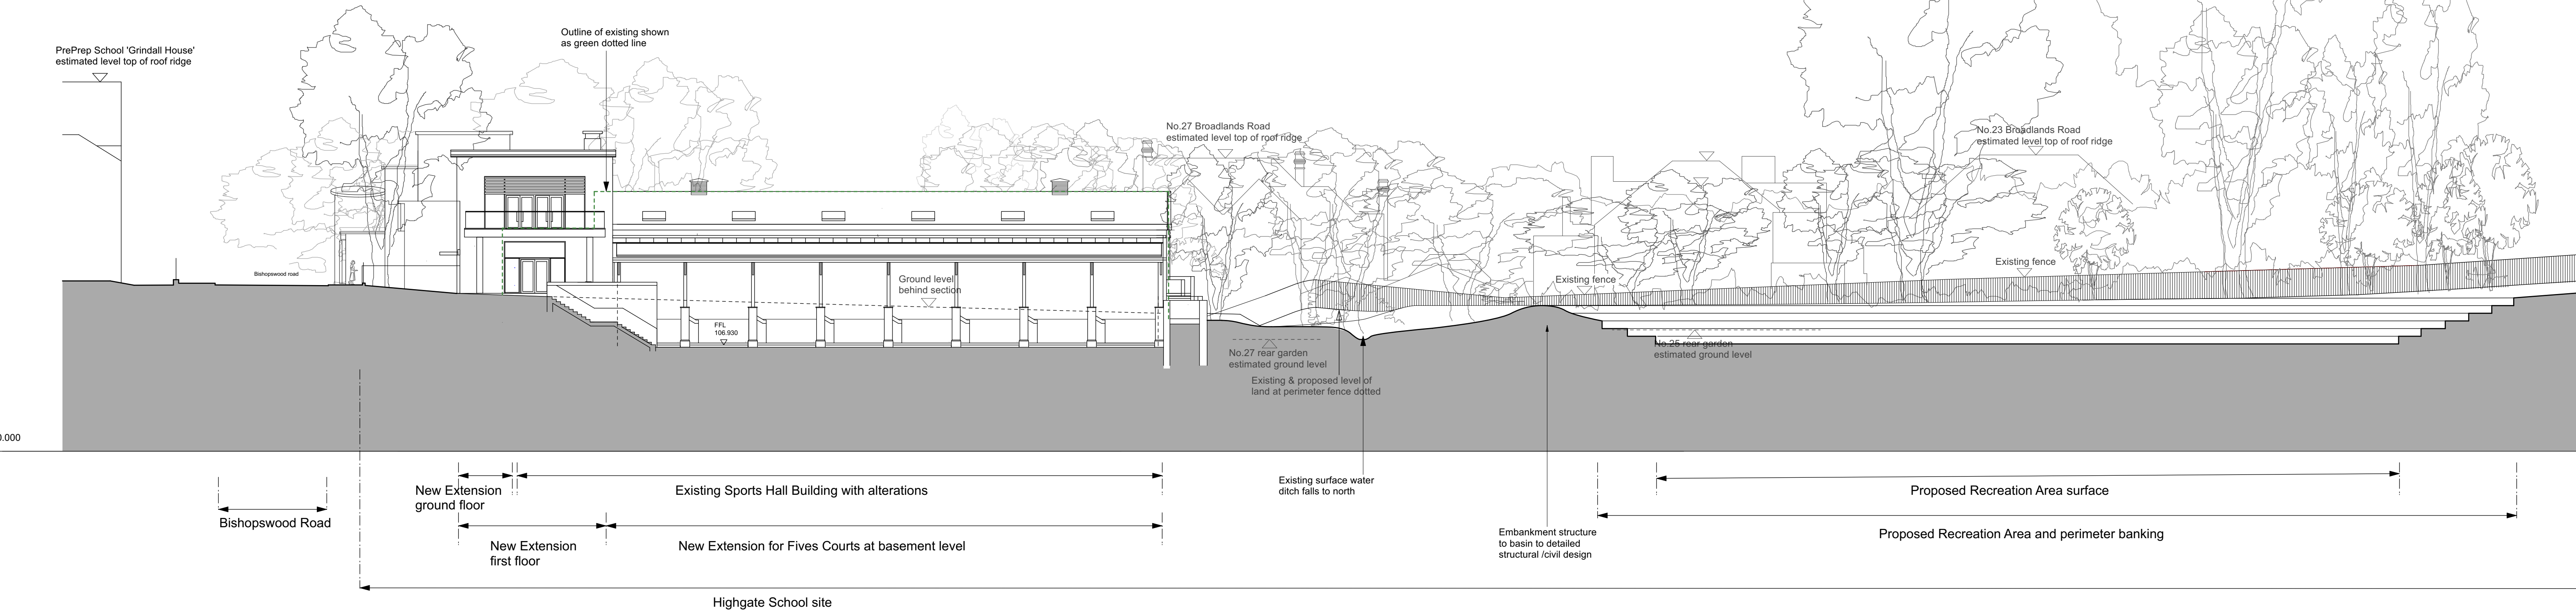

Section JJ proposed + Outline of Existing building

ed tooveyarchitects

studio 401 royle building
31 wenlock road
london n1 7sh
07880 725763
edtoovey@yahoo.co.uk

Revisions:

PLANNING ISSUE

Rev A: 24/07/2025. Recreation area / retention basin amended

- Always take site measurements to verify dimensions
- Refer to M&E Engineers drawings for all services

Highgate School MSC 4-Phase Scheme

Section JJ proposed

June 2023

Drwg No. 1182 / GS / 019 - A

Scale 1:400 @ A3 ; 1:200 @ A1