
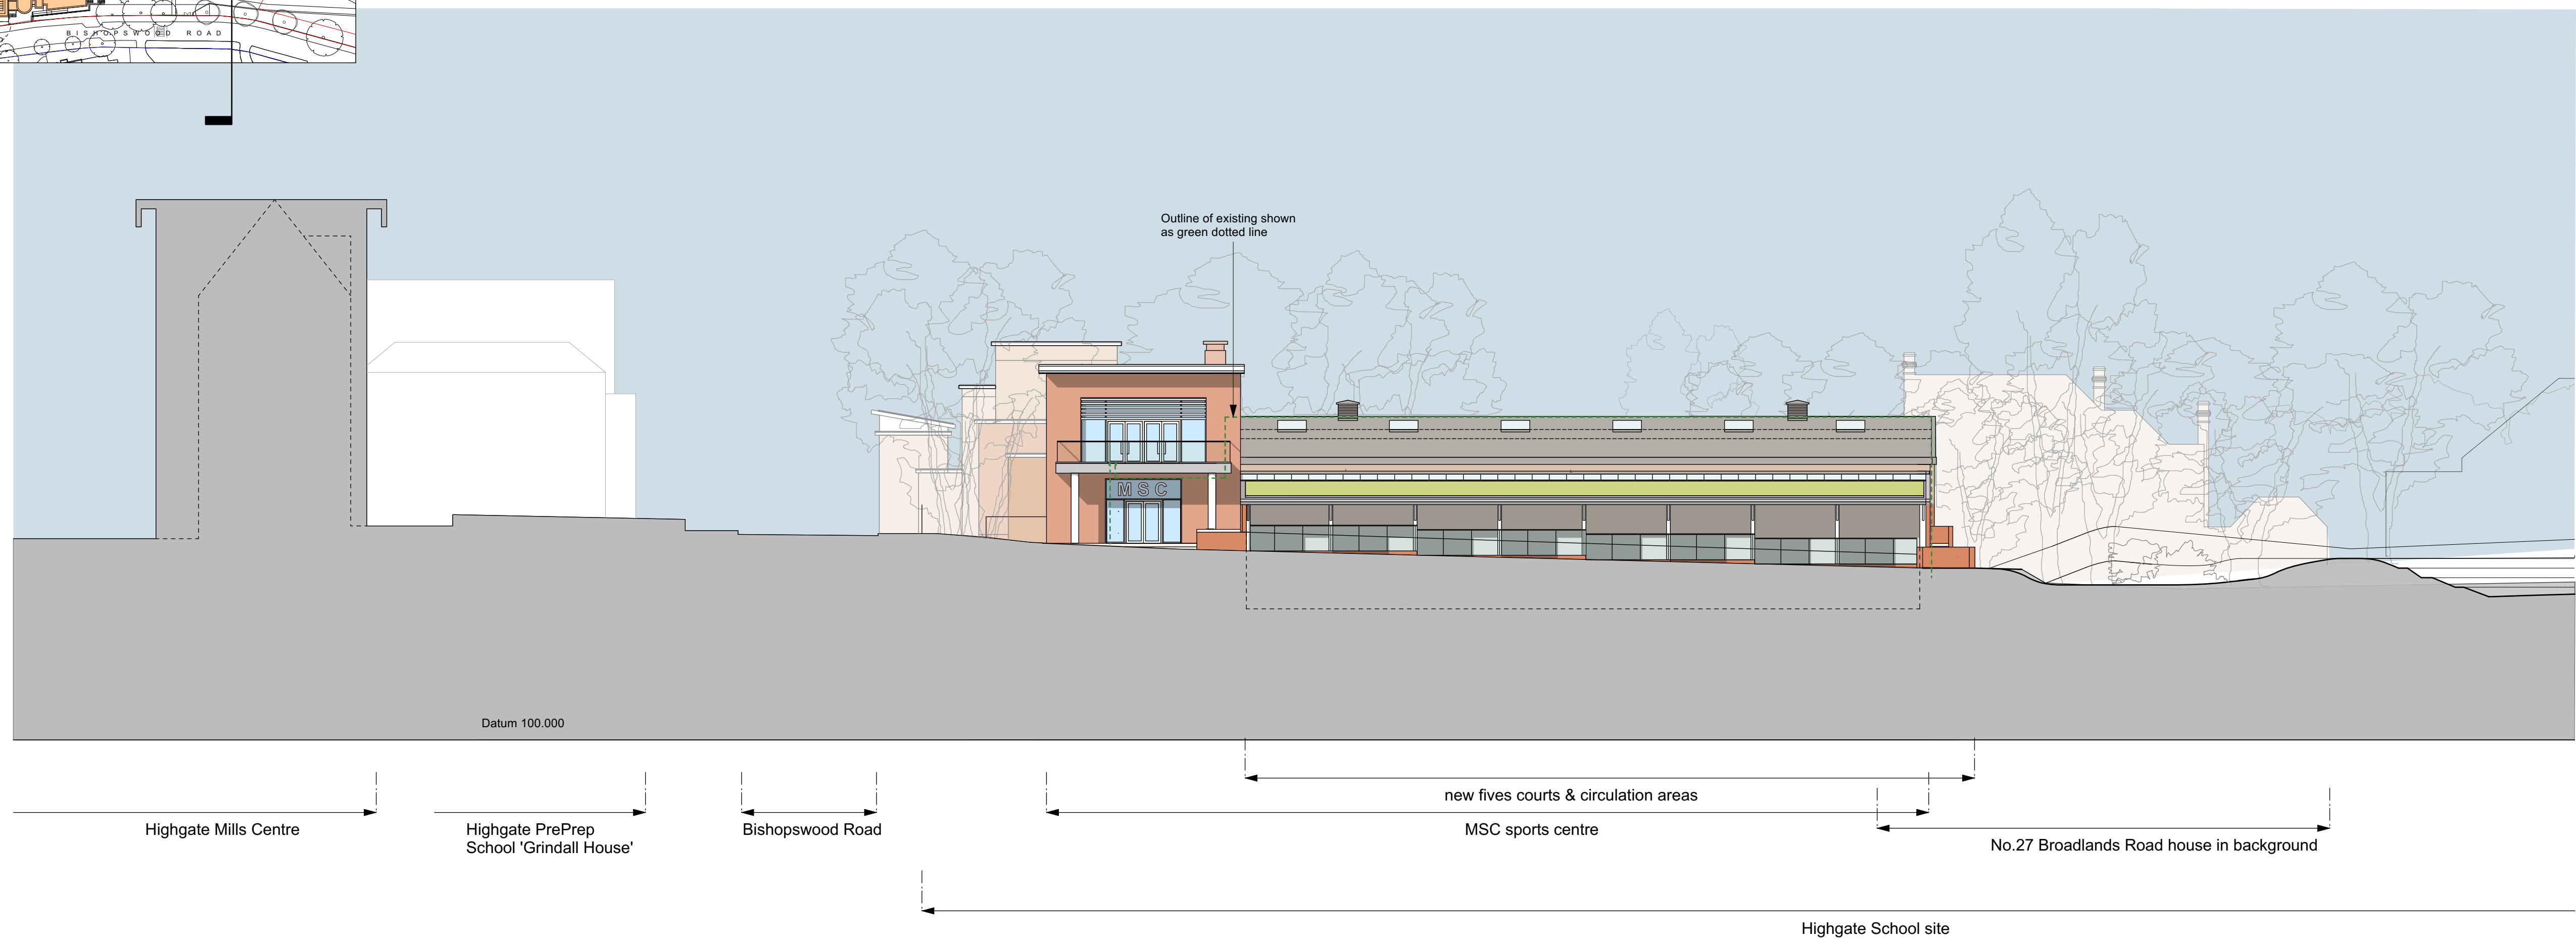


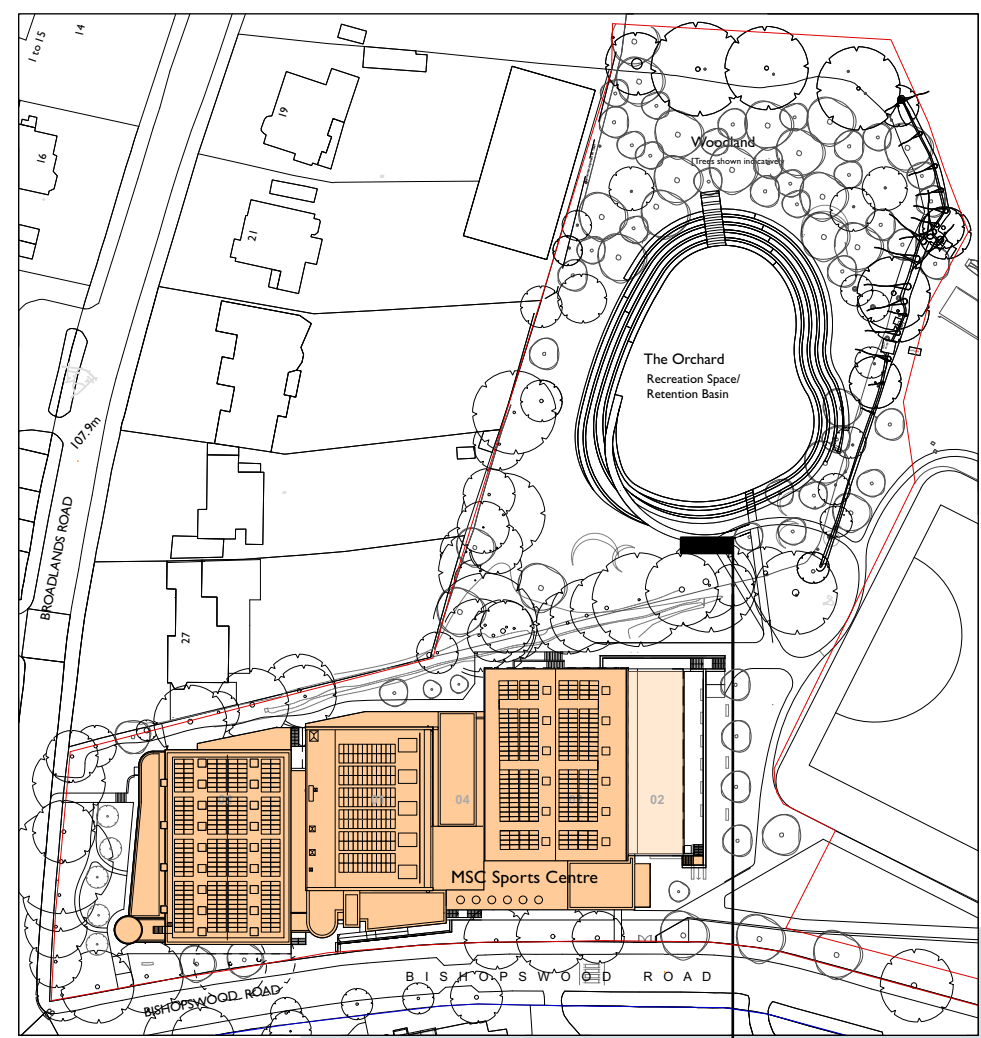

ed toovey architects

studio 401 royle building
31 wenlock road
london n1 7sh
07880 725763
edtoovey@yahoo.co.uk

Revisions:

PLANNING ISSUE

Rev A: July 2023 Ground amended, Roof ridges at back identified, Key added
Rev B. 20/06/2025. Minor amendments to background

- Always take site measurements to verify dimensions
- Refer to M&E Engineers drawings for all services

Highgate School MSC 4-Phase Future Development

Elevation South proposed

September 2022

Drwg No. 1182 / GE / 013- B

Scale 1:400 @ A3 ; 1:200 @ A1