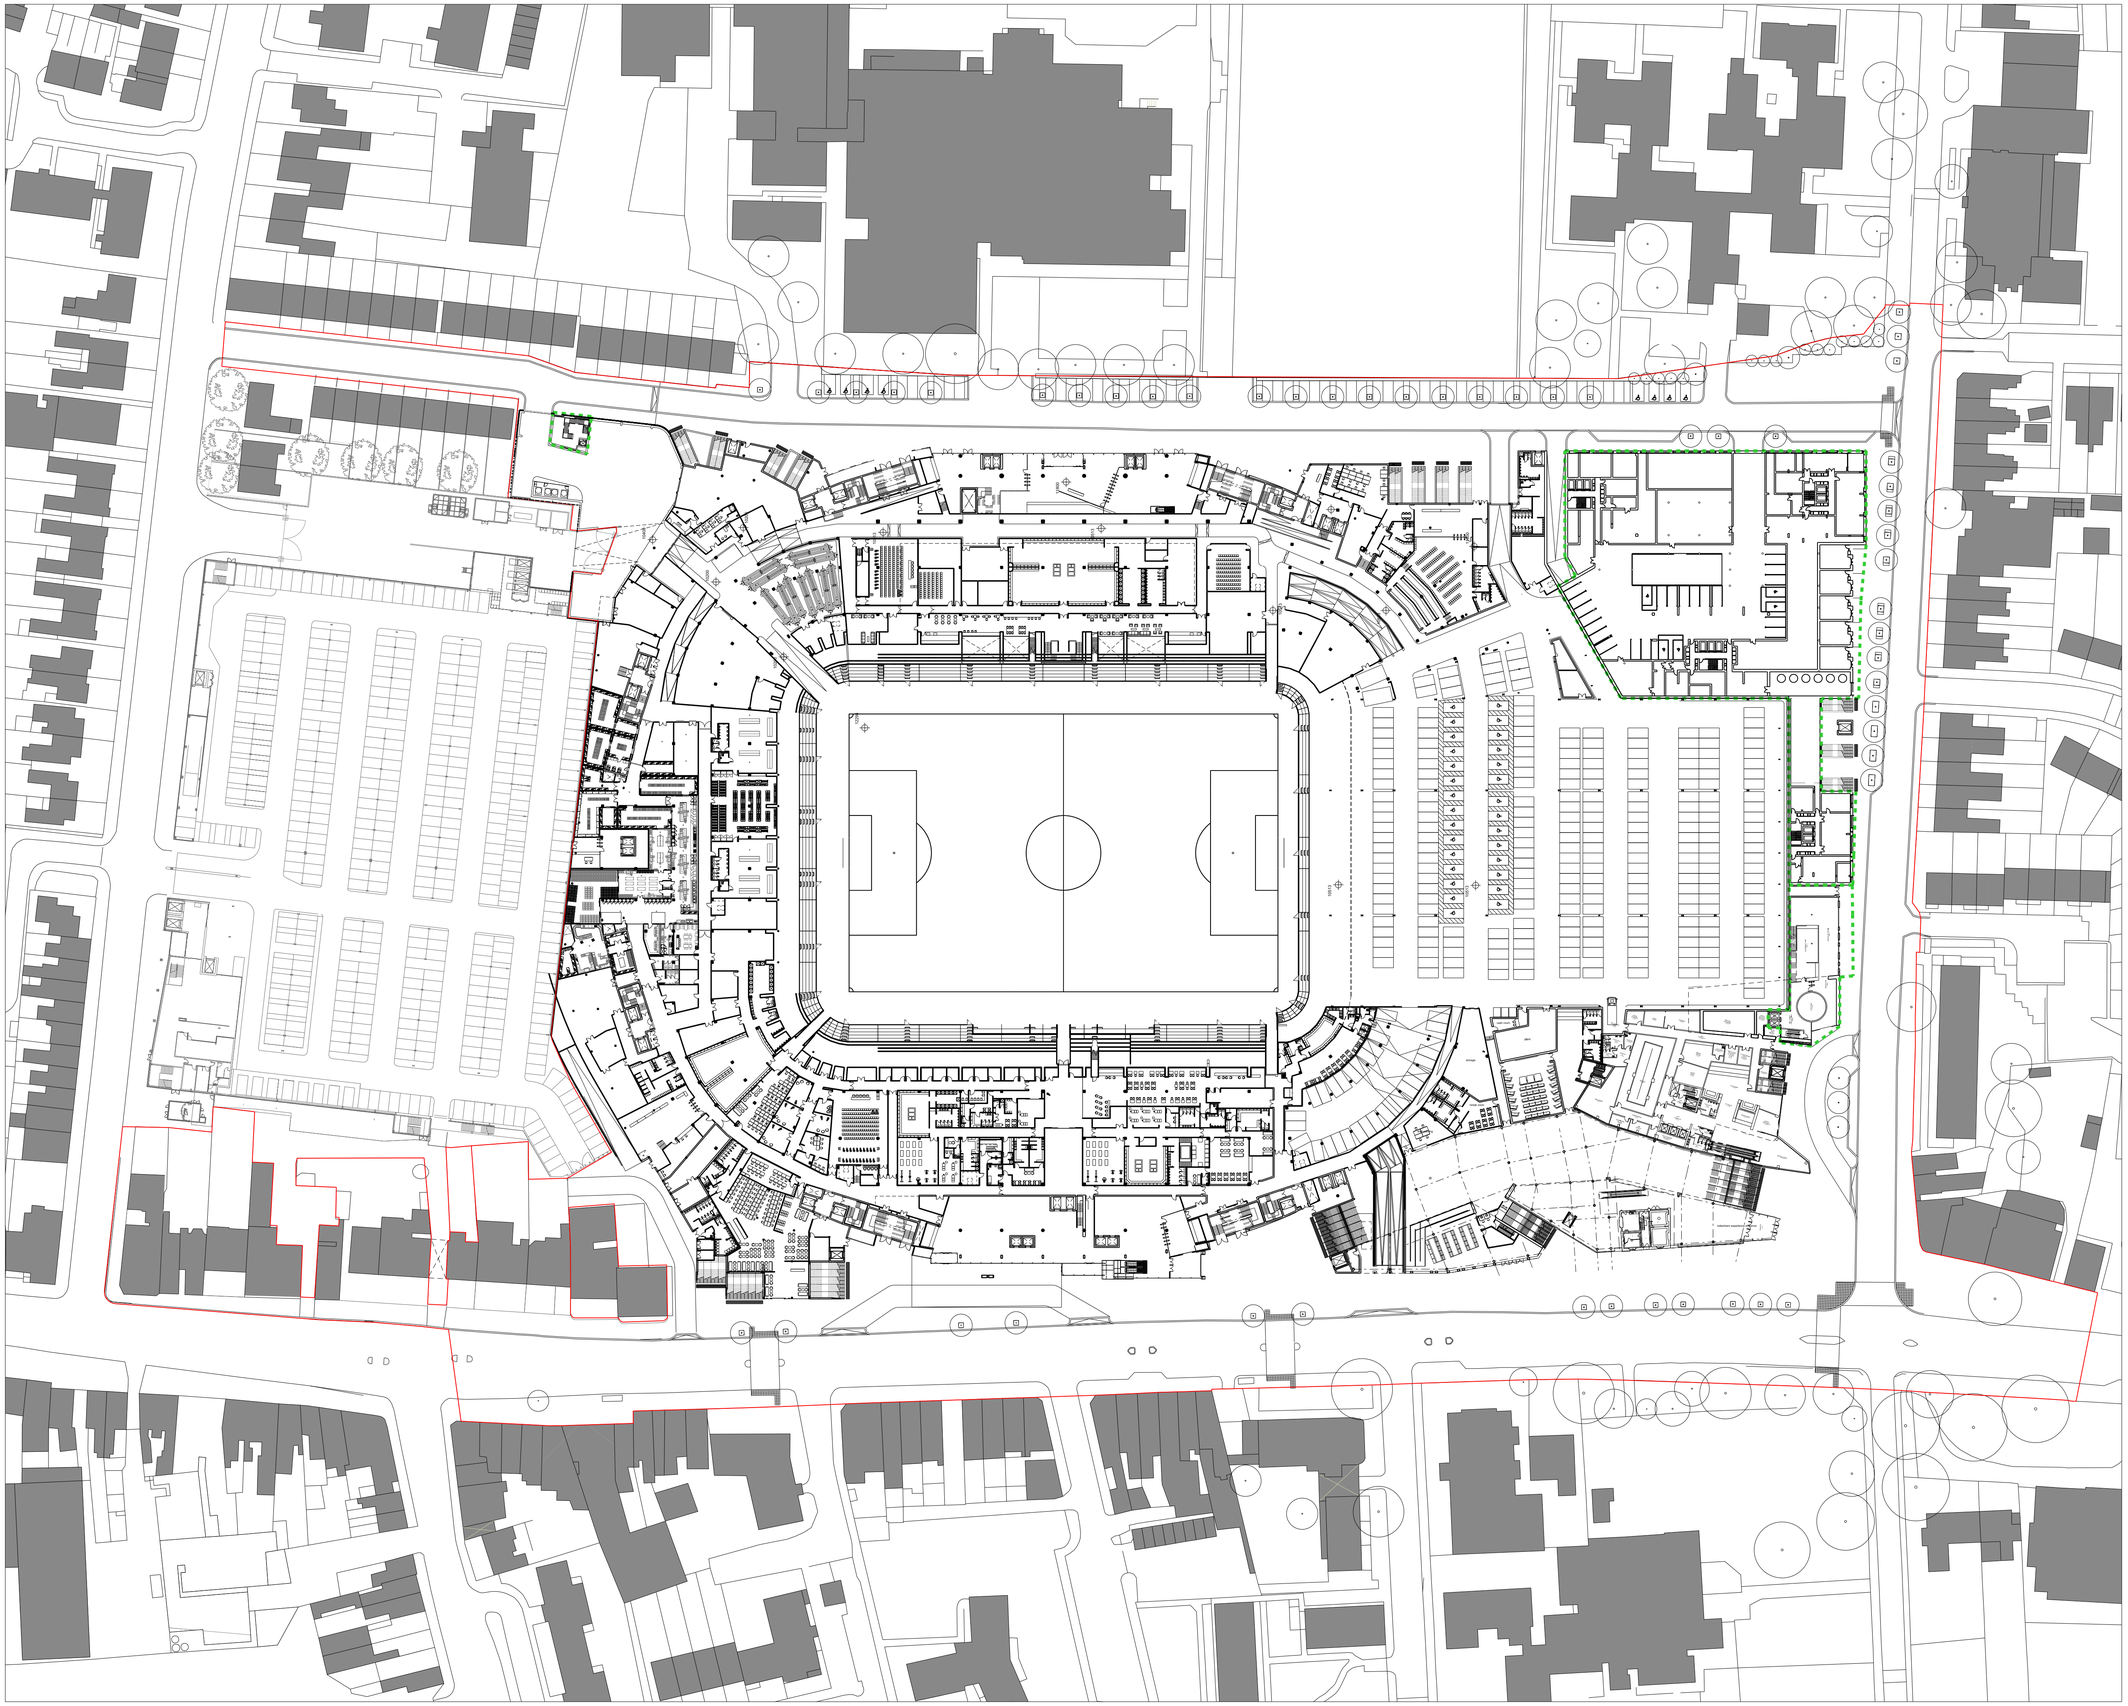

REVISIONS

No.	DATE	DESCRIPTION
0	18/09/2015	PLANNING ISSUE

KEY PLAN

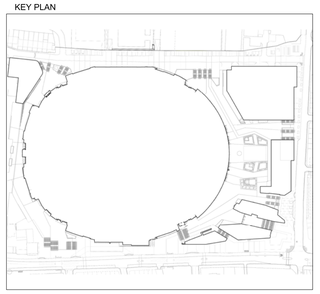

GENERAL KEY

PLANNING APPLICATION BOUNDARY

OUTLINE PLANNING APPLICATION BOUNDARY

© COPYRIGHT. ALL RIGHTS RESERVED.
THIS WORK IS COPYRIGHT AND CANNOT BE REPRODUCED OR COPIED IN ANY FORM OR BY ANY OTHER MEANS (GRAPHIC, ELECTRONIC OR MECHANICAL INCLUDING PHOTOCOPYING) WITHOUT THE WRITTEN PERMISSION OF DESIGN TEAM ANY LICENSE, EXPRESS OR IMPLIED, TO USE THIS DOCUMENT FOR ANY PURPOSE WHATSOEVER IS RESTRICTED TO THE TERMS OF THE AGREEMENT OR IMPLIED AGREEMENT BETWEEN DESIGN TEAM AND THE INSTRUCTING PARTY.

USE FIGURED DIMENSIONS ONLY. CHECK ALL DIMENSIONS ON SITE BEFORE FABRICATION OR SETTING OUT.

ARCHITECT

POPULOUS™

ALL PRODUCTION & INTELLECTUAL PROPERTY RIGHTS RESERVED © POPULOUS 2009

PROJECT NAME

NORTHUMBERLAND DEVELOPMENT PROJECT

DRAWING TITLE

NORTHUMBERLAND PARK
LEVEL 00
MASTERPLAN

STATUS	PROJECT No.
PLANNING	4494

DATE	SCALE	SIZE
18/09/15	1:750	A1

DRAWN	CHECKED	APPROVED
TM	DJ	TJ

AGENT	JOB No.	PHASE	TYPE	DRAWING	REV
POP	- 4494	- PLN	-GA	- 0120	00